




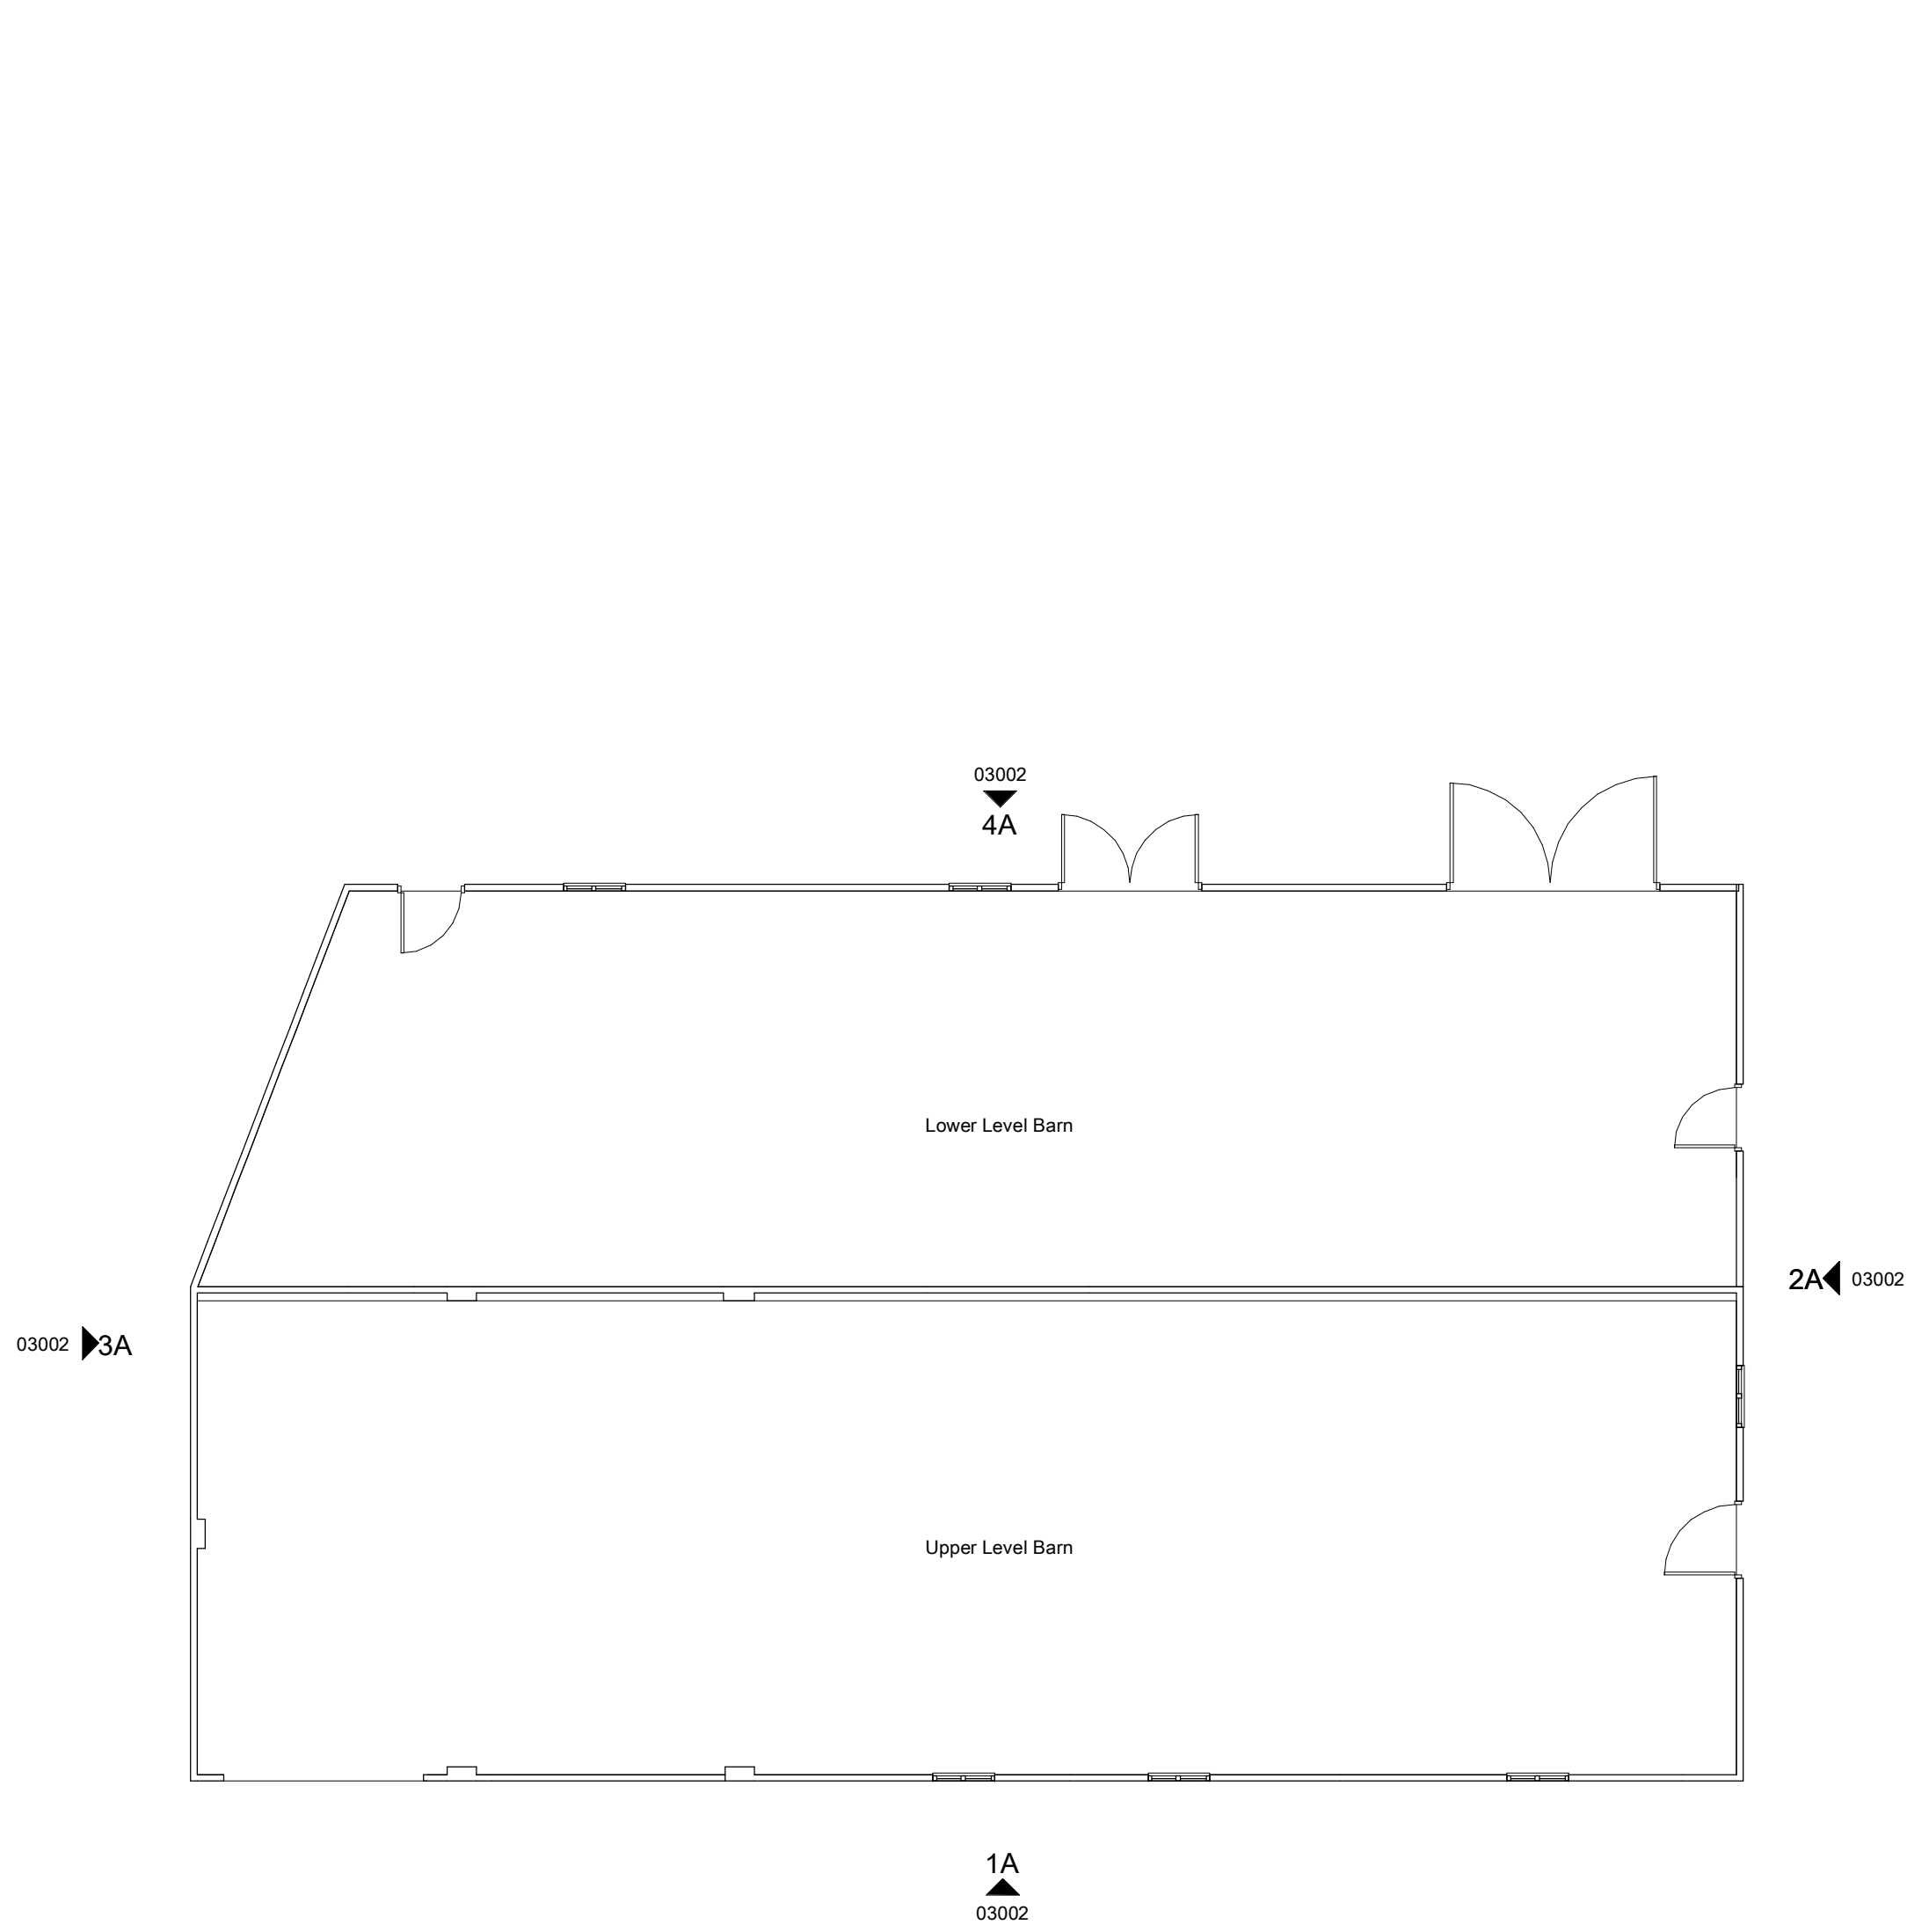


A | GA Plan (Existing)
1 : 100

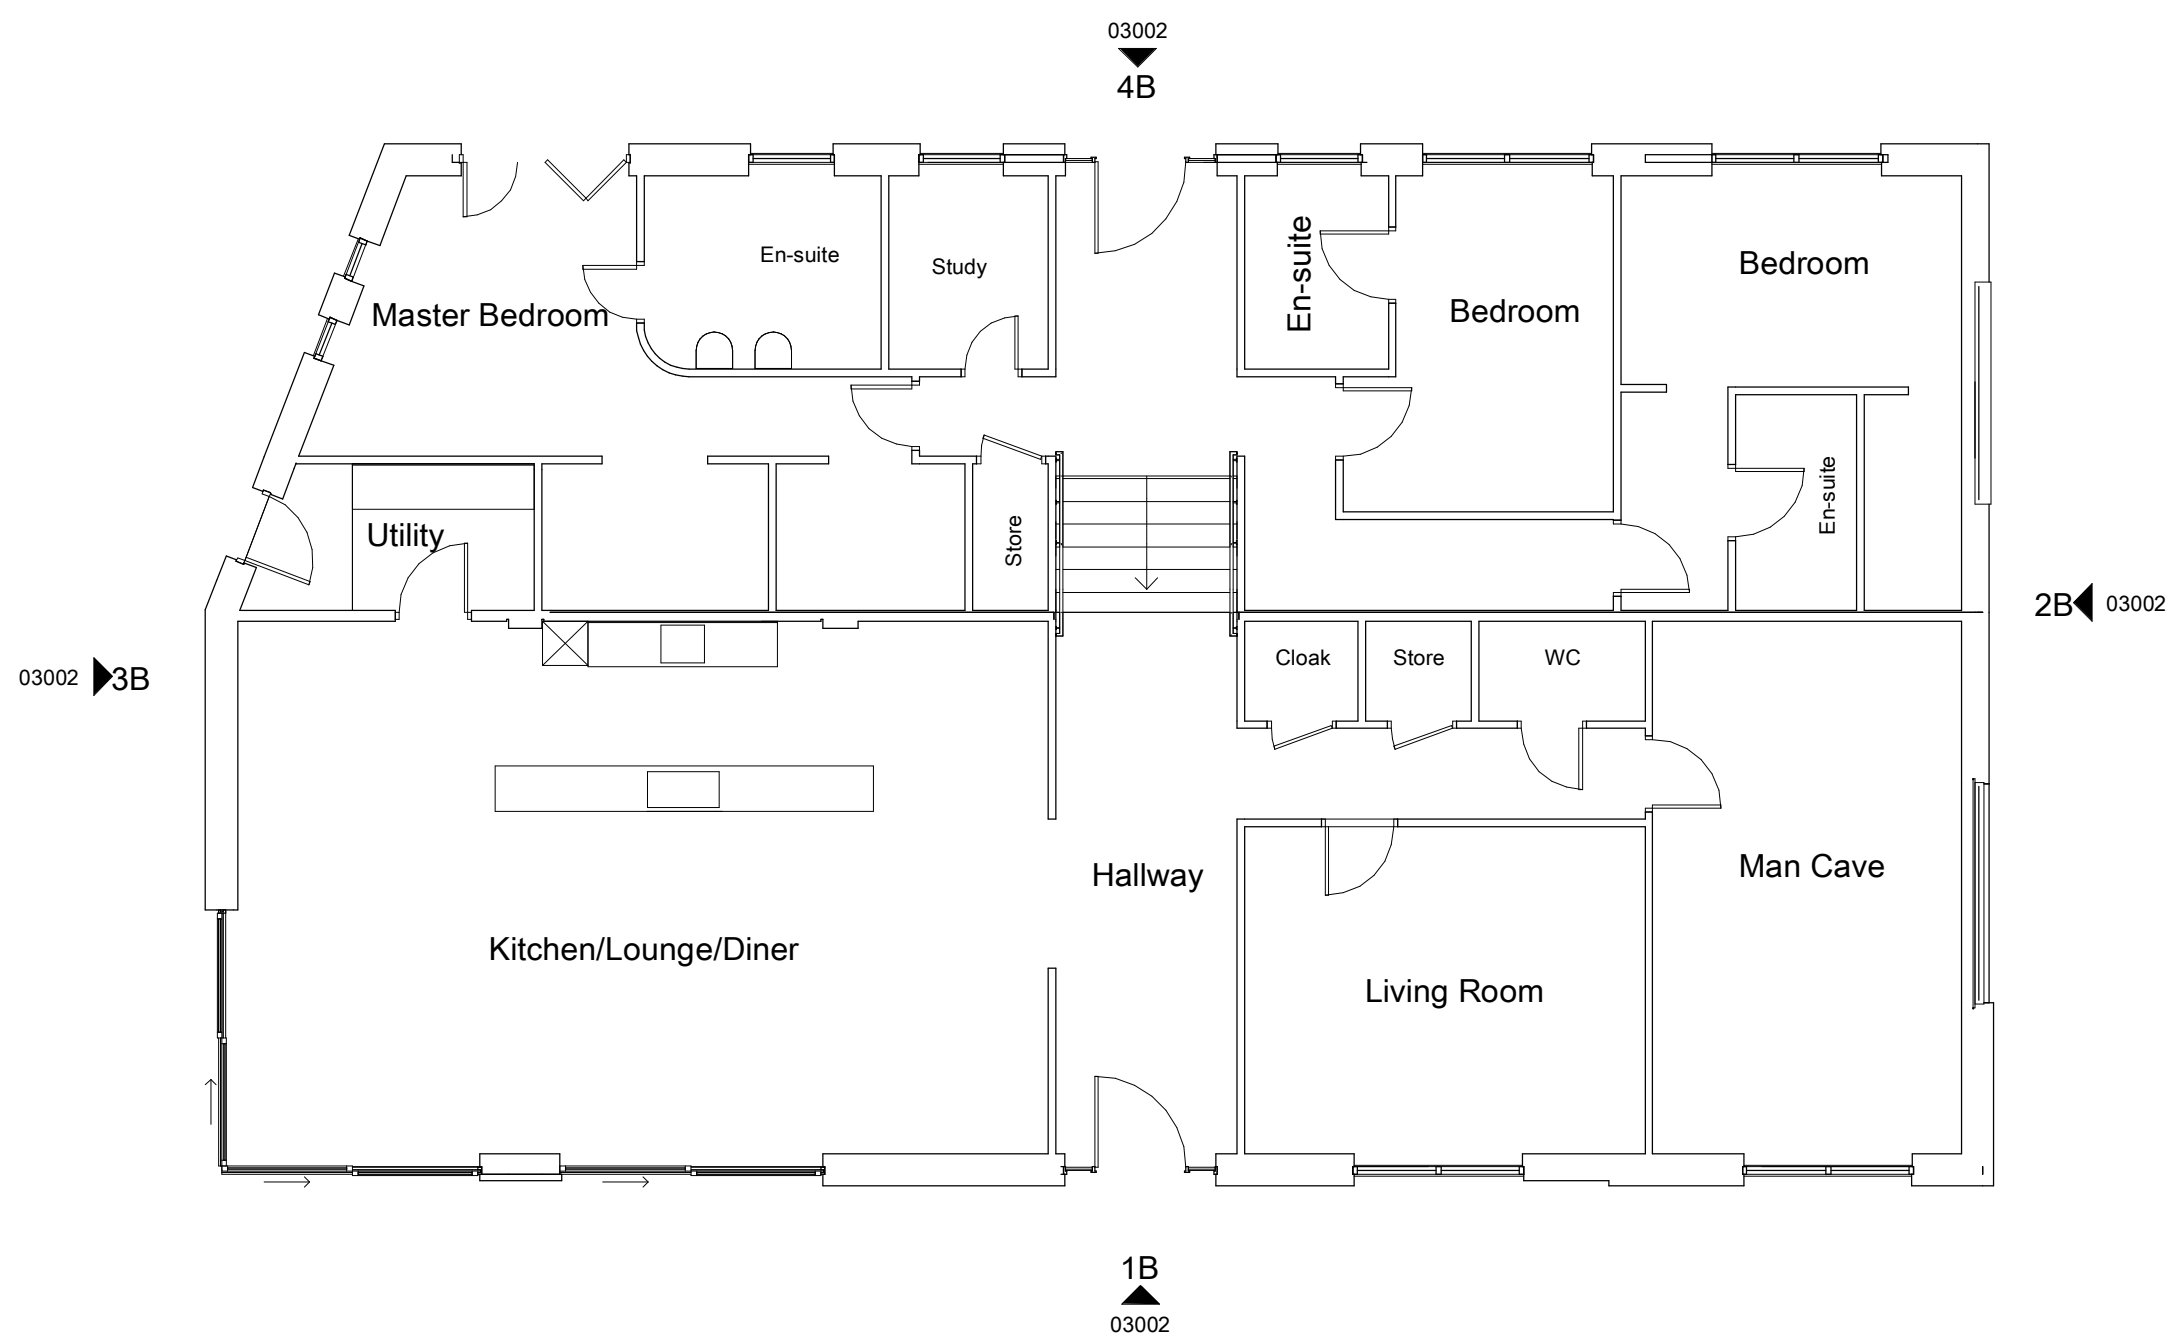

B | GF/LG GA Plan (As Proposed In Application 2020/0661)
1 : 100

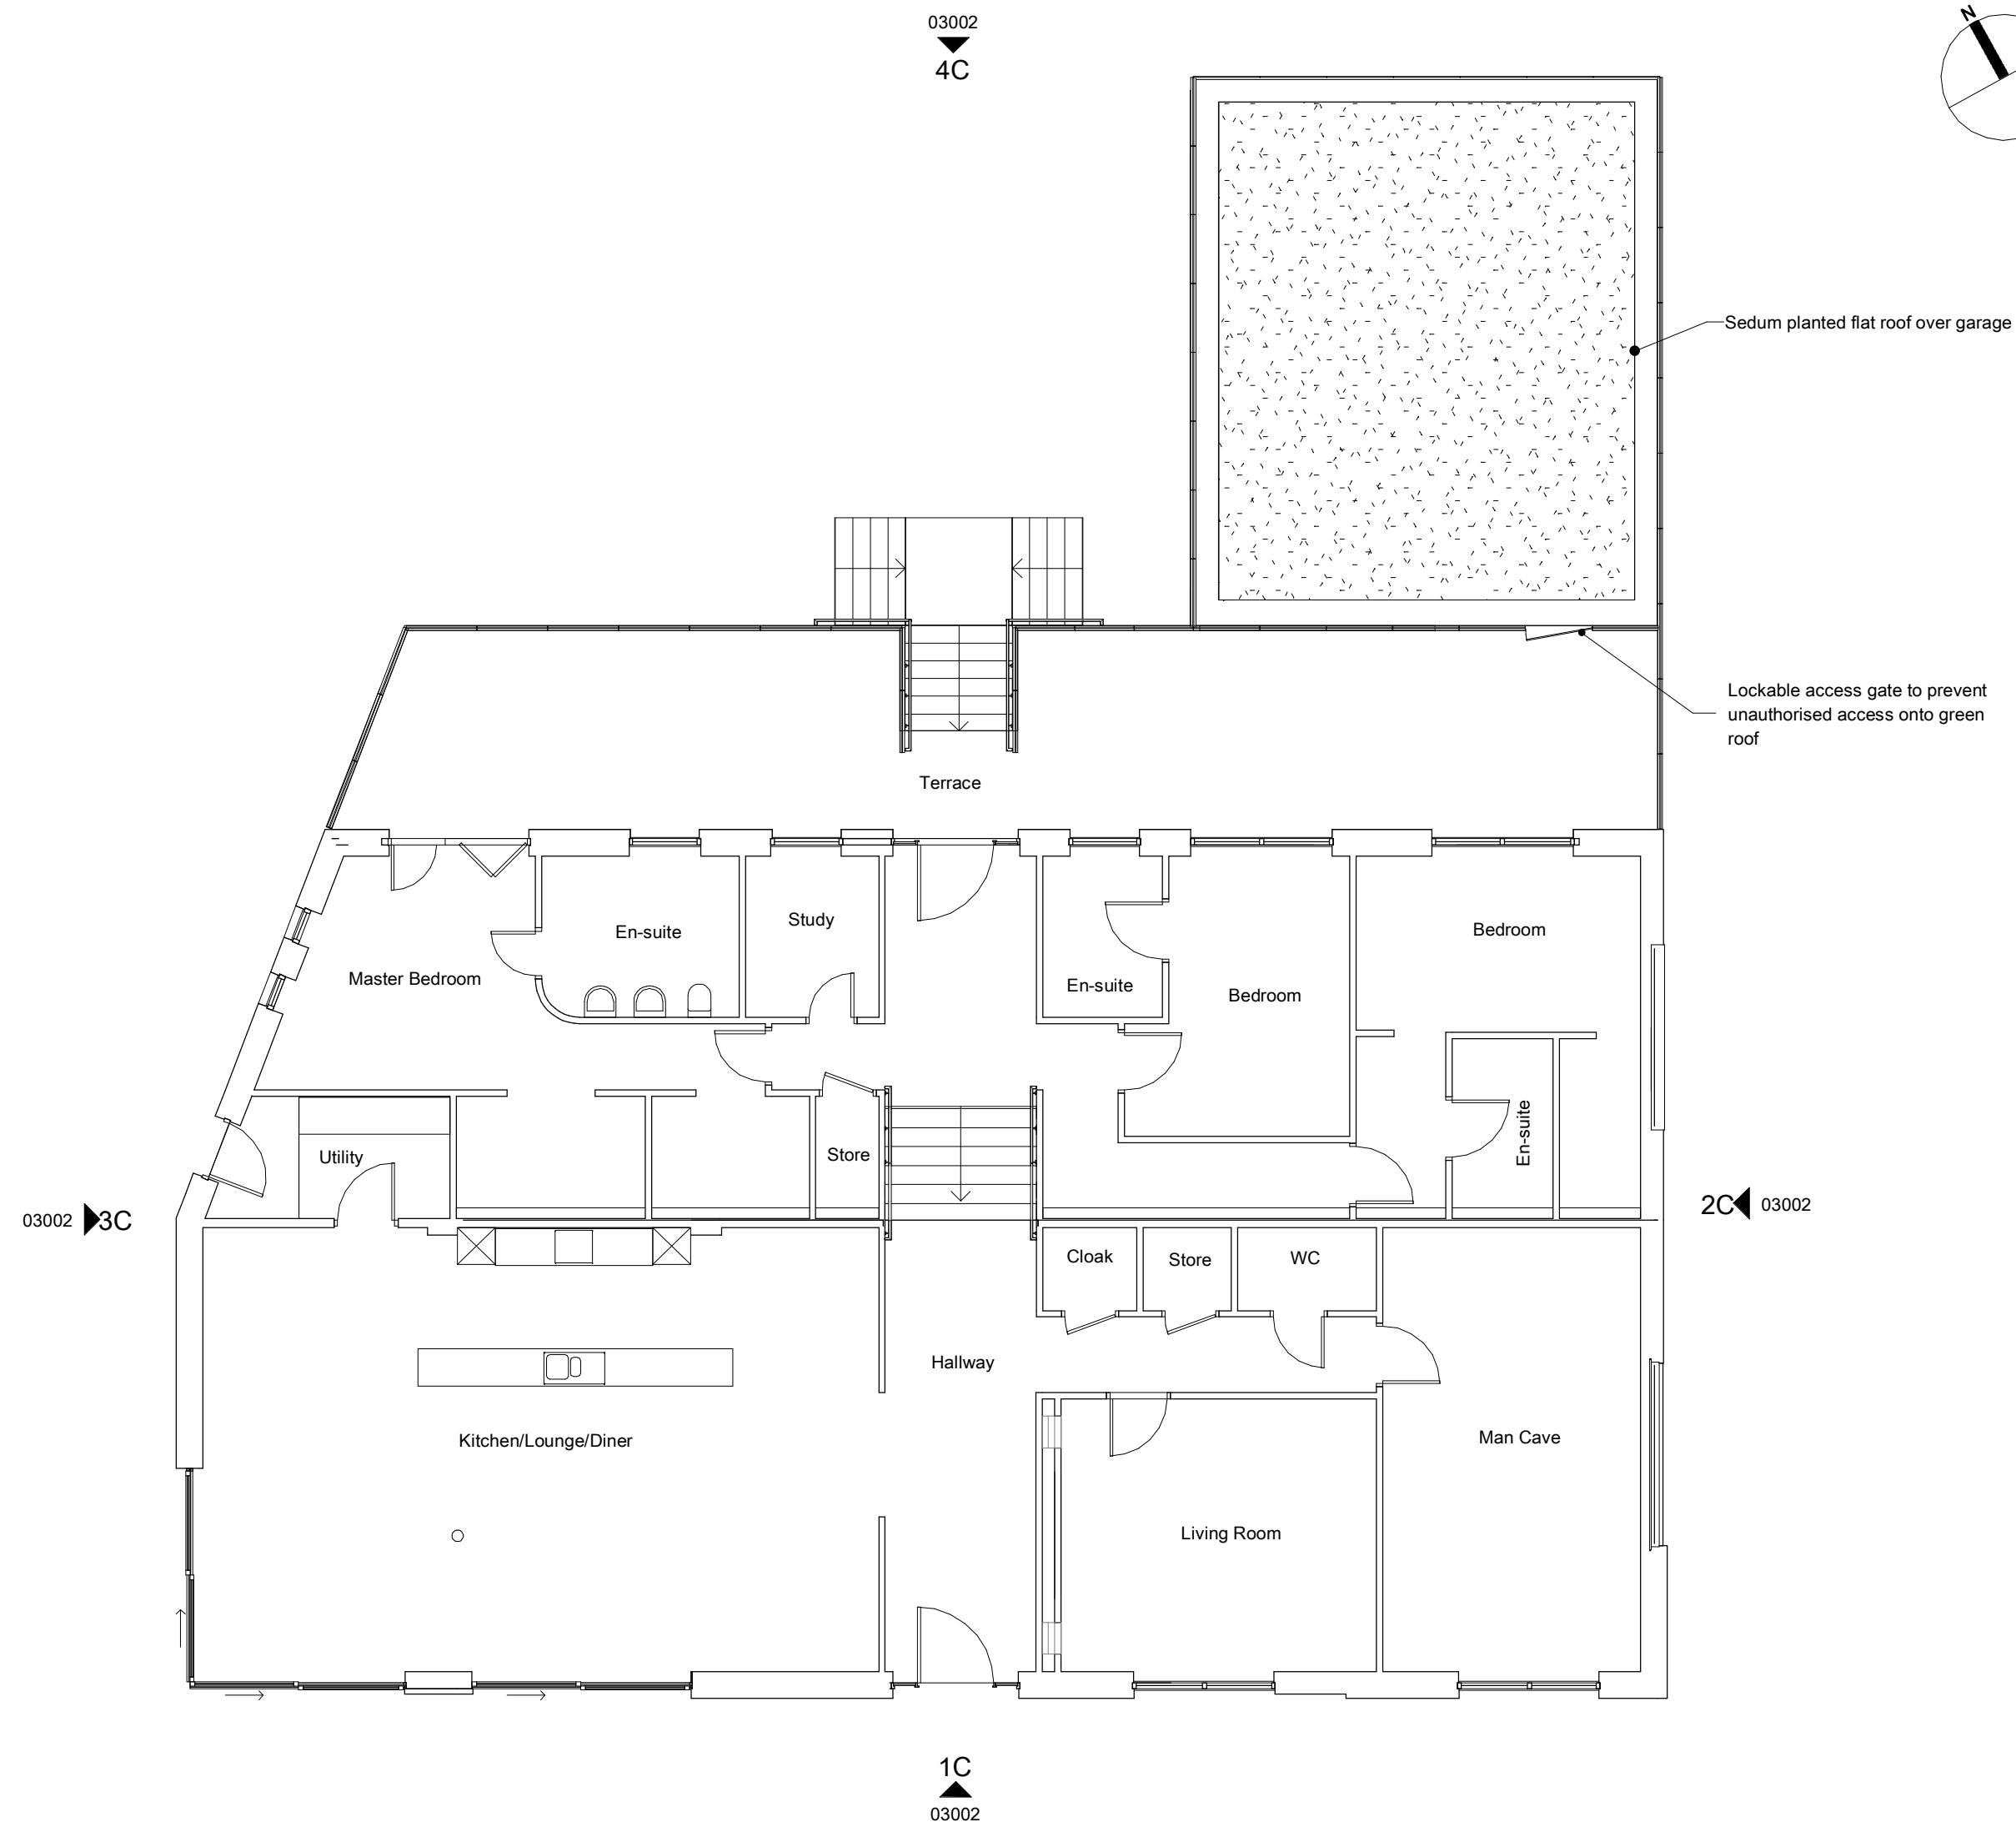

C | GF/LG GA Plan (Proposed)
1 : 100

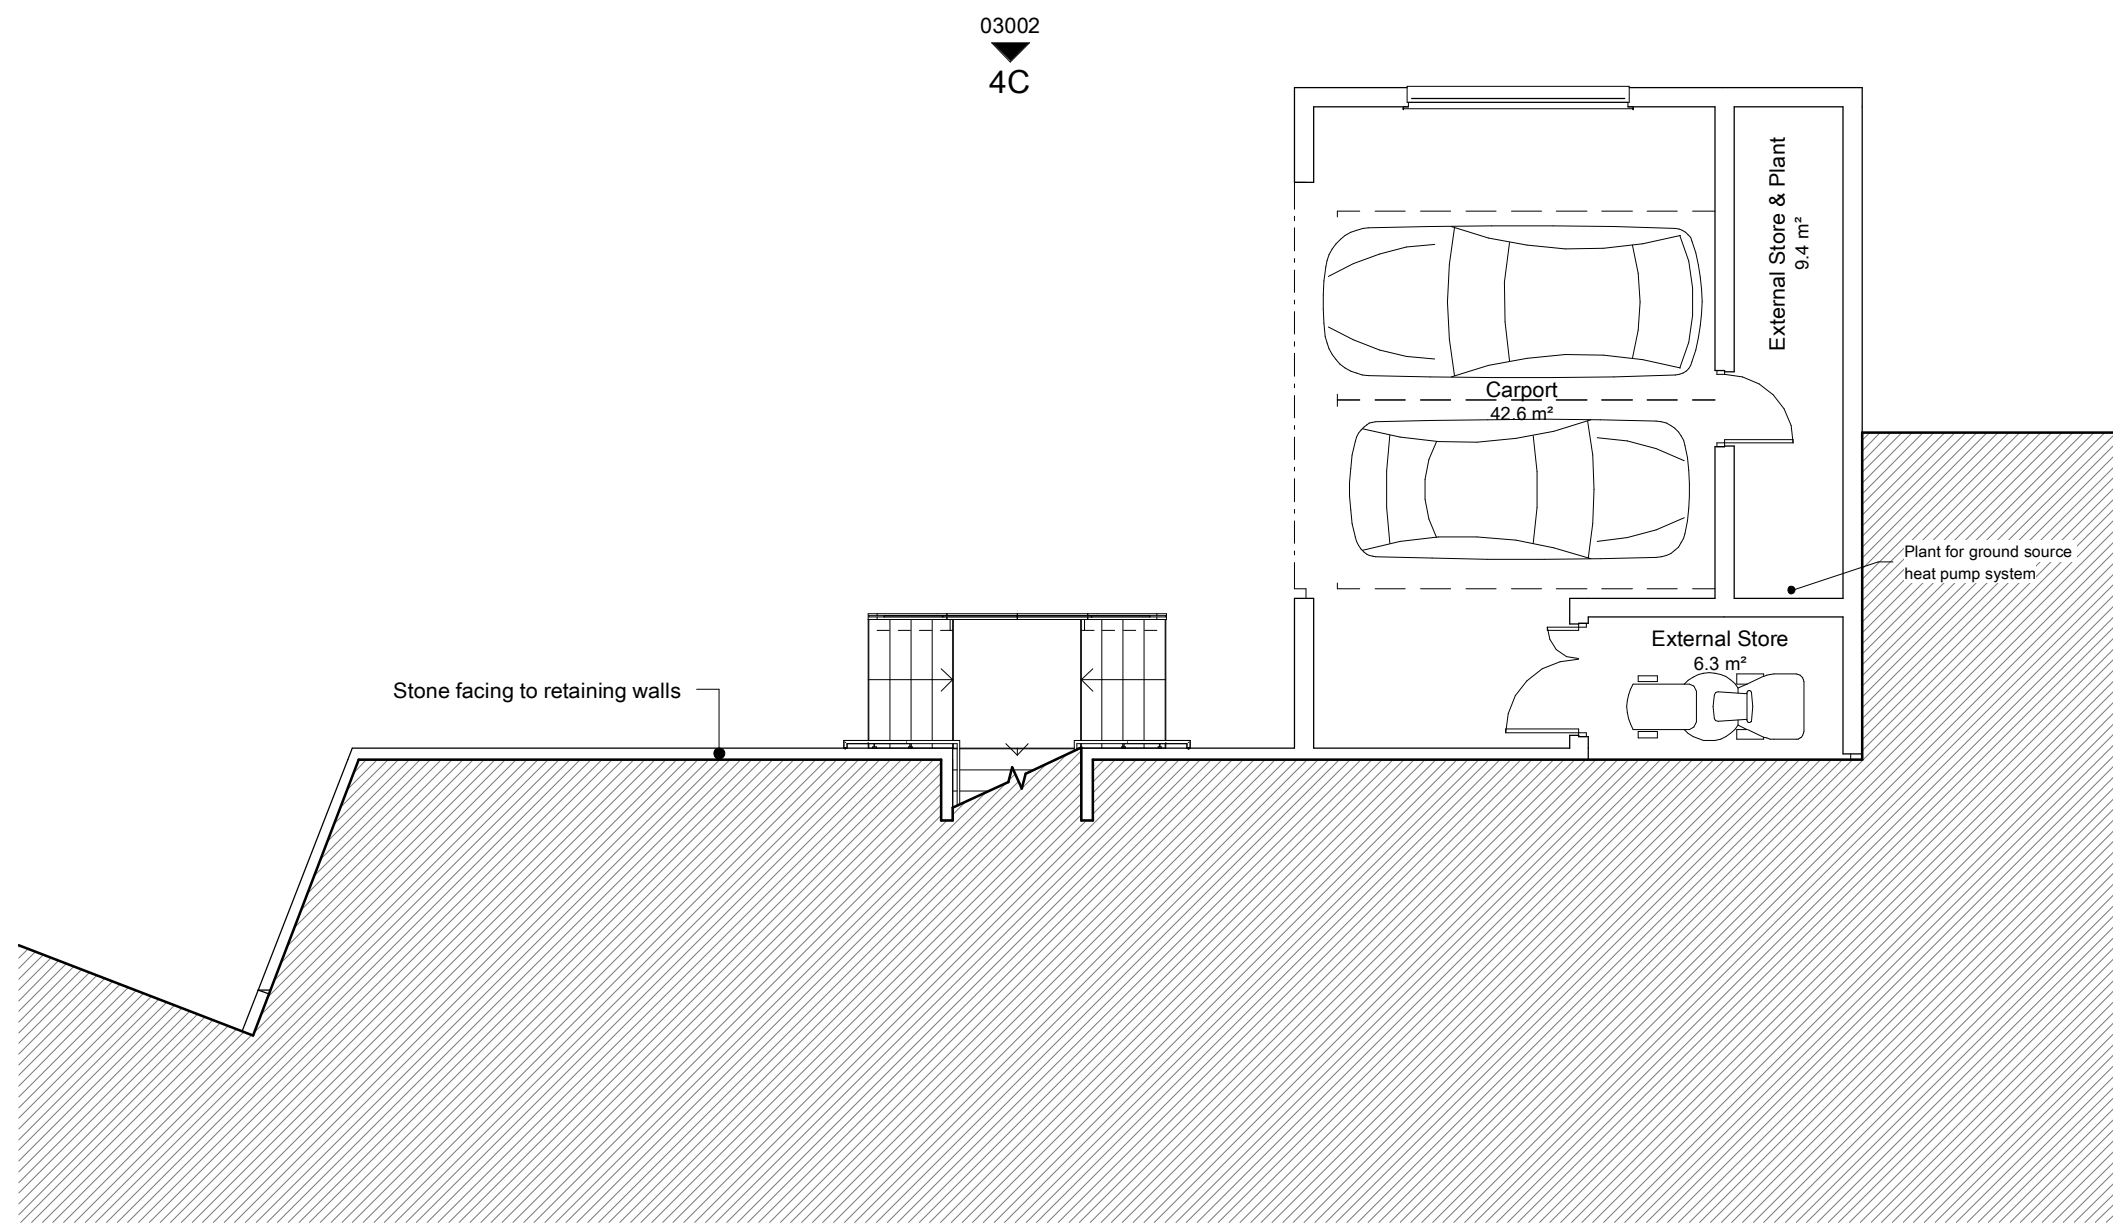

D | Undercroft GA Plan (Proposed)
1 : 100

Do not scale from this drawing.
The contractor is to check all dimensions on site and report any discrepancies to MHA.
© 2020 Michael Hyde and Associates. All rights reserved. This drawing has been produced for Mr & Mrs. Evans for Mystery Wood Barn and is not intended for use by any other person or any other purpose.
MHA Architects is a trading name of Michael Hyde and Associates, a limited company registered in England and Wales under company number 1178091 whose registered office is at Suite 1B Origin, 70 Spring Gardens, Manchester, M2 2BQ.
Plan no. 'B' is for reference to show extent of 'phase 1' change of use proposal approved under prior notice application 2020/0661 on 18th August 2020.

P3	2020-08-20	Phase 2 planning application pack	GW	CY
P2	2020-08-12	Revised garage position following client feedback	GW	CY
P1	2020-08-05	Revised terrace option for discussion	GW	CY
REV	DATE	DESCRIPTION	DRN	CHK

CLIENT
Mr & Mrs. Evans

PROJECT TITLE
Mystery Wood Barn
Hoylandswaine
TITLE
GA Plans Phase 2

SUITABILITY		Suitable For Information	
DRAWN / CHECKED	INITIAL ISSUE DATE	SCALE	
GW / CY	AUG 2020	1 : 100 @ A1	
DRAWING ID	Project	Originator	Volume
3EV1	- MHA -	B1 -	ZZ -
	DR -	A -	02001 -
	S2 -	P3	

mha ARCHITECTS
Suite 1B Origin
70 Spring Gardens
Manchester
M2 2BQ
t +44 (0)161 834 1018
f +44 (0)161 834 4788
e contact@mhaarchitects.com
w www.mhaarchitects.com