



|                                   |                           |                   |                         |
|-----------------------------------|---------------------------|-------------------|-------------------------|
| <b>H.M. LAND REGISTRY</b>         |                           | TITLE NUMBER      |                         |
|                                   |                           | <b>SYA 417491</b> |                         |
| ORDNANCE SURVEY<br>PLAN REFERENCE | <b>SE3110</b>             | SECTION <b>E</b>  | Scale<br><b>1/10250</b> |
| COUNTY <b>SOUTH YORKSHIRE</b>     | DISTRICT <b>BARNSELEY</b> |                   | © Crown copyright 1988  |

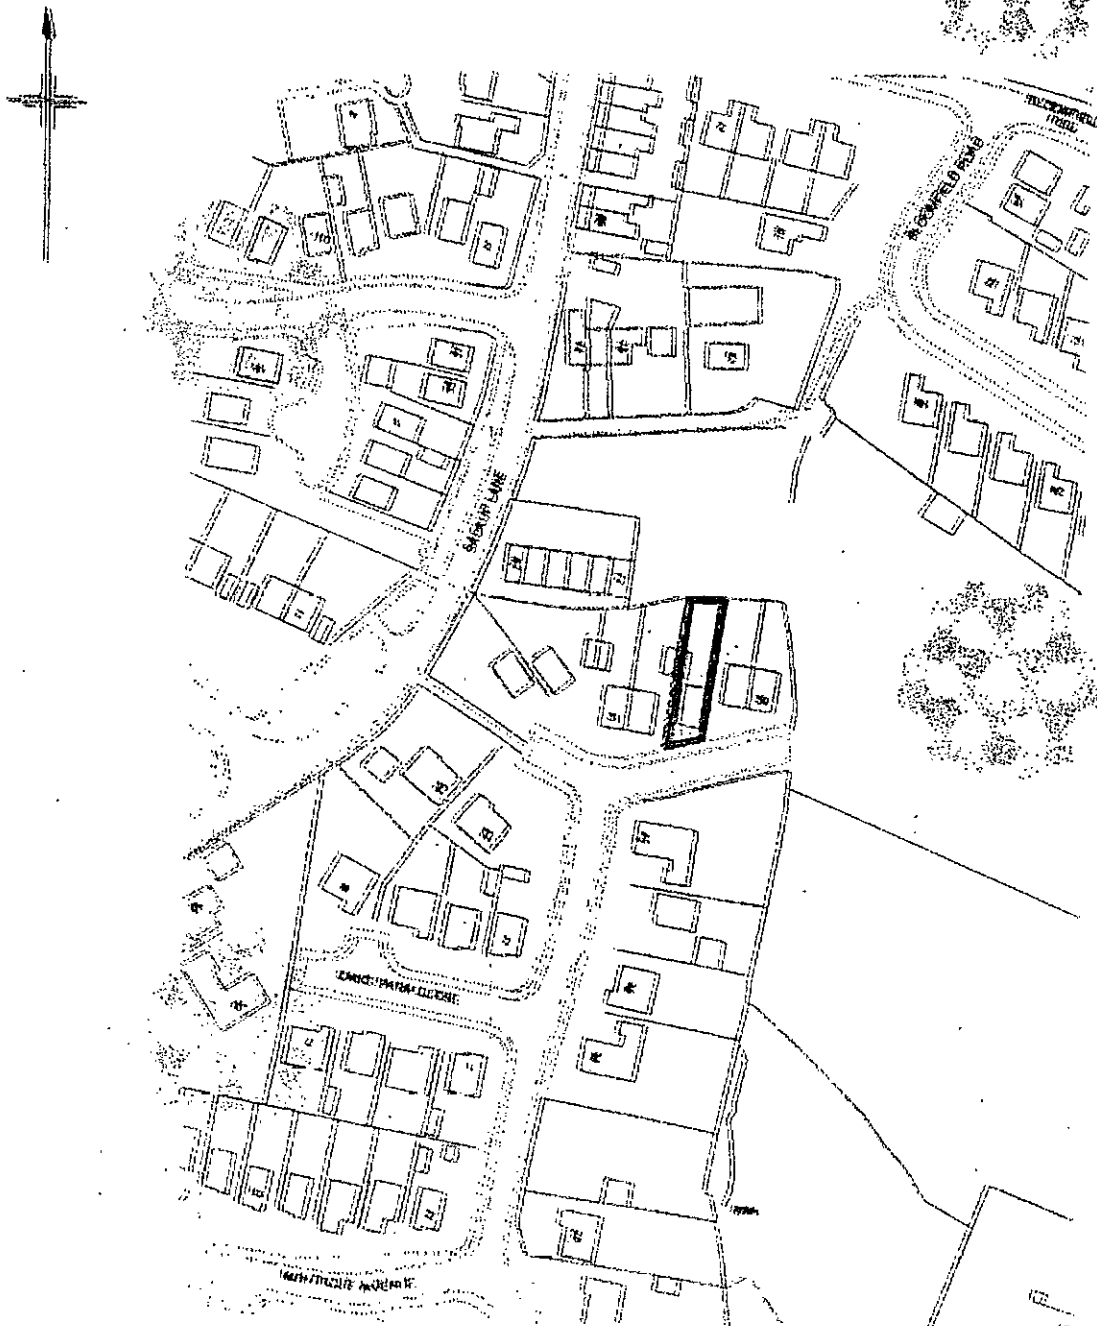

# PLAN REFERRED TO:-

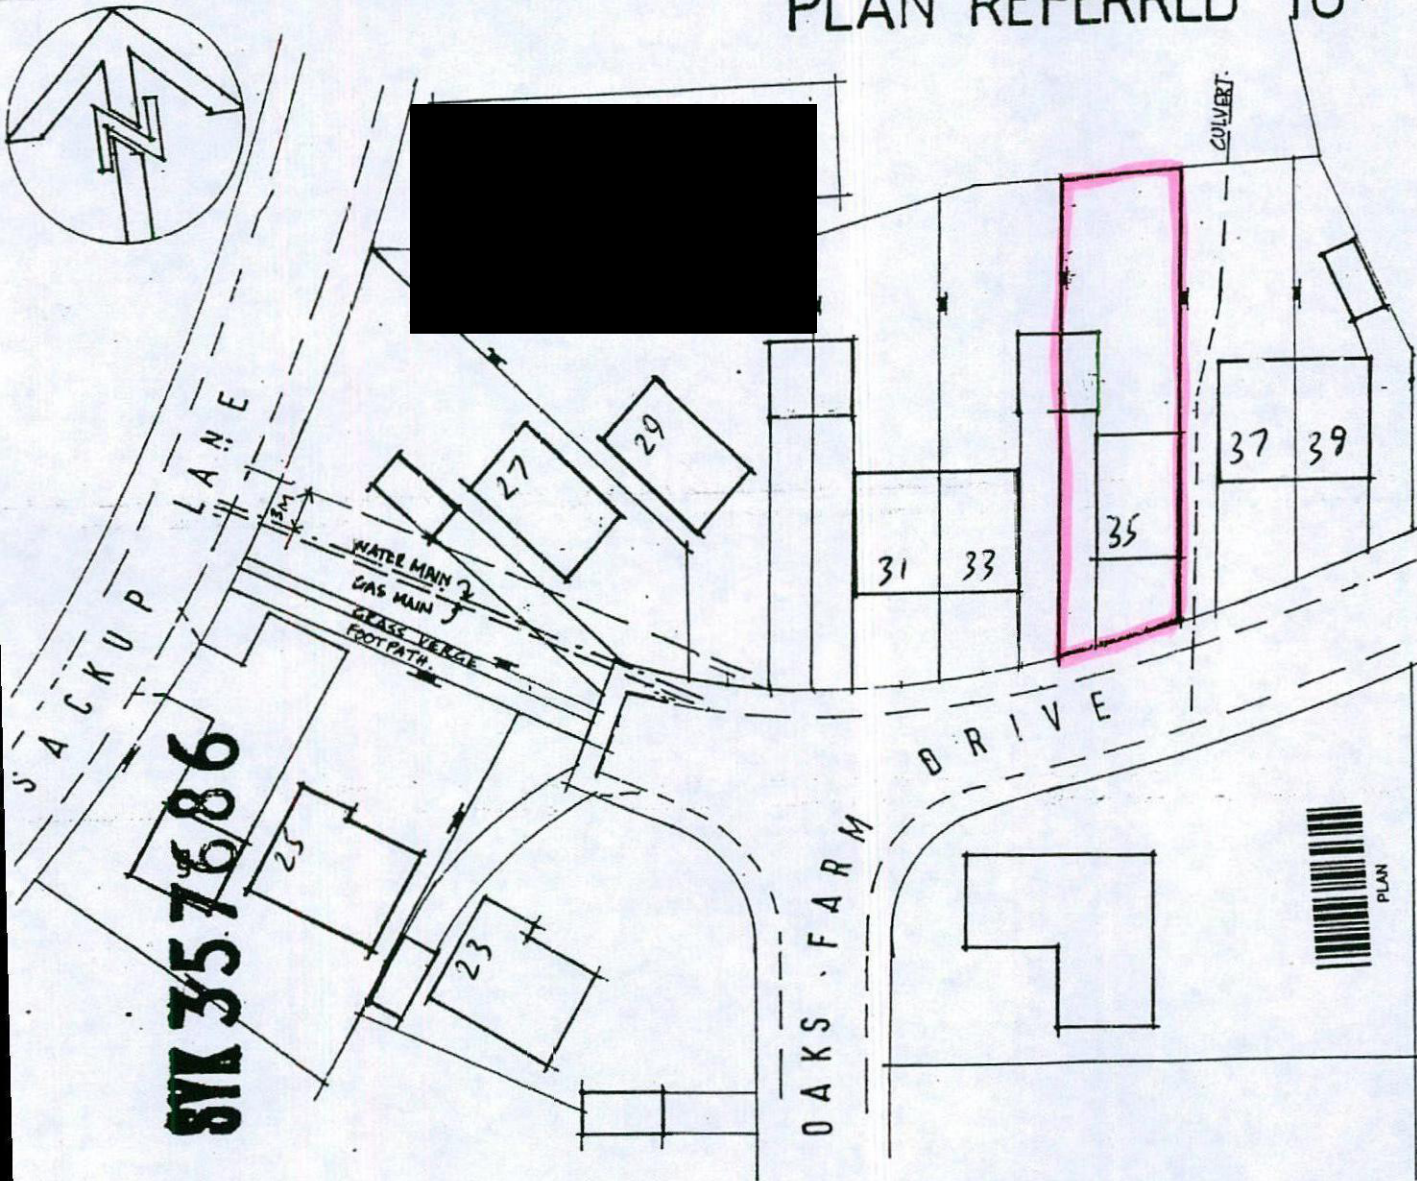

AREA EDGED RED = 330 SQ YARDS OR THEREABOUTS.

|   |                |               |
|---|----------------|---------------|
| A. 2/3/14. PLOTS 18-22 REDITED.   |                |               |
| REV.   | DATE           | AMENDMENT     |
| CLIENT<br>WOODWARD DEVELOPMENTS   |                |               |
| TITLE<br>DEED PLAN<br>OAKS FARM DRIVE<br>DARTON   |                |               |
|  <p><b>P. Dimelow</b><br/>B.A. hons Dip. Arch. M.A.<br/>Architectural Design and<br/>Planning Consultant</p> <p>The Coach House.<br/>40 Victoria Road<br/>Barnsley S70 2BU<br/>Tel. (0226) 283222<br/>Fax. (0226) 283222</p> |                |               |
| SCALE<br>1:500   | DATE<br>AUG 93 | DRAWN<br>DREW |
| DRAWING No.<br>EWD-893-1   |                | REV.<br>A.    |