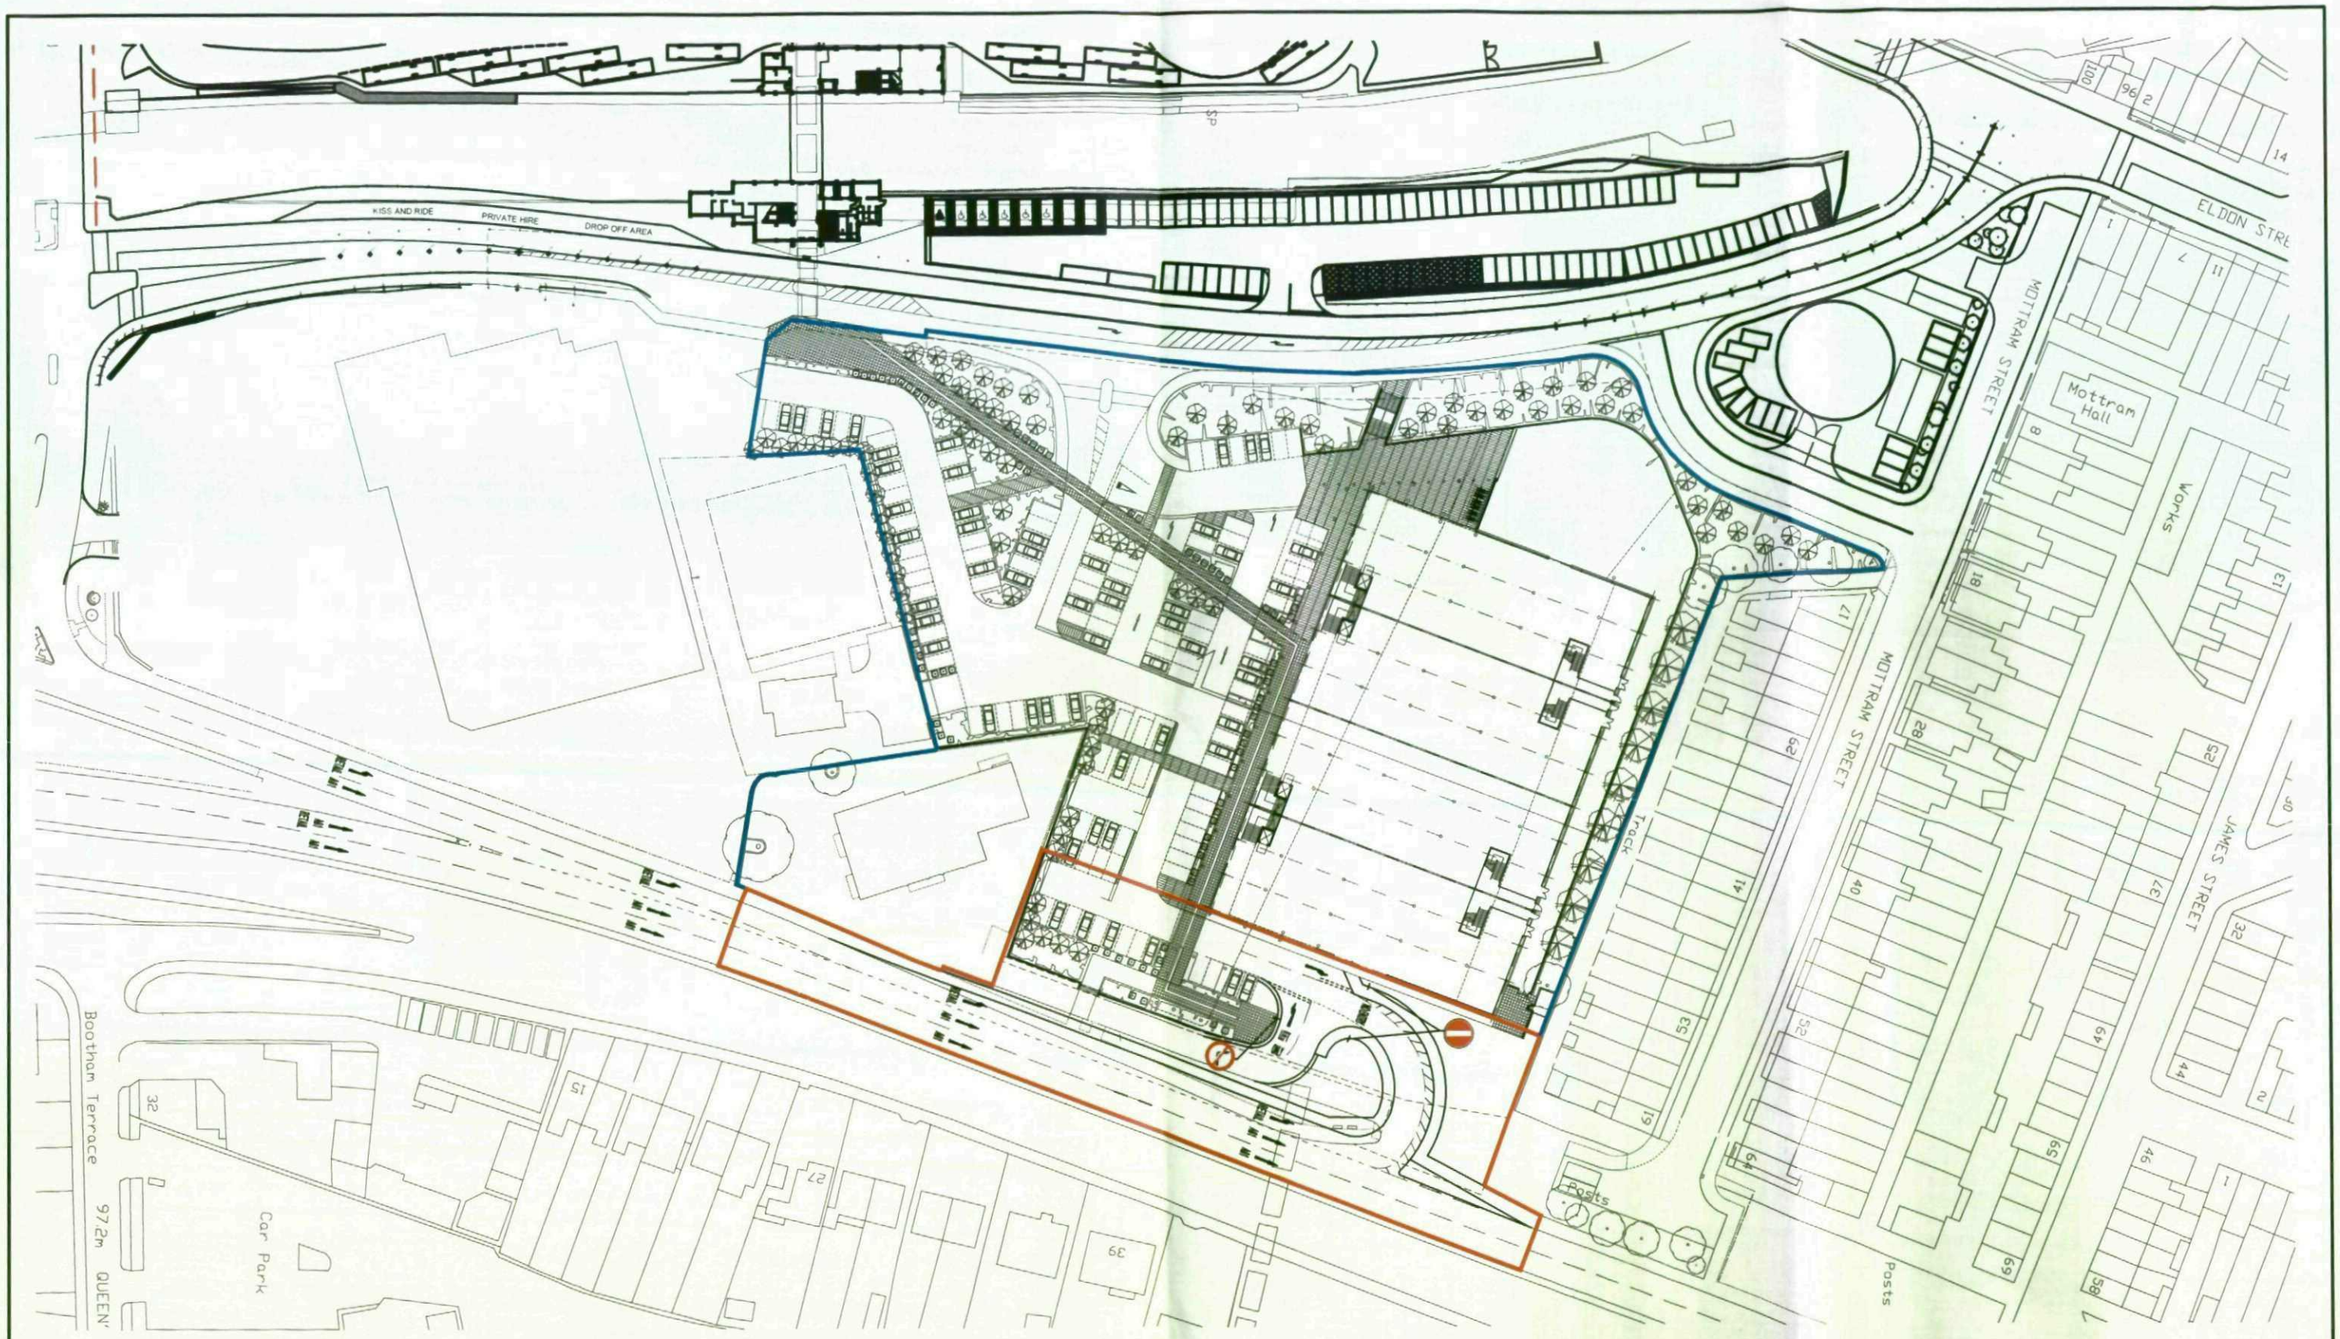


sanderson associates (consulting engineers) ltd
Highways | Traffic | Transportation | Water
T 01924 844080 mail@sandersonassociates.co.uk
F 01924 844081 www.sandersonassociates.co.uk

PROPOSED DEVELOPMENT
HARBOROUGH HILL ROAD, BARNSLEY

PLANNING APPLICATION
SITE BOUNDRY PLAN

Rev	Amendment	Drawn	Date	Checked
A	AMMENDED SITE LAYOUT AND RED LINE BOUNDRY	AB	20-02-09	DC

Scale 1:1000	Drawn By AB
Drawing Size A3	Checked By DC
Date FEB 09	Approved By DC
QMS ISO 9001 Registered Firm	Drawing Number 2954-024
	Rev A

FILE REF: