
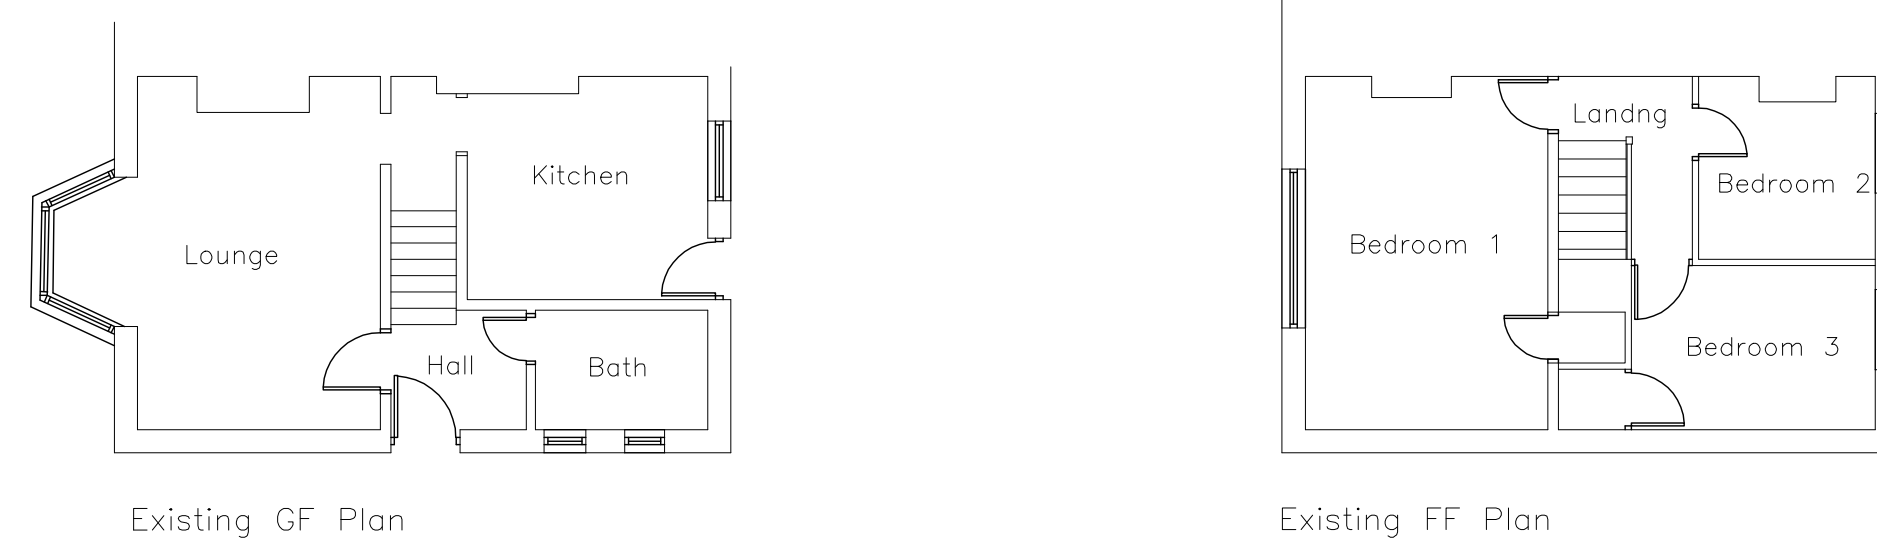
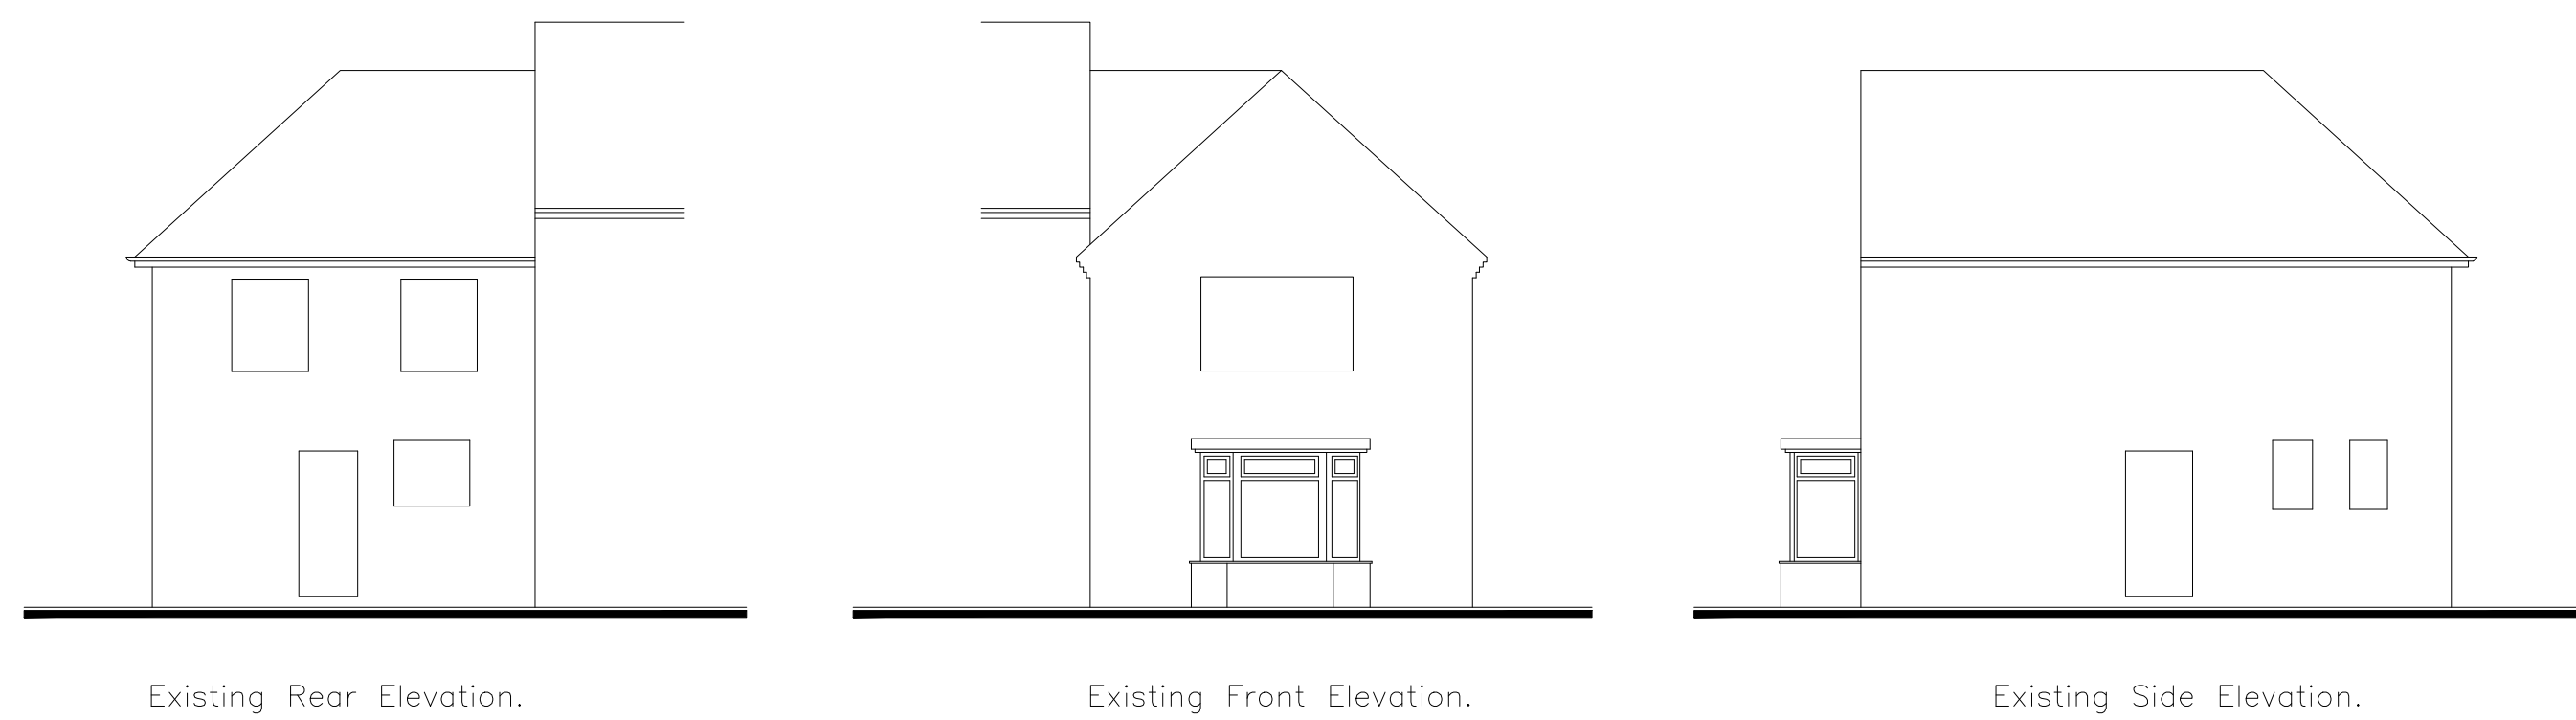
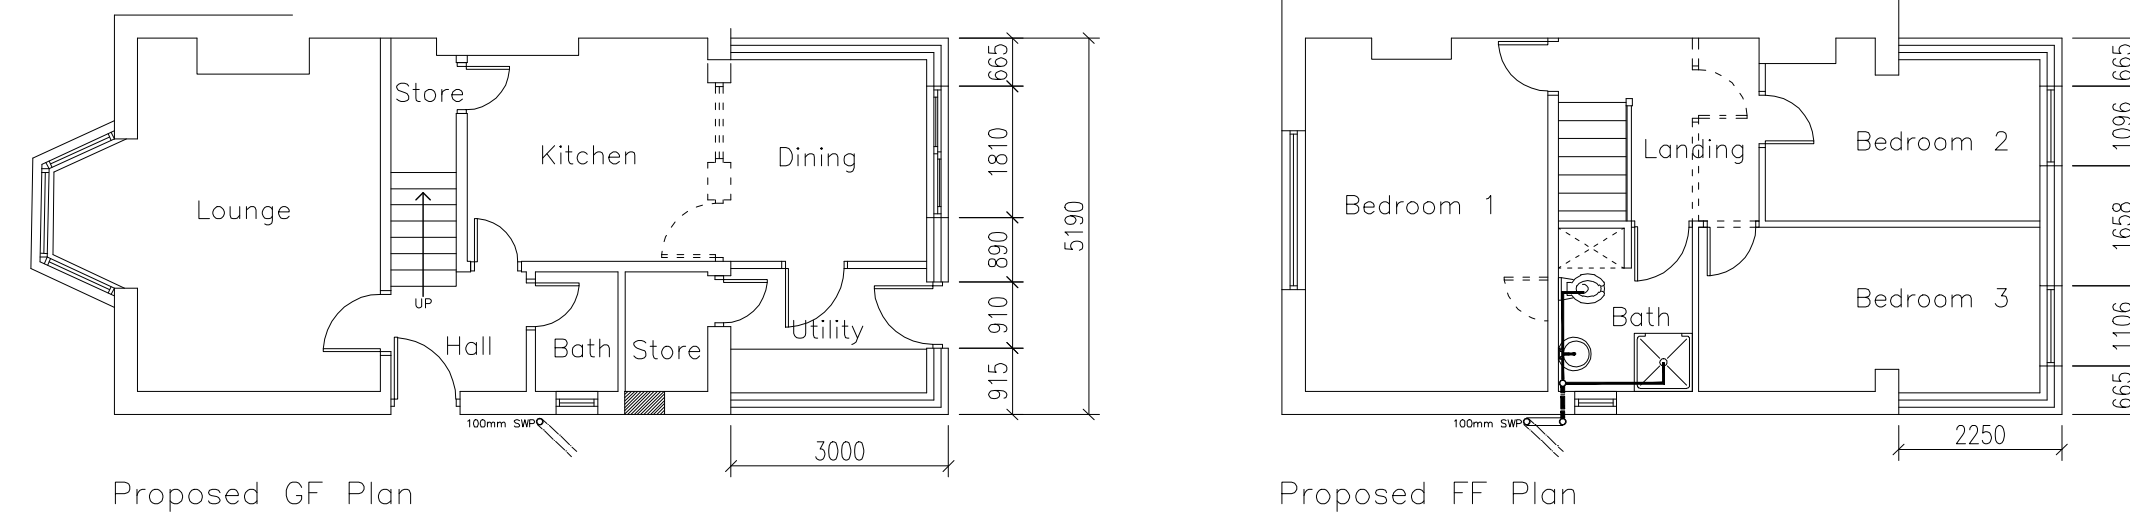
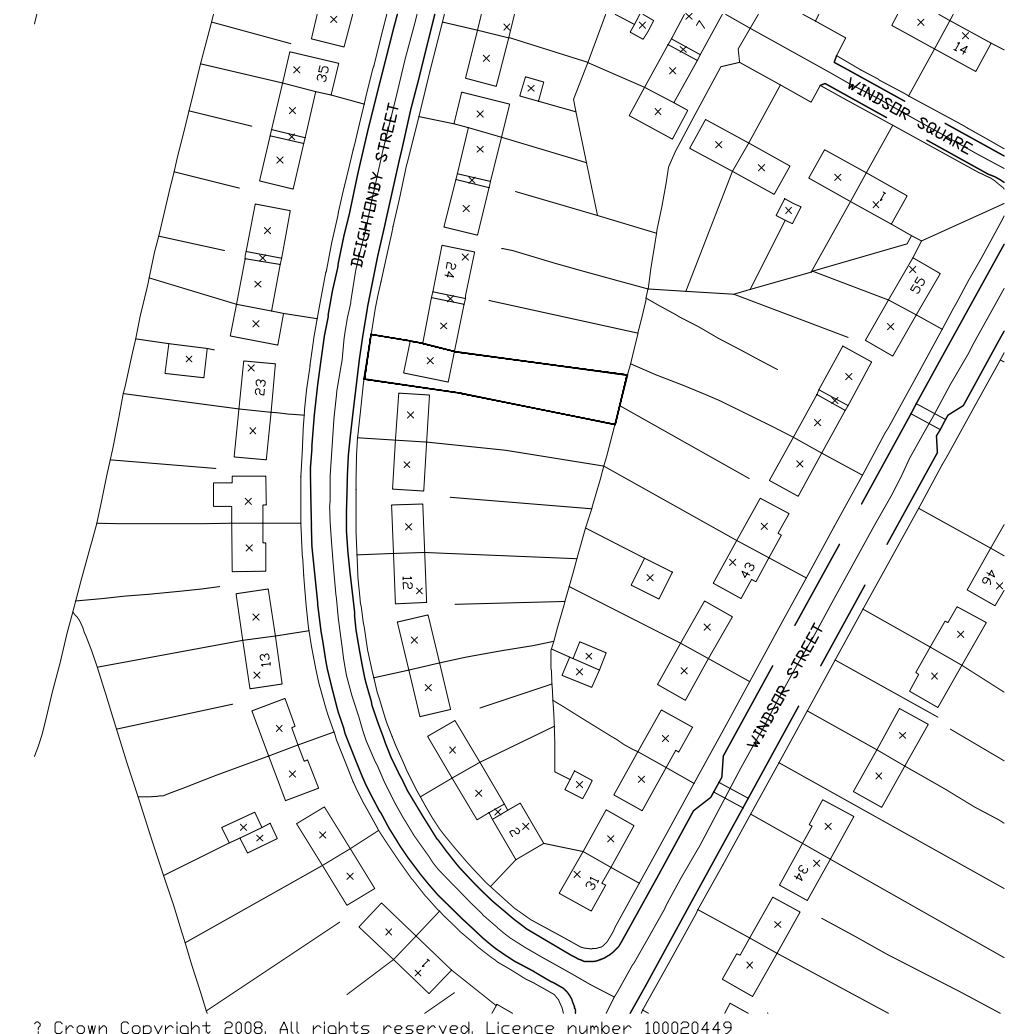


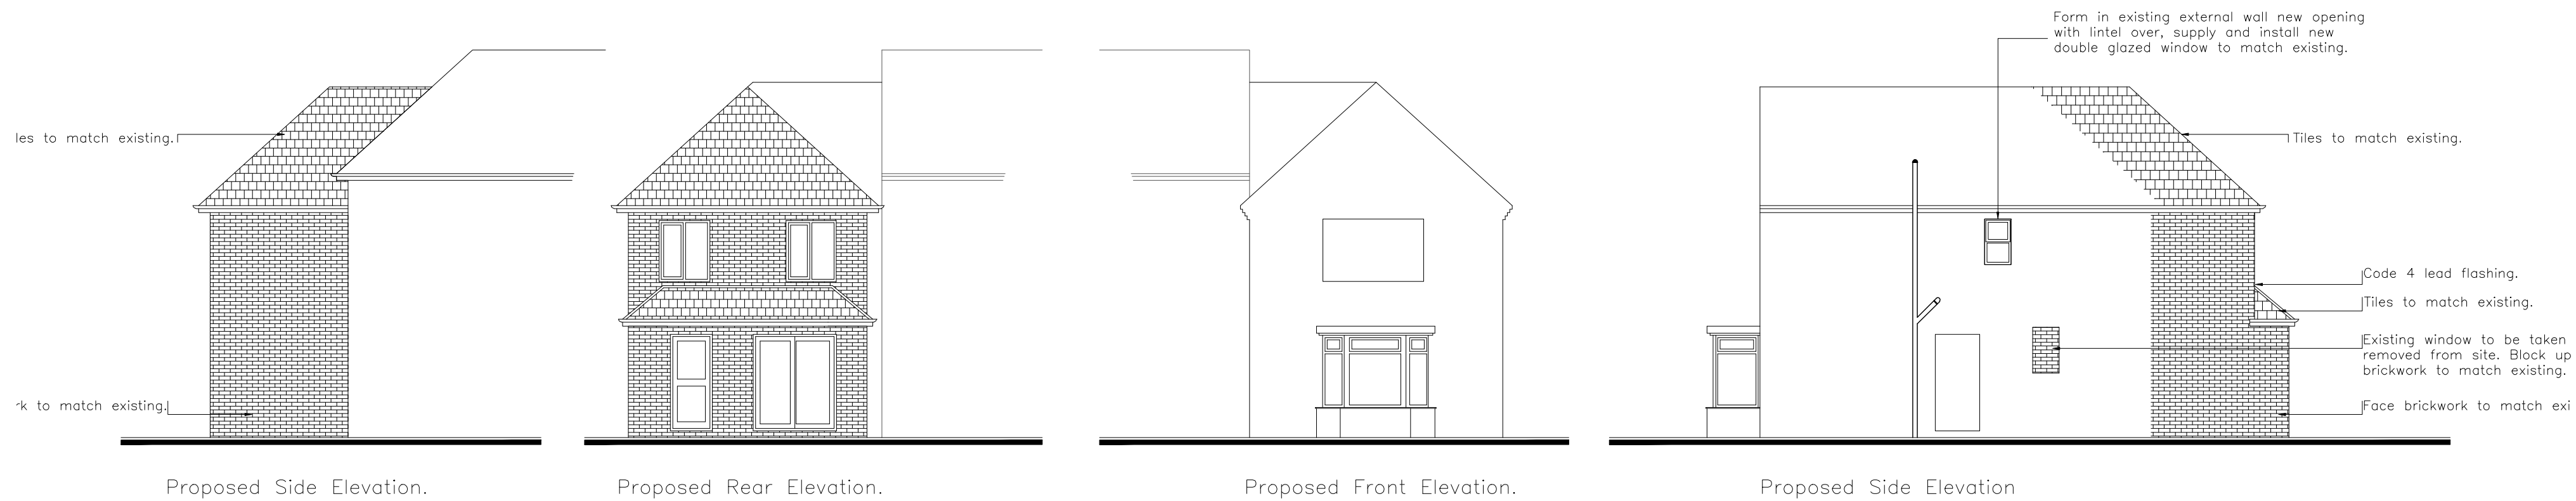

KENNEDY
DESIGN LTD.

CLYDEBROOK HOUSE
100 DONCASTER ROAD
SHEFFIELD
S18 1TA
TEL: 0114 2666666
FAX: 0114 2666666
WWW.KENNEDYDESIGN.CO.UK

CLIENT: Paul Law

PROJECT: 20, Deightonby Street
Thurnscoe
Rotherham
South Yorkshire
S63 0JD

TITLE: Proposed Plans and Elevations

SCALE: 1:100 STATUS:

JOB NUMBER: H29-01 REV:

DATE: 30-07-08 DRAWN BY: kk

Kennedy Design Ltd, Registered in England 4479802 V.A.T. Reg. No 945 9813 02