


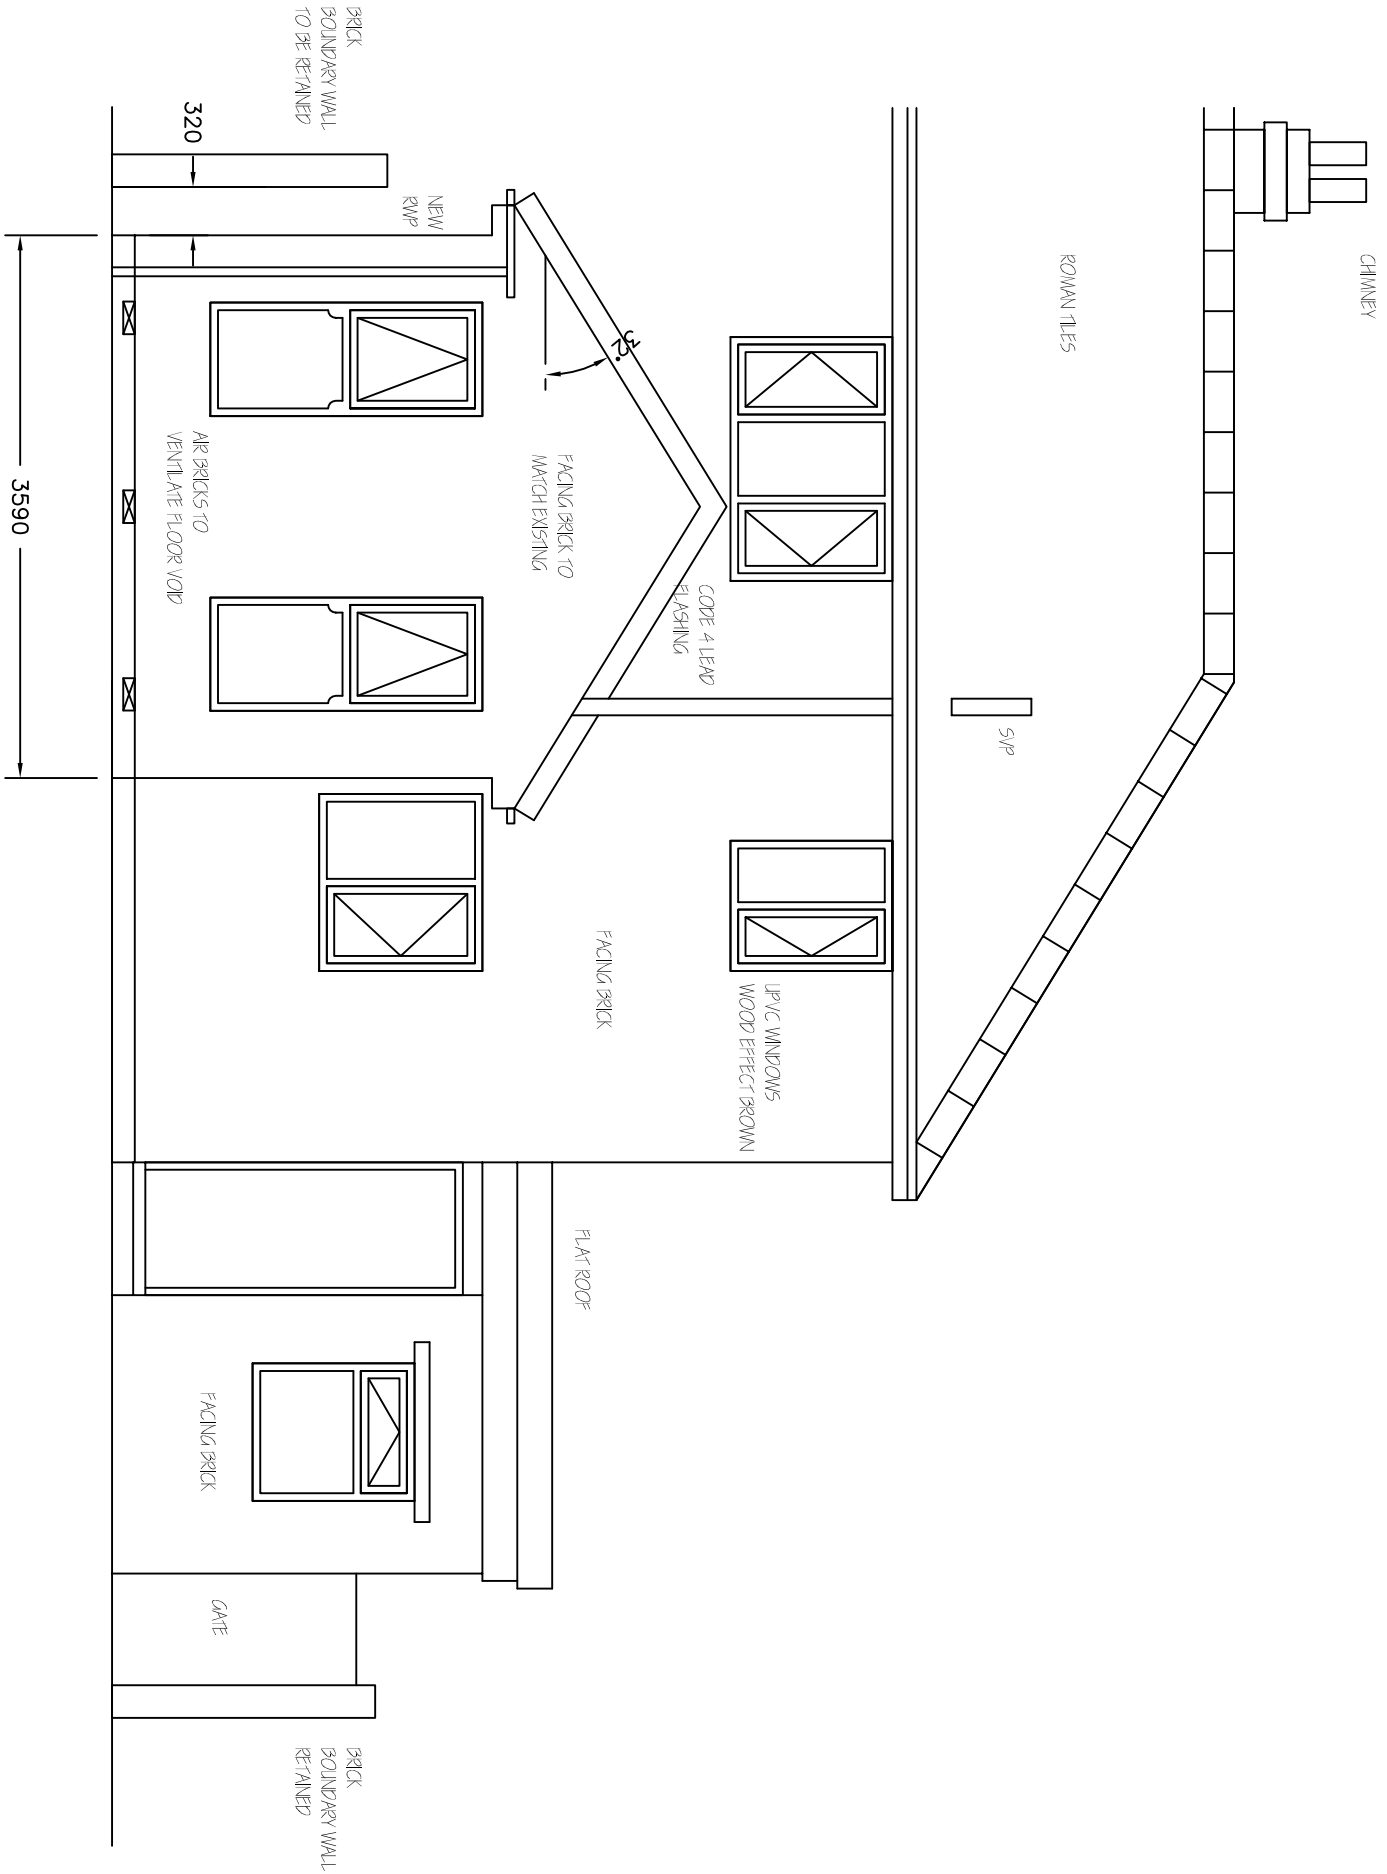

PROPOSED REAR
ELEVATION 1:50

Revisions	A. A----	00-00-
This drawing is for planning permission only and is not a construction drawing.		
Drawing Title	PROPOSED-REAR-ELEVATION	
Job No. - Dwg No.	RW/2014/5	—
Client:	MR R WARD 8 BENCE LANE BARSTON S75 5NX	
Scale.	1:50	