



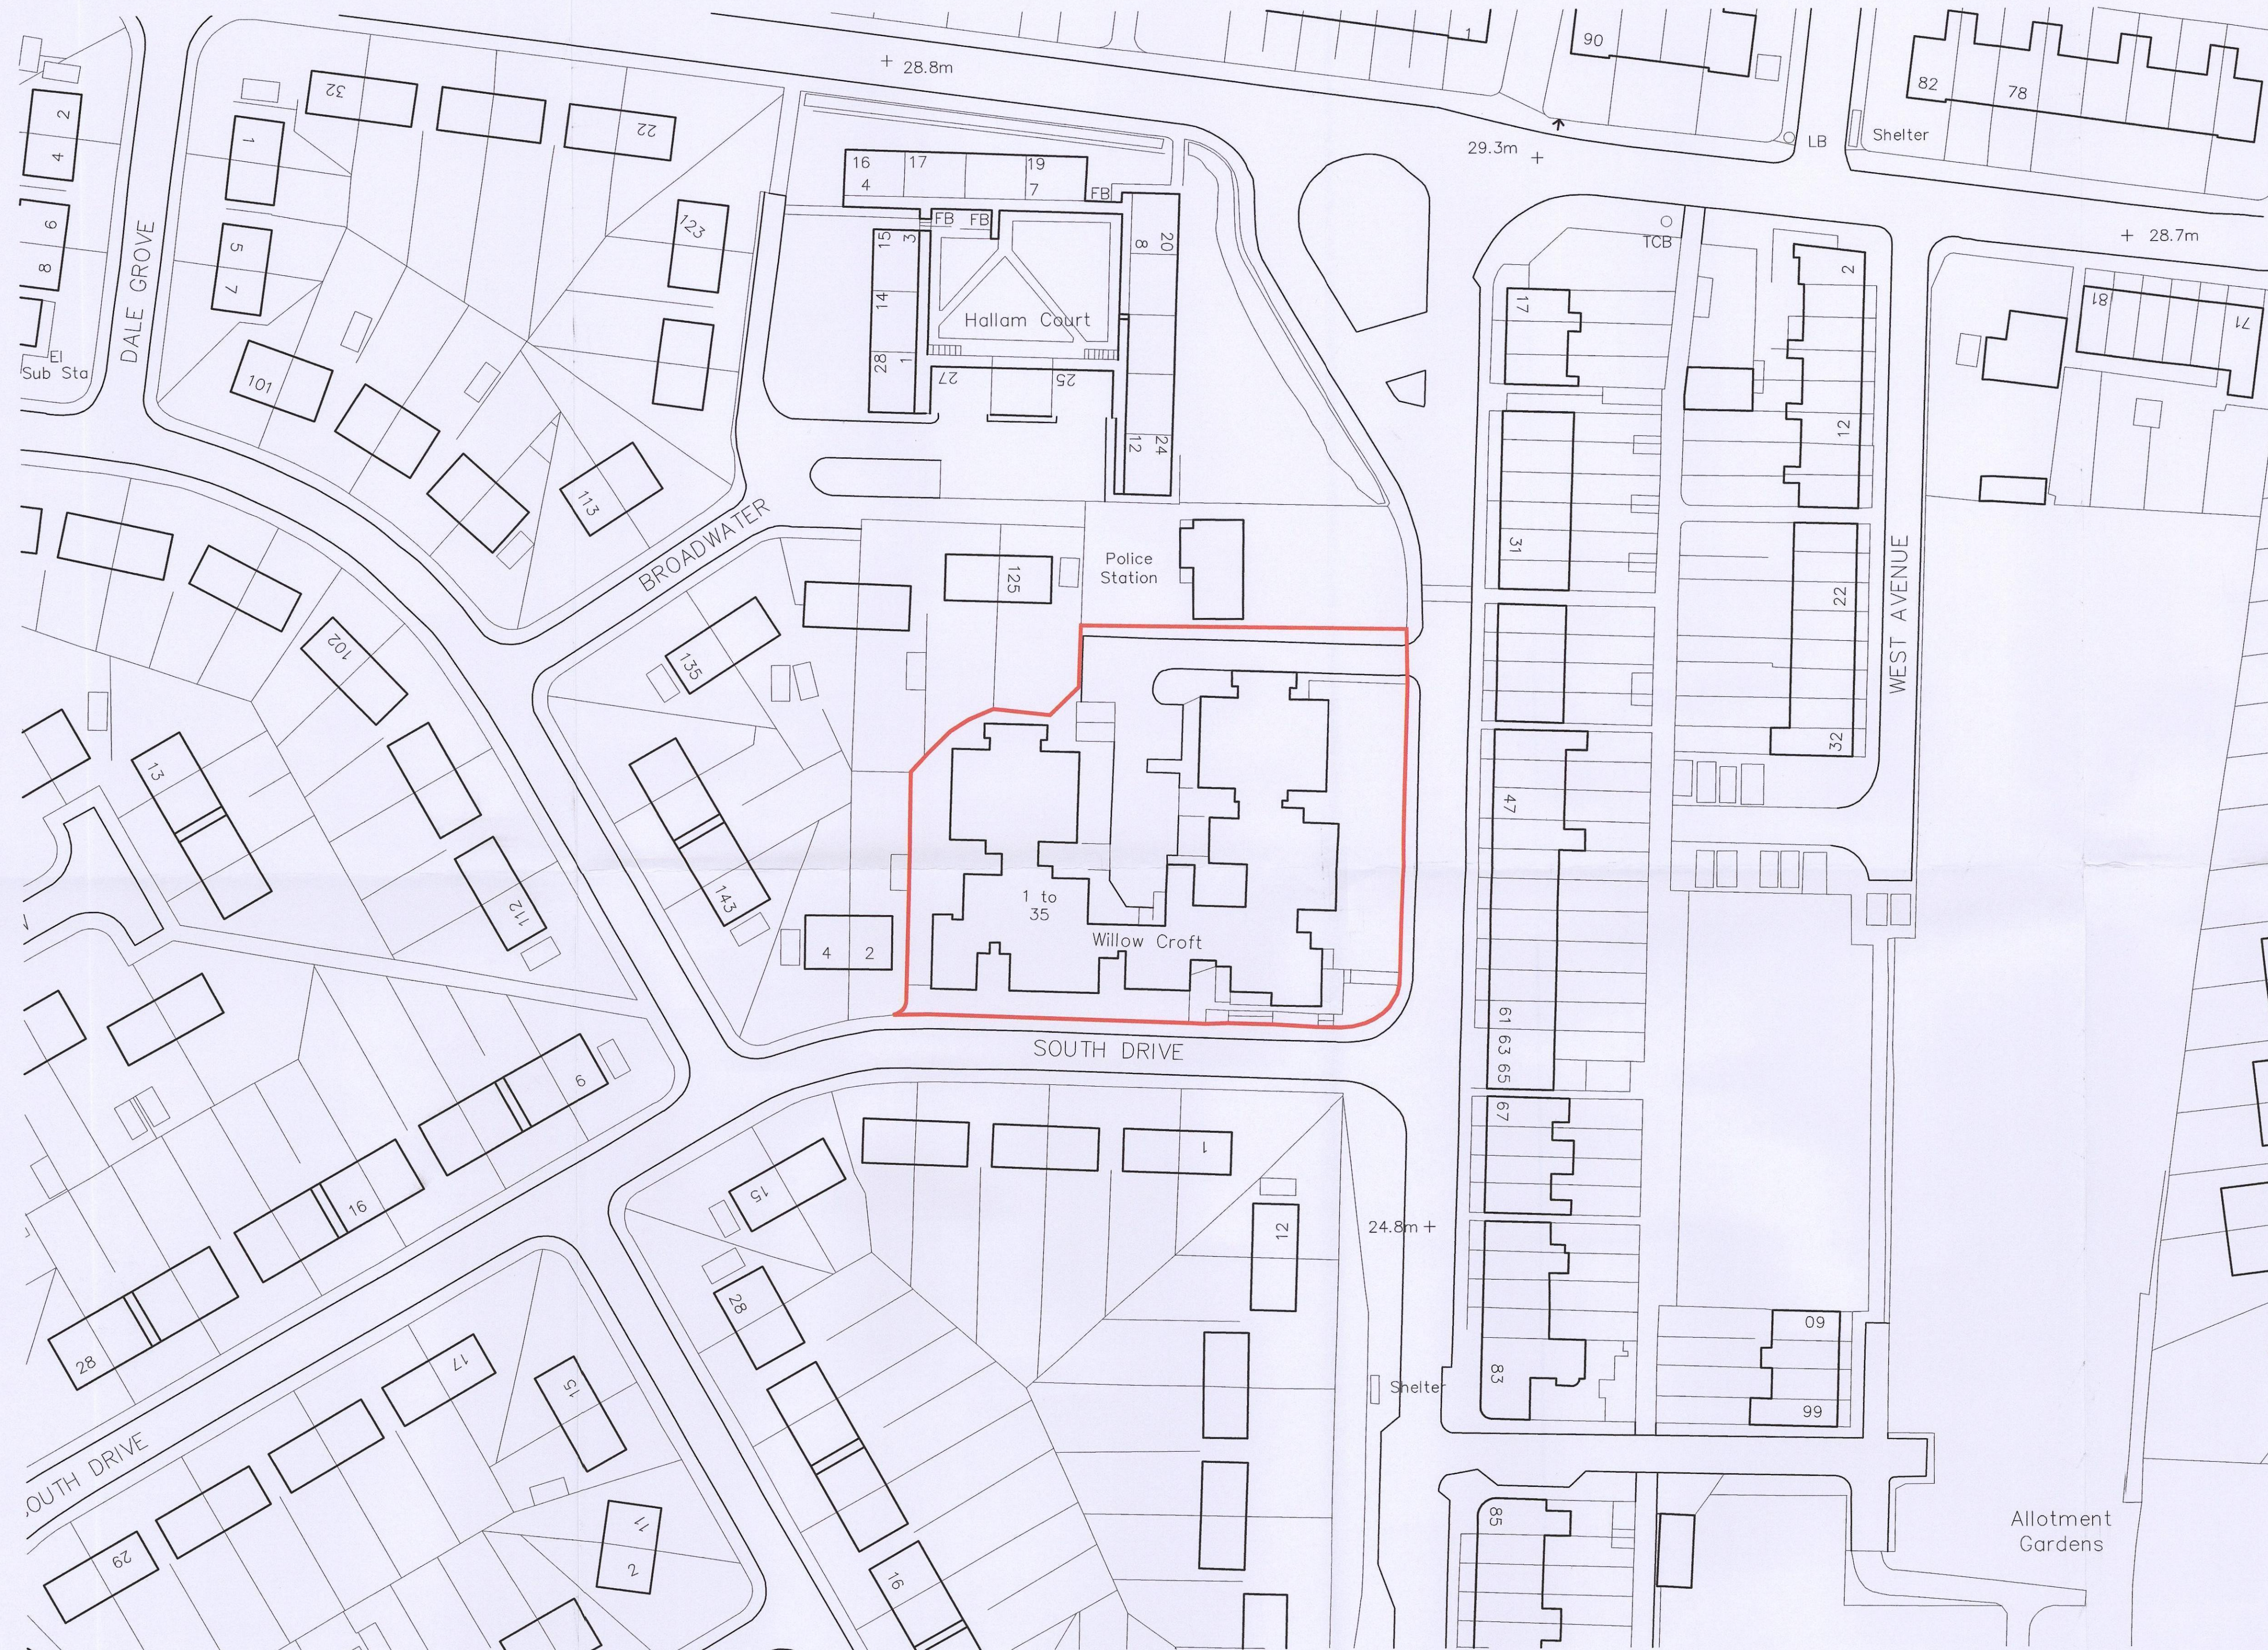

RESPONSIBILITY IS NOT ACCEPTED FOR OTHERS SCALING DIRECTLY FROM THIS DRAWING. DO NOT SCALE FROM THIS DRAWING. USE WRITTEN DIMENSIONS ONLY.

0m 5 10 15 30m
ORIGINAL SHEET SIZE A1
1:500

KEY PLAN

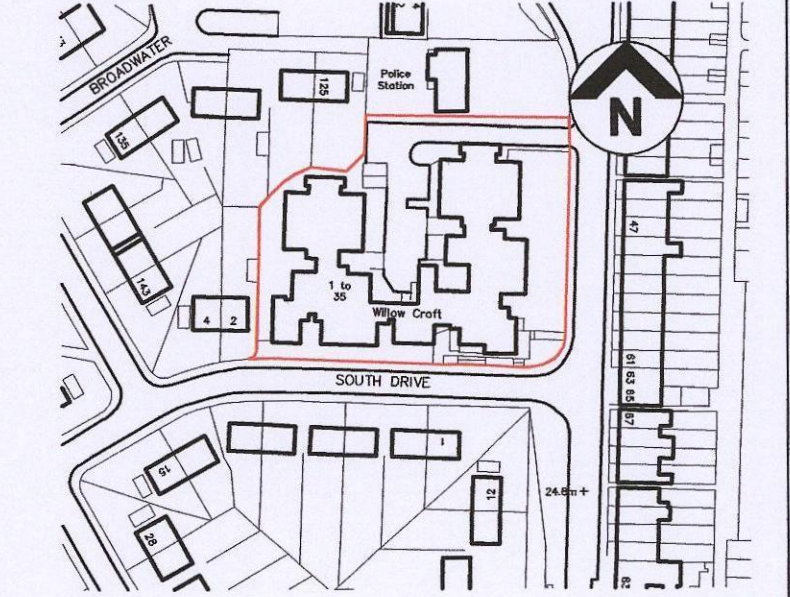

THIS DRAWING IS PRODUCED FOR USE IN THIS PROJECT ONLY AND MAY NOT BE USED FOR ANY OTHER PURPOSE. NPS PROPERTY CONSULTANTS LTD ACCEPT NO LIABILITY FOR THE USE OF THIS DRAWING OTHER THAN THE PURPOSE FOR WHICH IT WAS INTENDED IN CONNECTION WITH THIS PROJECT AS RECORDED IN THE 'PURPOSE FOR ISSUE' AND 'FILE STATUS CODE'.

THIS DRAWING MAY NOT BE REPRODUCED IN ANY FORM WITHOUT PRIOR WRITTEN AGREEMENT OF NPS PROPERTY CONSULTANTS LTD.

© CROWN COPYRIGHT AND DATABASE RIGHTS 2015 ORDNANCE SURVEY LICENCE NUMBER 100022264

Notes:

Issued for Planning Approval

P1	LS	10/07/2015
COMMENT		

REV	DRAWN	DATE	CHECKED	DATE	APPROVED	DATE



NPS Barmley Ltd
Gateway Plaza, Sackville St, Barmley, South Yorkshire, S70 2PD,
Tel: 01228 774600; Email: barmley@nps.co.uk; web: www.nps.co.uk

CLIENT
Barneslai Homes
HSG: 4436

PROJECT
Willow Croft Sheltered Housing
New Entrance area and Internal Alteration

TITLE
Site Location and Red Line Boundary



SCALES	DISCIPLINE	PROJECT NUMBER
1:500	ARCHITECT	16-1-1012

DRAWING NUMBER	REV CODE
NPS-DR-A-(00)-010	P1

STATUS CODE	PURPOSE OF ISSUE	DRAWN BY
S2	PLANNING APPROVAL	LS

© COPYRIGHT NPS GROUP 2015

01 SITE LOCATION AND RED LINE BOUNDARY
1:50

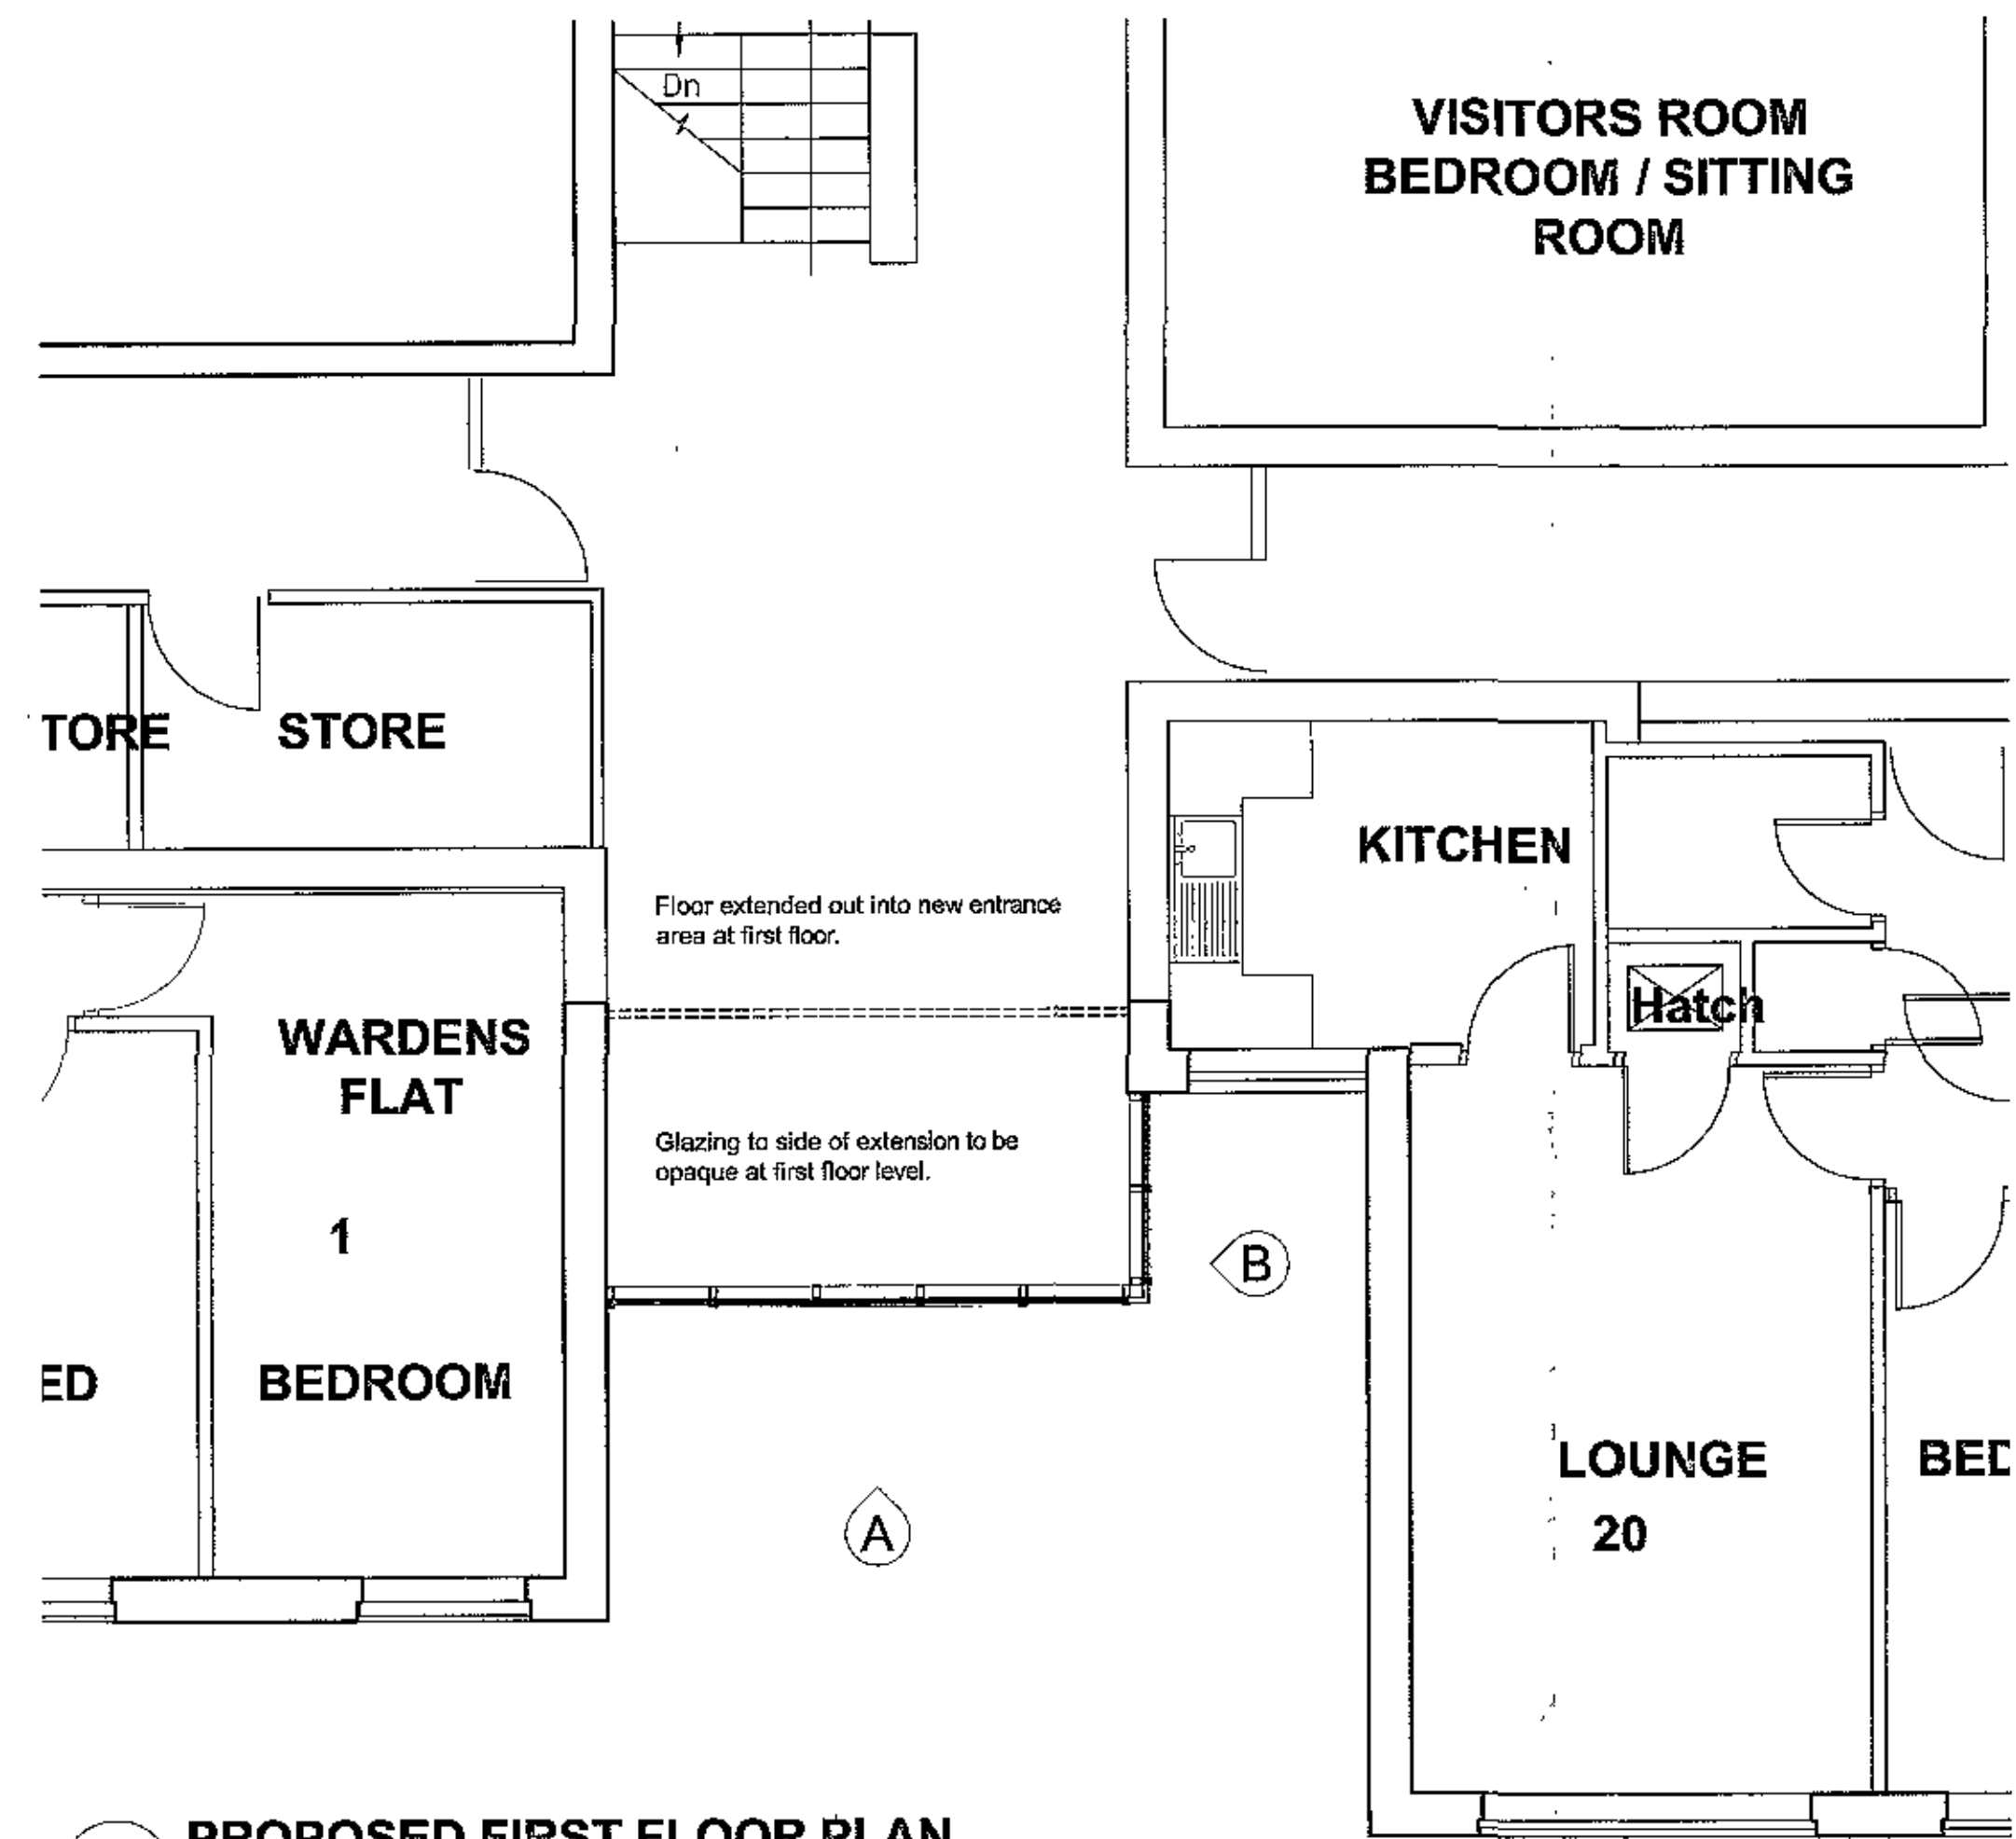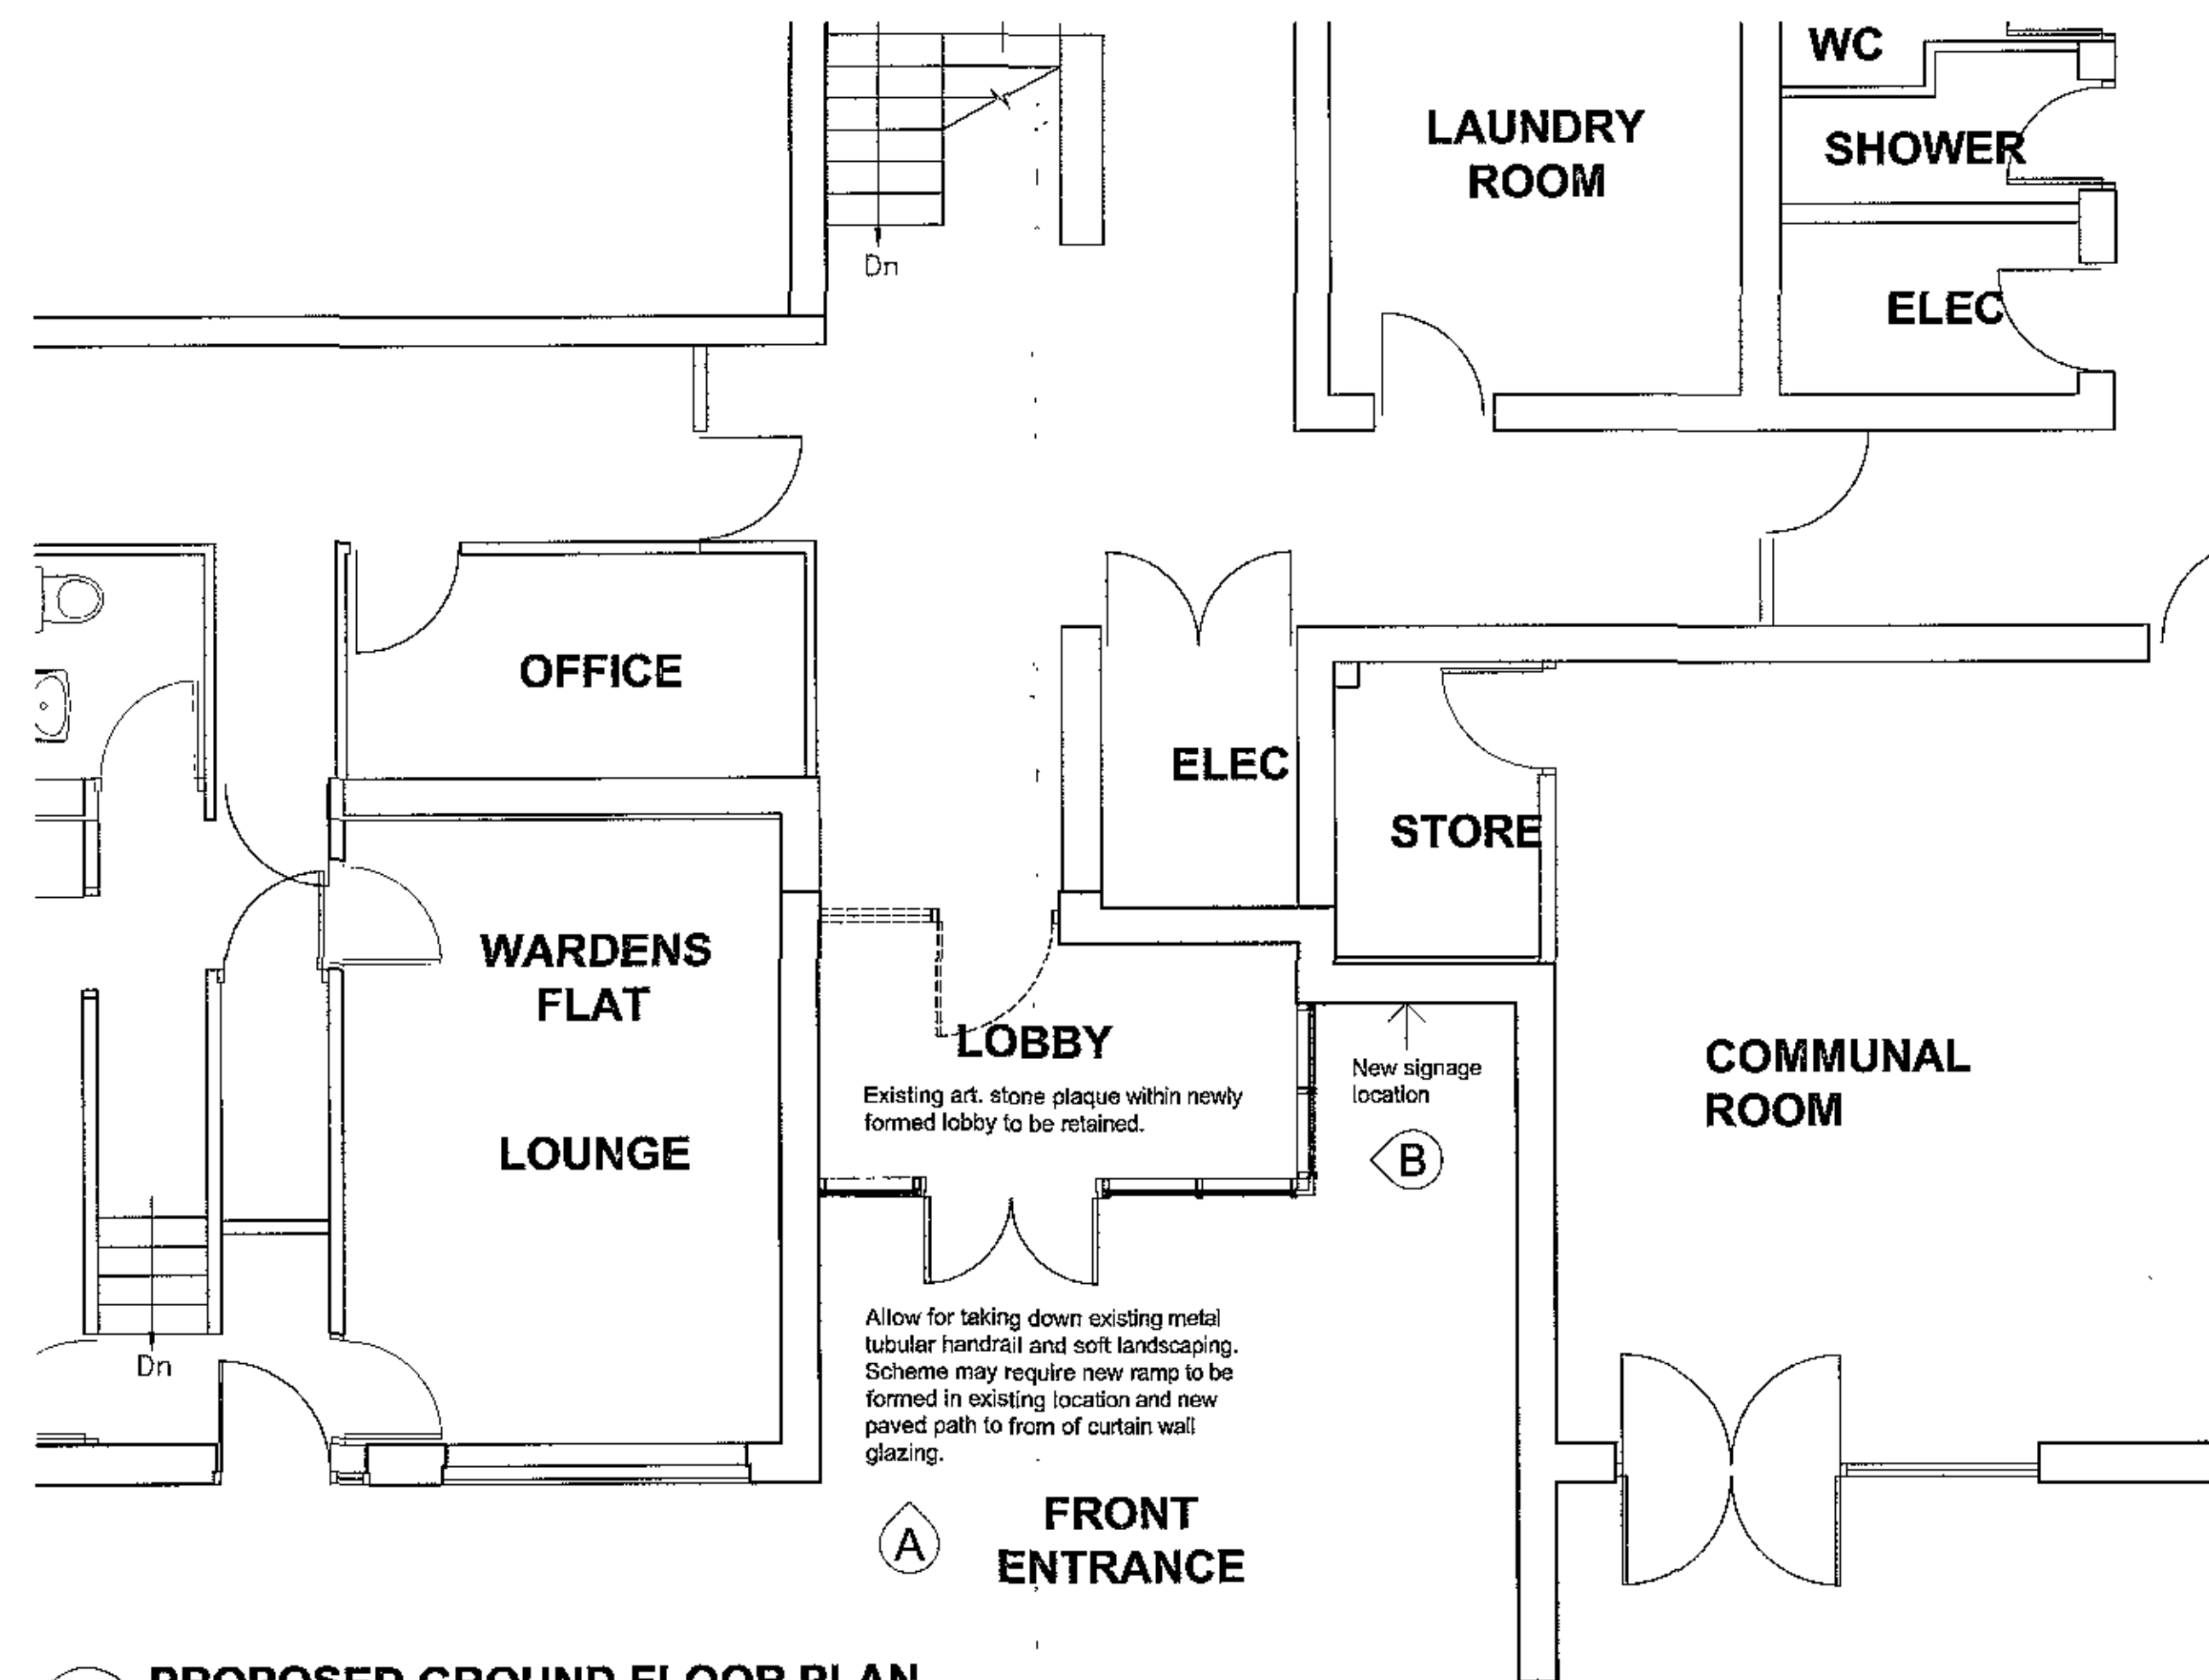

RESPONSIBILITY IS NOT ACCEPTED FOR OTHERS SCALING DIRECTLY FROM THIS DRAWING. DO NOT SCALE FROM THIS DRAWING. USE WRITTEN DIMENSIONS ONLY.

0m 0.5 1.0 1.5 3.0m ORIGINAL SHEET SIZE: A1
1:50



KEY PLAN

THIS DRAWING IS PRODUCED FOR USE IN THIS PROJECT ONLY AND MAY NOT BE USED FOR ANY OTHER PURPOSE. NPS PROPERTY CONSULTANTS LTD ACCEPT NO LIABILITY FOR THE USE OF THIS DRAWING OTHER THAN THE PURPOSE FOR WHICH IT WAS INTENDED IN CONNECTION WITH THIS PROJECT AS RECORDED IN THE PURPOSE FOR ISSUE AND FILE STATUS CODE.

THIS DRAWING MAY NOT BE REPRODUCED IN ANY FORM WITHOUT PRIOR WRITTEN AGREEMENT OF NPS PROPERTY CONSULTANTS LTD.

© CROWN COPYRIGHT AND DATABASE RIGHTS 2015 ORDNANCE SURVEY LICENCE NUMBER 100022264

Notes:

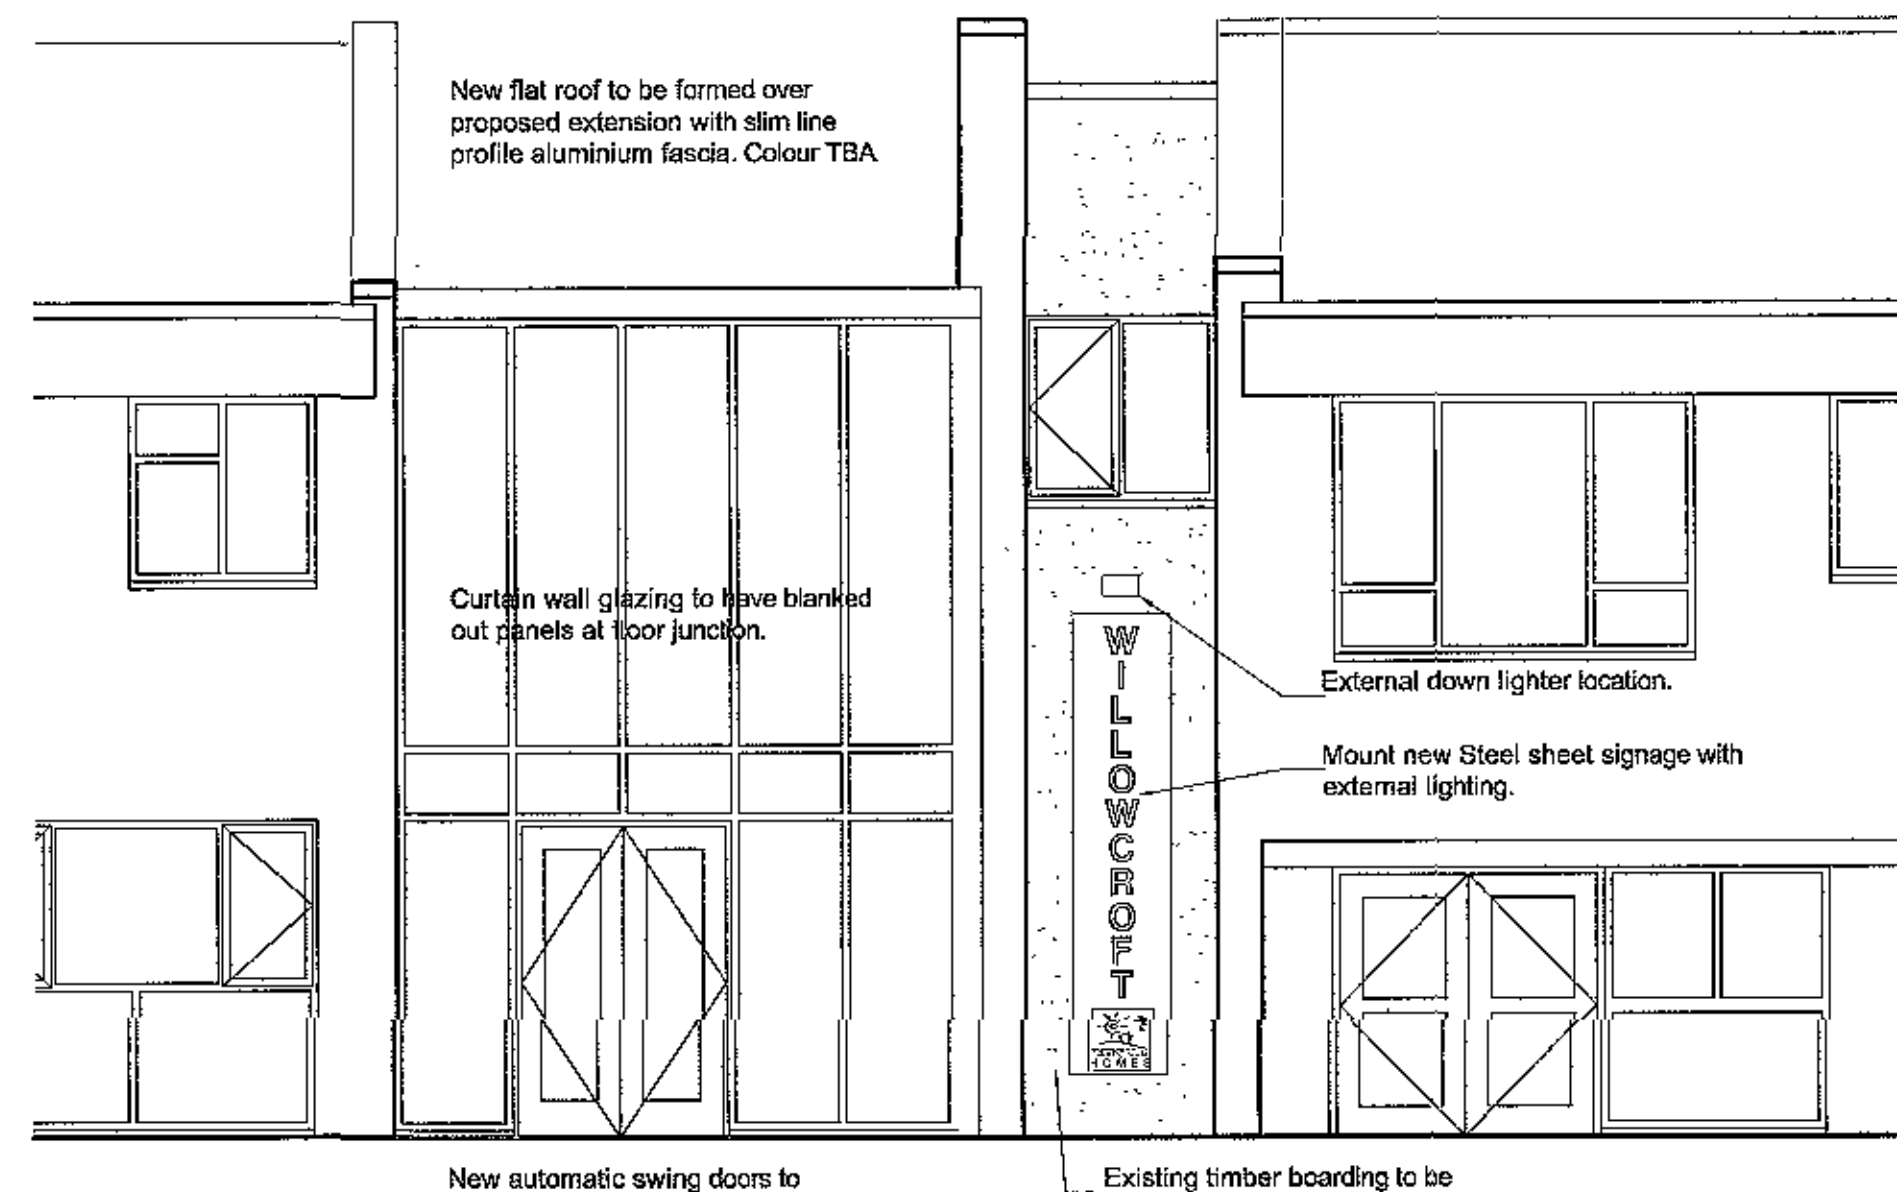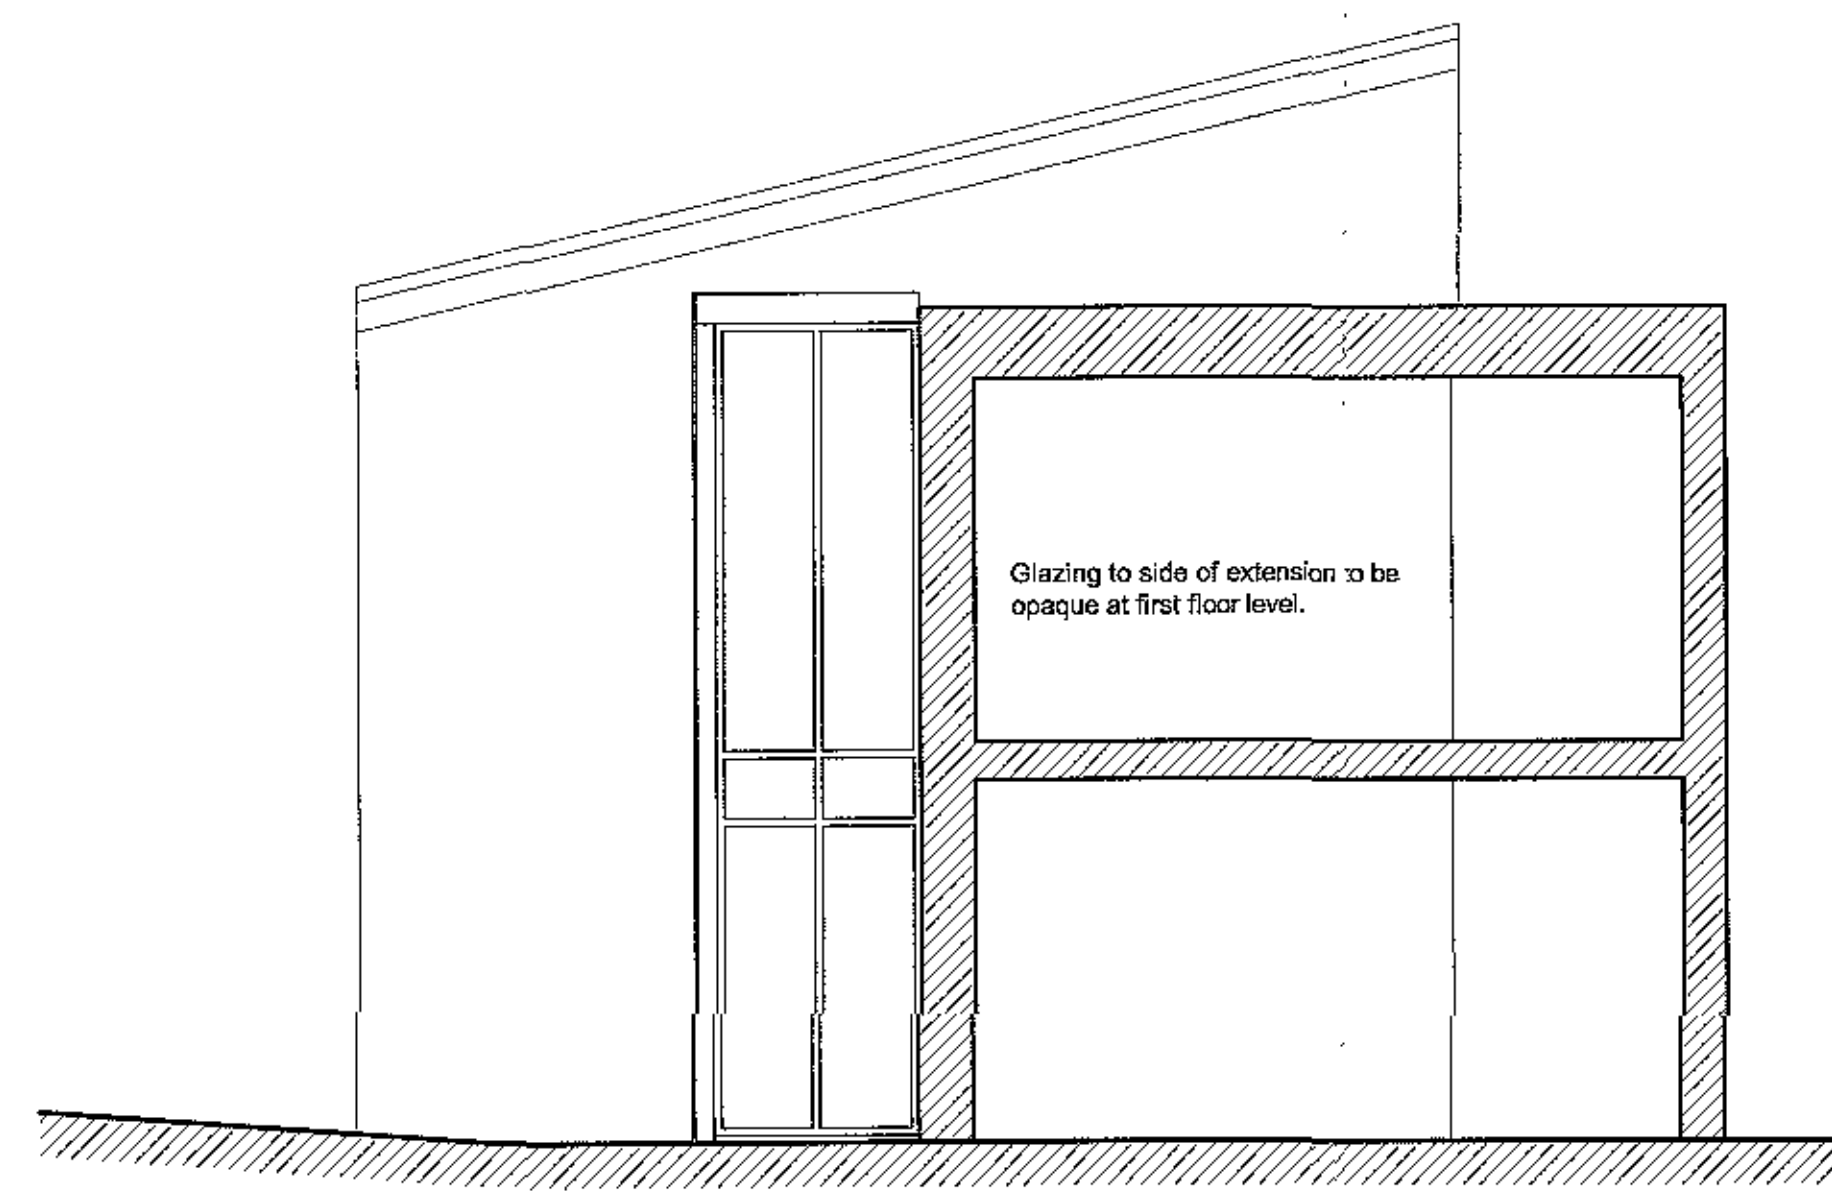

Issued for Planning Approval

P1	LS	10/07/2015				
COMMENT						
REV	DRAWN	DATE	CHECKED	DATE	APPROVED	DATE

nps group

NPS Barnsley Ltd
Gateway Plaza, Rochdale St, Barnsley, South Yorkshire, S70 3RD
Tel: 01225 774500; Email: barnsley@nps.co.uk; www.nps.co.uk

CLIENT
Berneslai Homes
HSG: 4436

PROJECT
Willow Croft Sheltered Housing
New Entrance area and Internal Alteration

TITLE
Proposed Plan and Elevations


SCALES 1:50	DISCIPLINE ARCHITECT	PROJECT NUMBER 16-1-1012
DRAWING NUMBER NPS-DR-A-(00)-022	REV CODE P1	
STATUS CODE S0	PURPOSE OF ISSUE PLANNING APPROVAL	DRAWN BY LS

© COPYRIGHT NPS GROUP 2015

RESPONSIBILITY IS NOT ACCEPTED FOR OTHERS SCALING DIRECTLY FROM THIS DRAWING. DO NOT SCALE FROM THIS DRAWING, USE WRITTEN DIMENSIONS ONLY.

0m 1 2 3 6m ORIGINAL SHEET SIZE **A2**
1:100

KEY PLAN

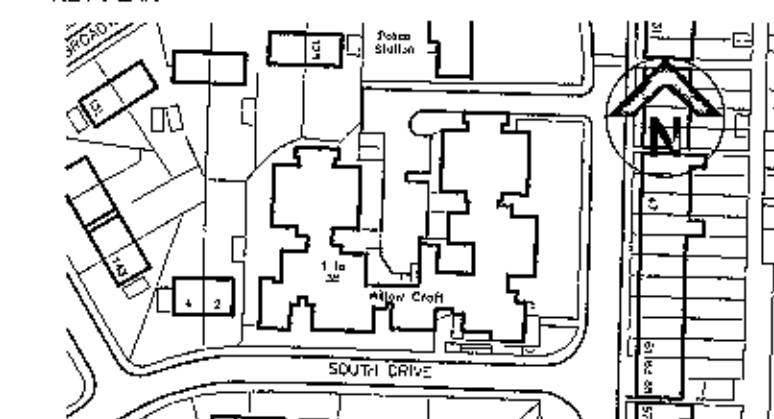


THIS DRAWING IS PRODUCED FOR USE IN THIS PROJECT ONLY AND MAY NOT BE USED FOR ANY OTHER PURPOSE. NPS PROPERTY CONSULTANTS LTD ACCEPT NO LIABILITY FOR THE USE OF THIS DRAWING OTHER THAN THE PURPOSE FOR WHICH IT WAS INTENDED IN CONNECTION WITH THIS PROJECT AS RECORDED IN THE 'PURPOSE FOR ISSUE' AND 'FILE STATUS CODE'.

THIS DRAWING MAY NOT BE REPRODUCED IN ANY FORM WITHOUT PRIOR WRITTEN AGREEMENT OF NPS PROPERTY CONSULTANTS LTD.


© CROWN COPYRIGHT AND DATABASE RIGHTS 2015 ORDNANCE SURVEY LICENCE NUMBER 100022264

Notes:

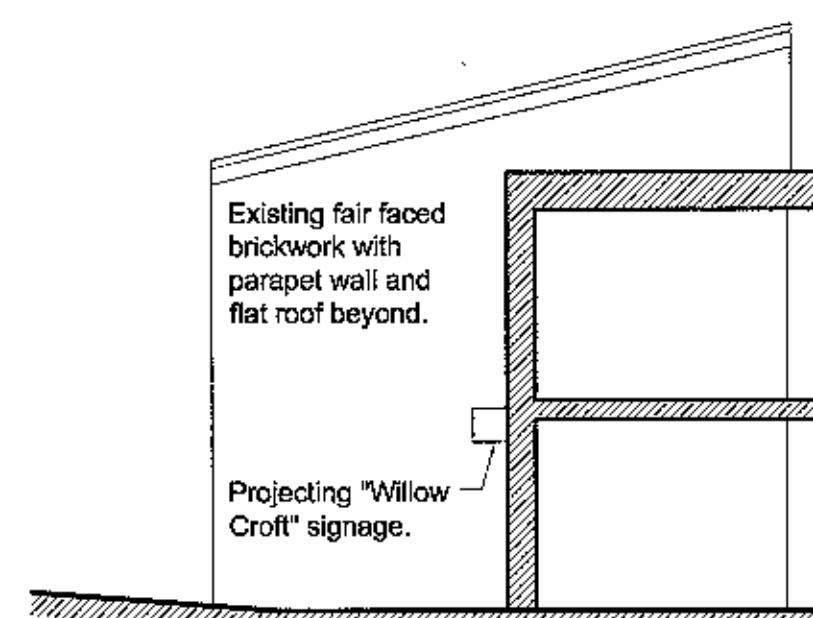



02 ELEVATION B

1:100

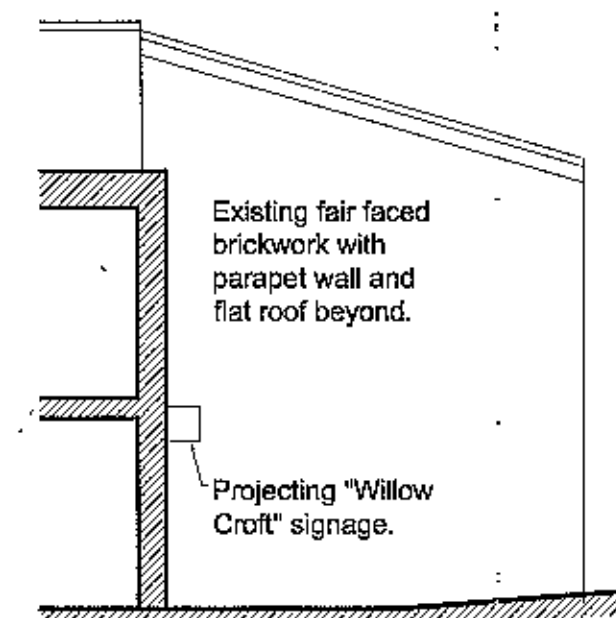

03 ELEVATION C

1:100

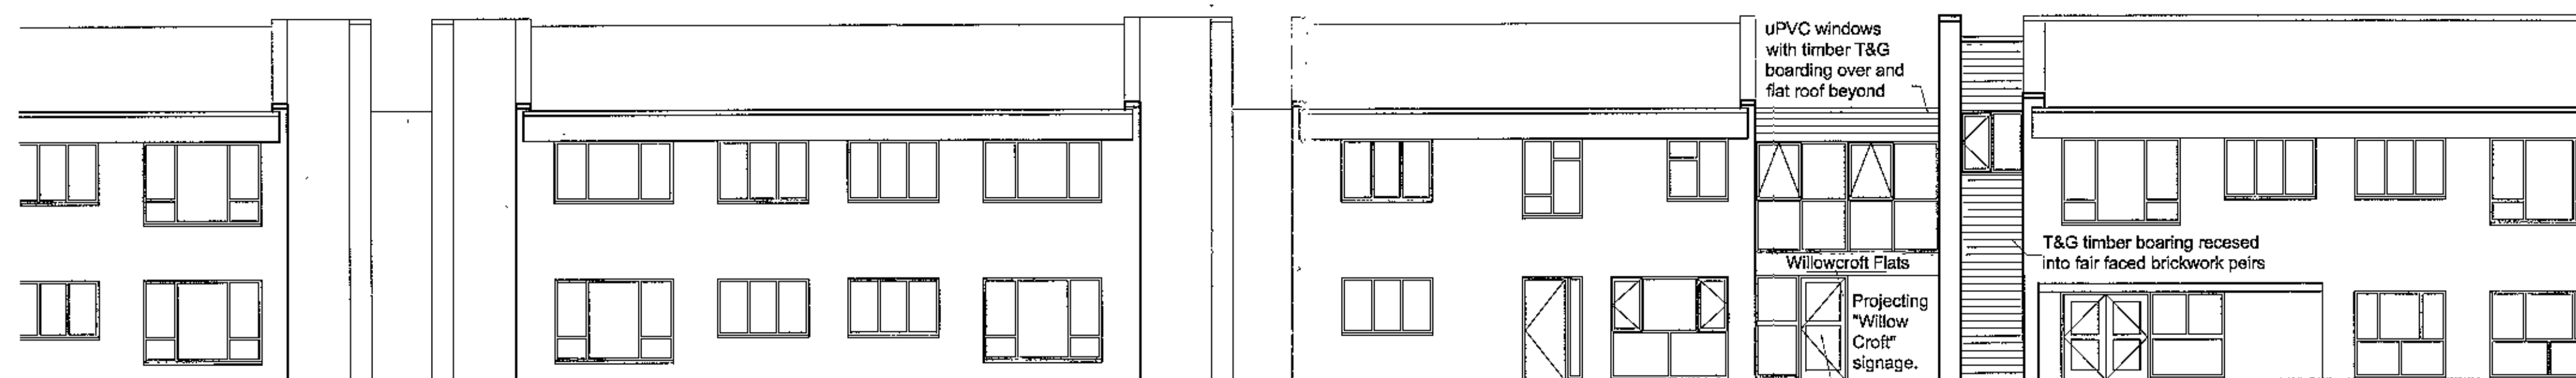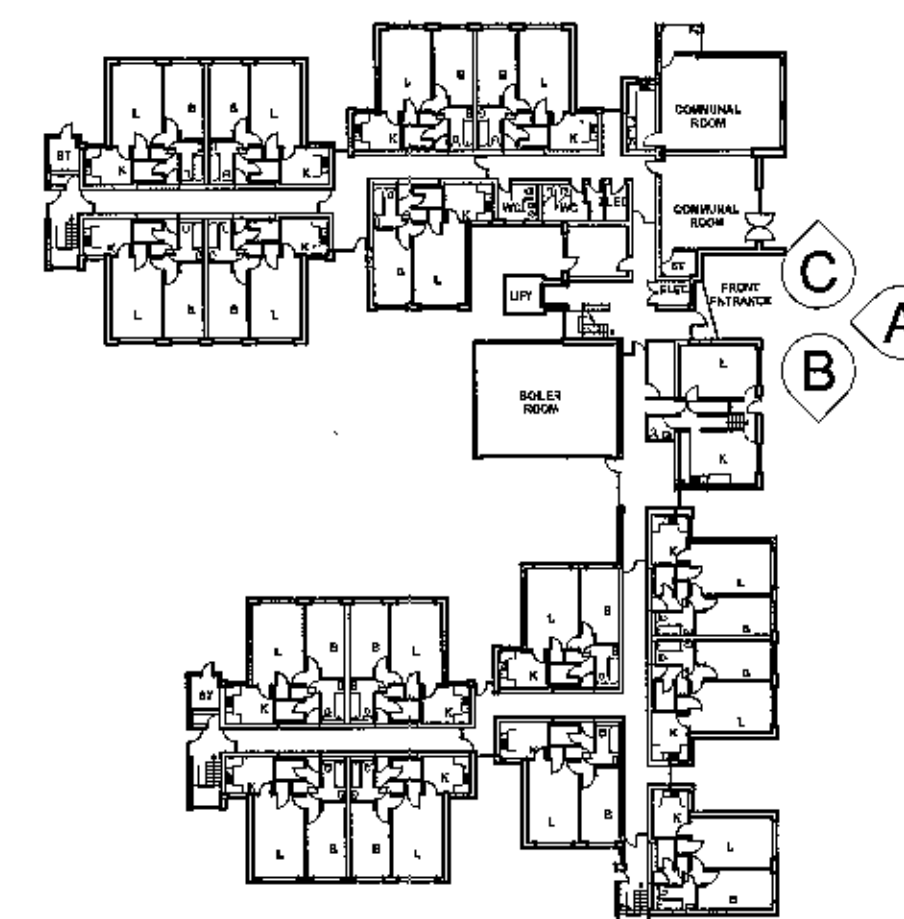

01 ELEVATION A FROM SOUTH DRIVE

1:100

CLIENT
Berneslai Homes
HSG: 4436

TITLE
Existing Elevations

PROJECT
Willow Croft Sheltered Housing
New Entrance area and Internal Alterations

nps group
NPS Barnsley Ltd
Gateway Plaza, Sackville St, Barnsley, South
Yorkshire, S70 2RD.
Tel: 01226 774605, Email: barnsley@nps.co.uk
www.nps.co.uk

SCALES 1:100	DISCIPLINE ARCHITECT	PROJECT NUMBER 16-1-1012
DRAWING NUMBER NPS-DR-A-(00)- 100	REV CODE P1	
STATUS CODE S0	PURPOSE OF ISSUE PLANNING APPROVAL	DRAWN BY LS

Issued for Planning Approval						
P1	LS	10/07/2015				
REV	DRAWN	DATE	CHECKED	DATE	APPROVED	DATE