


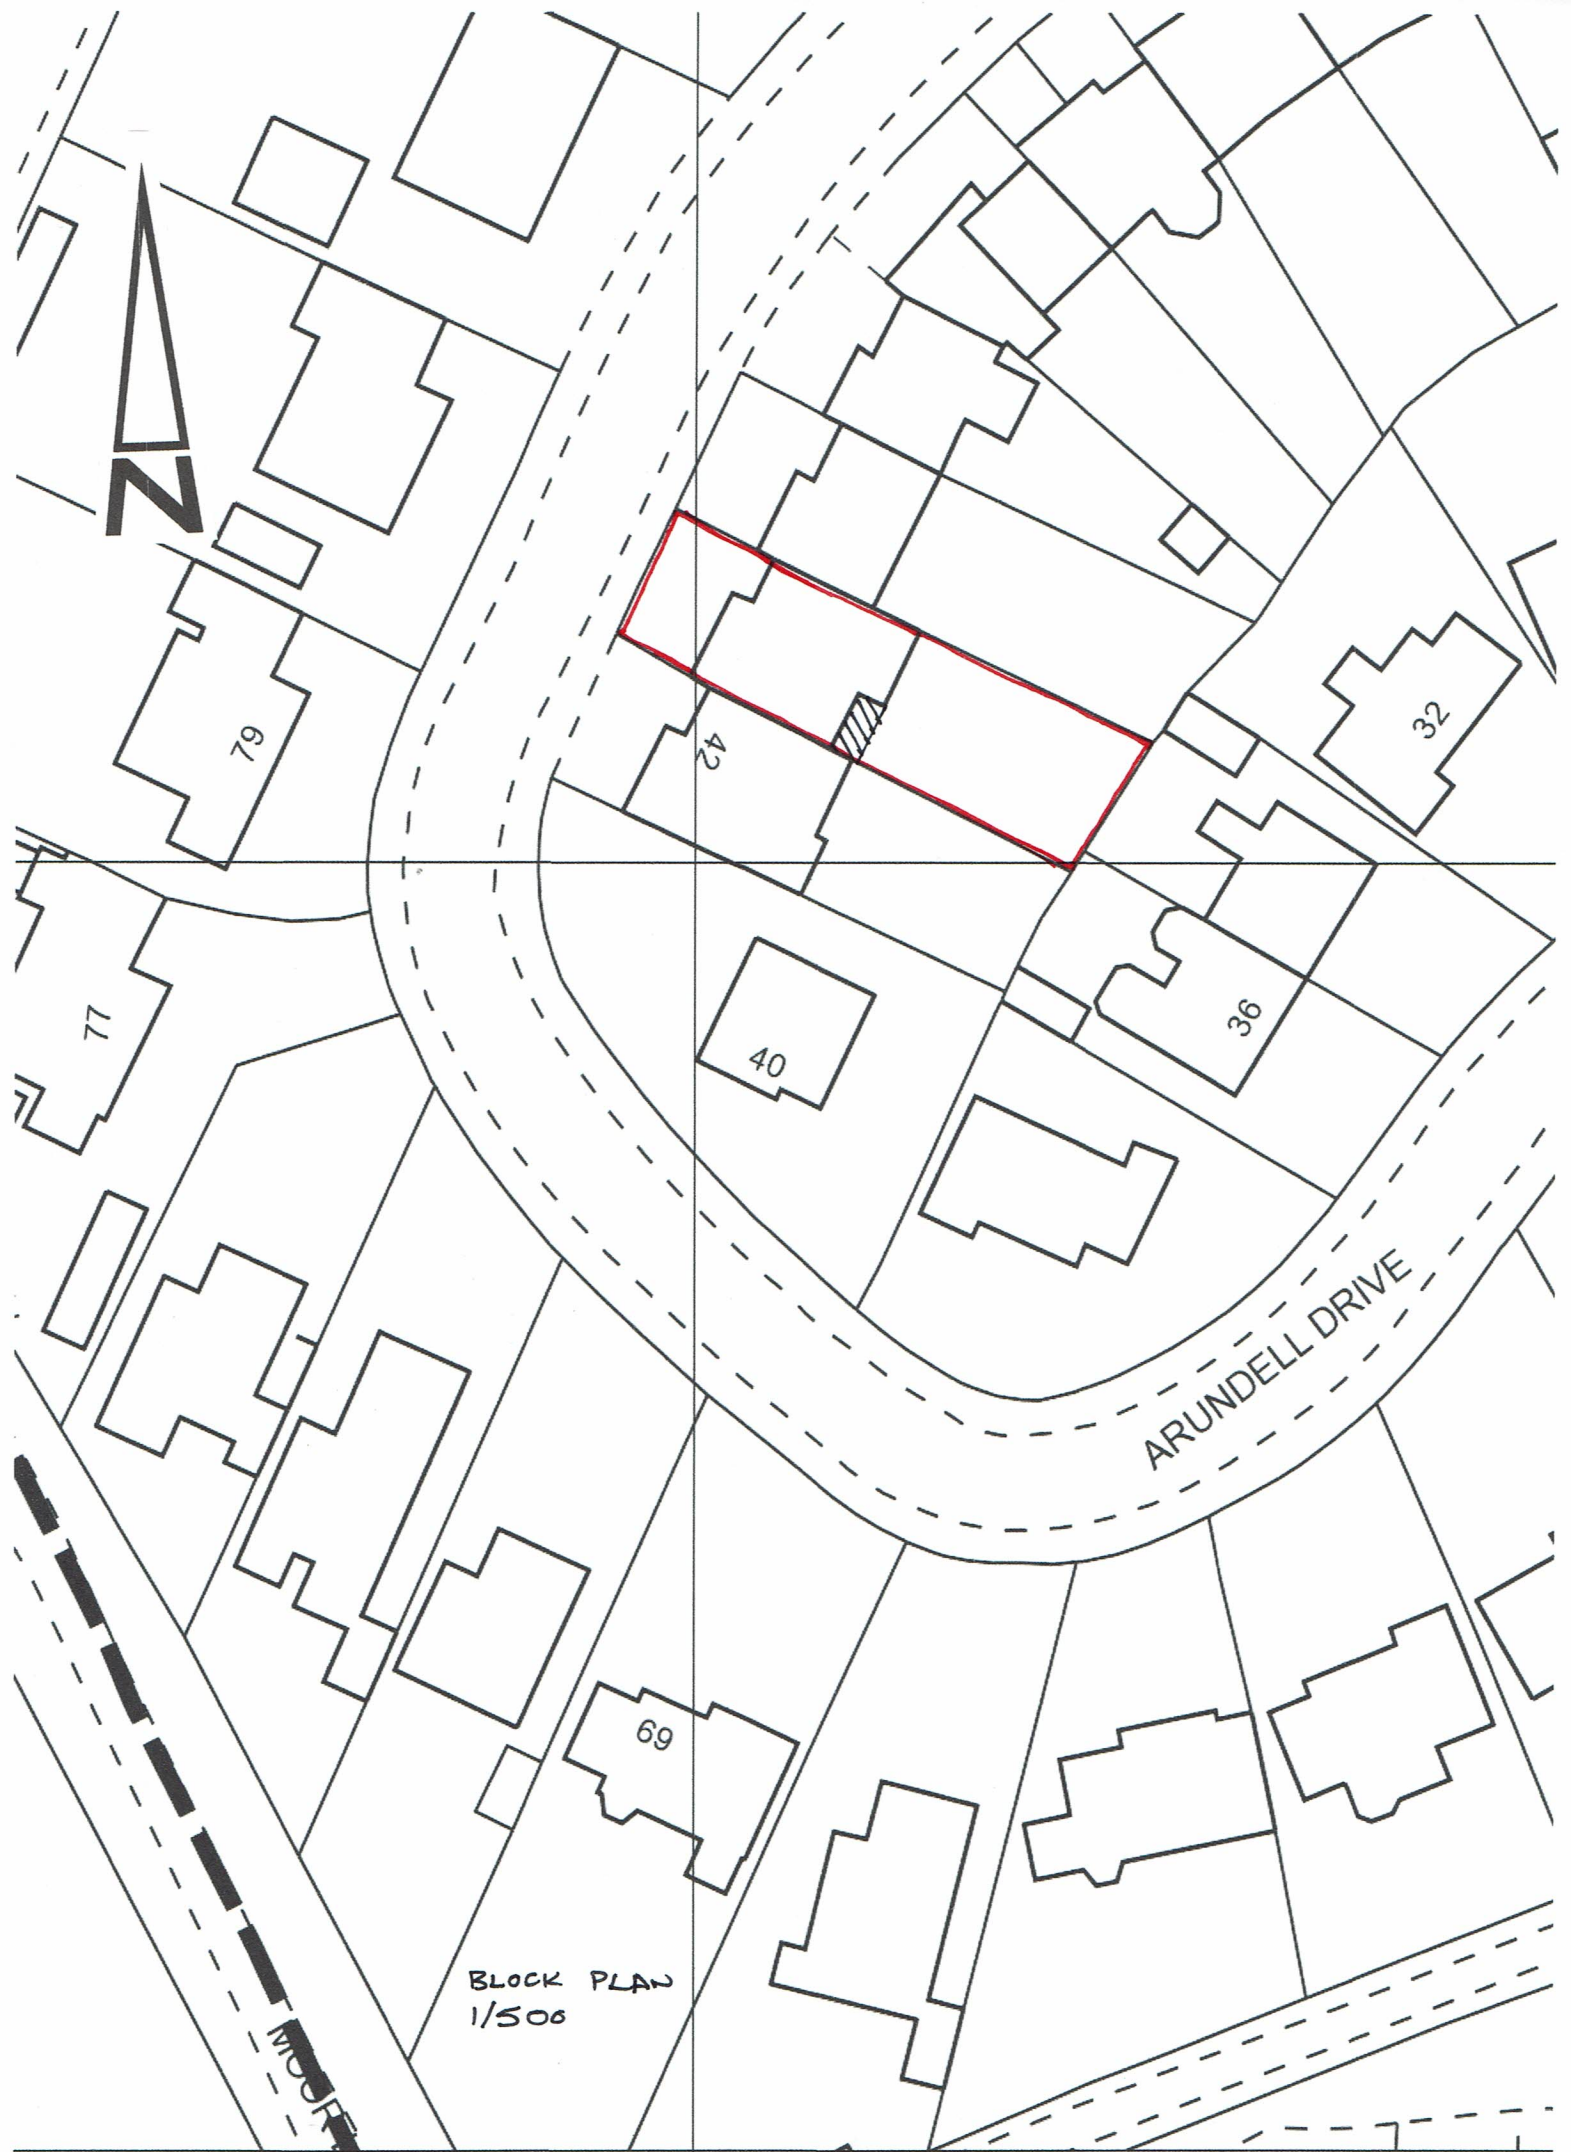

79

42

40

36

32

69

77

BLOCK PLAN
1/500

ARUNDELL DRIVE

MOORE