



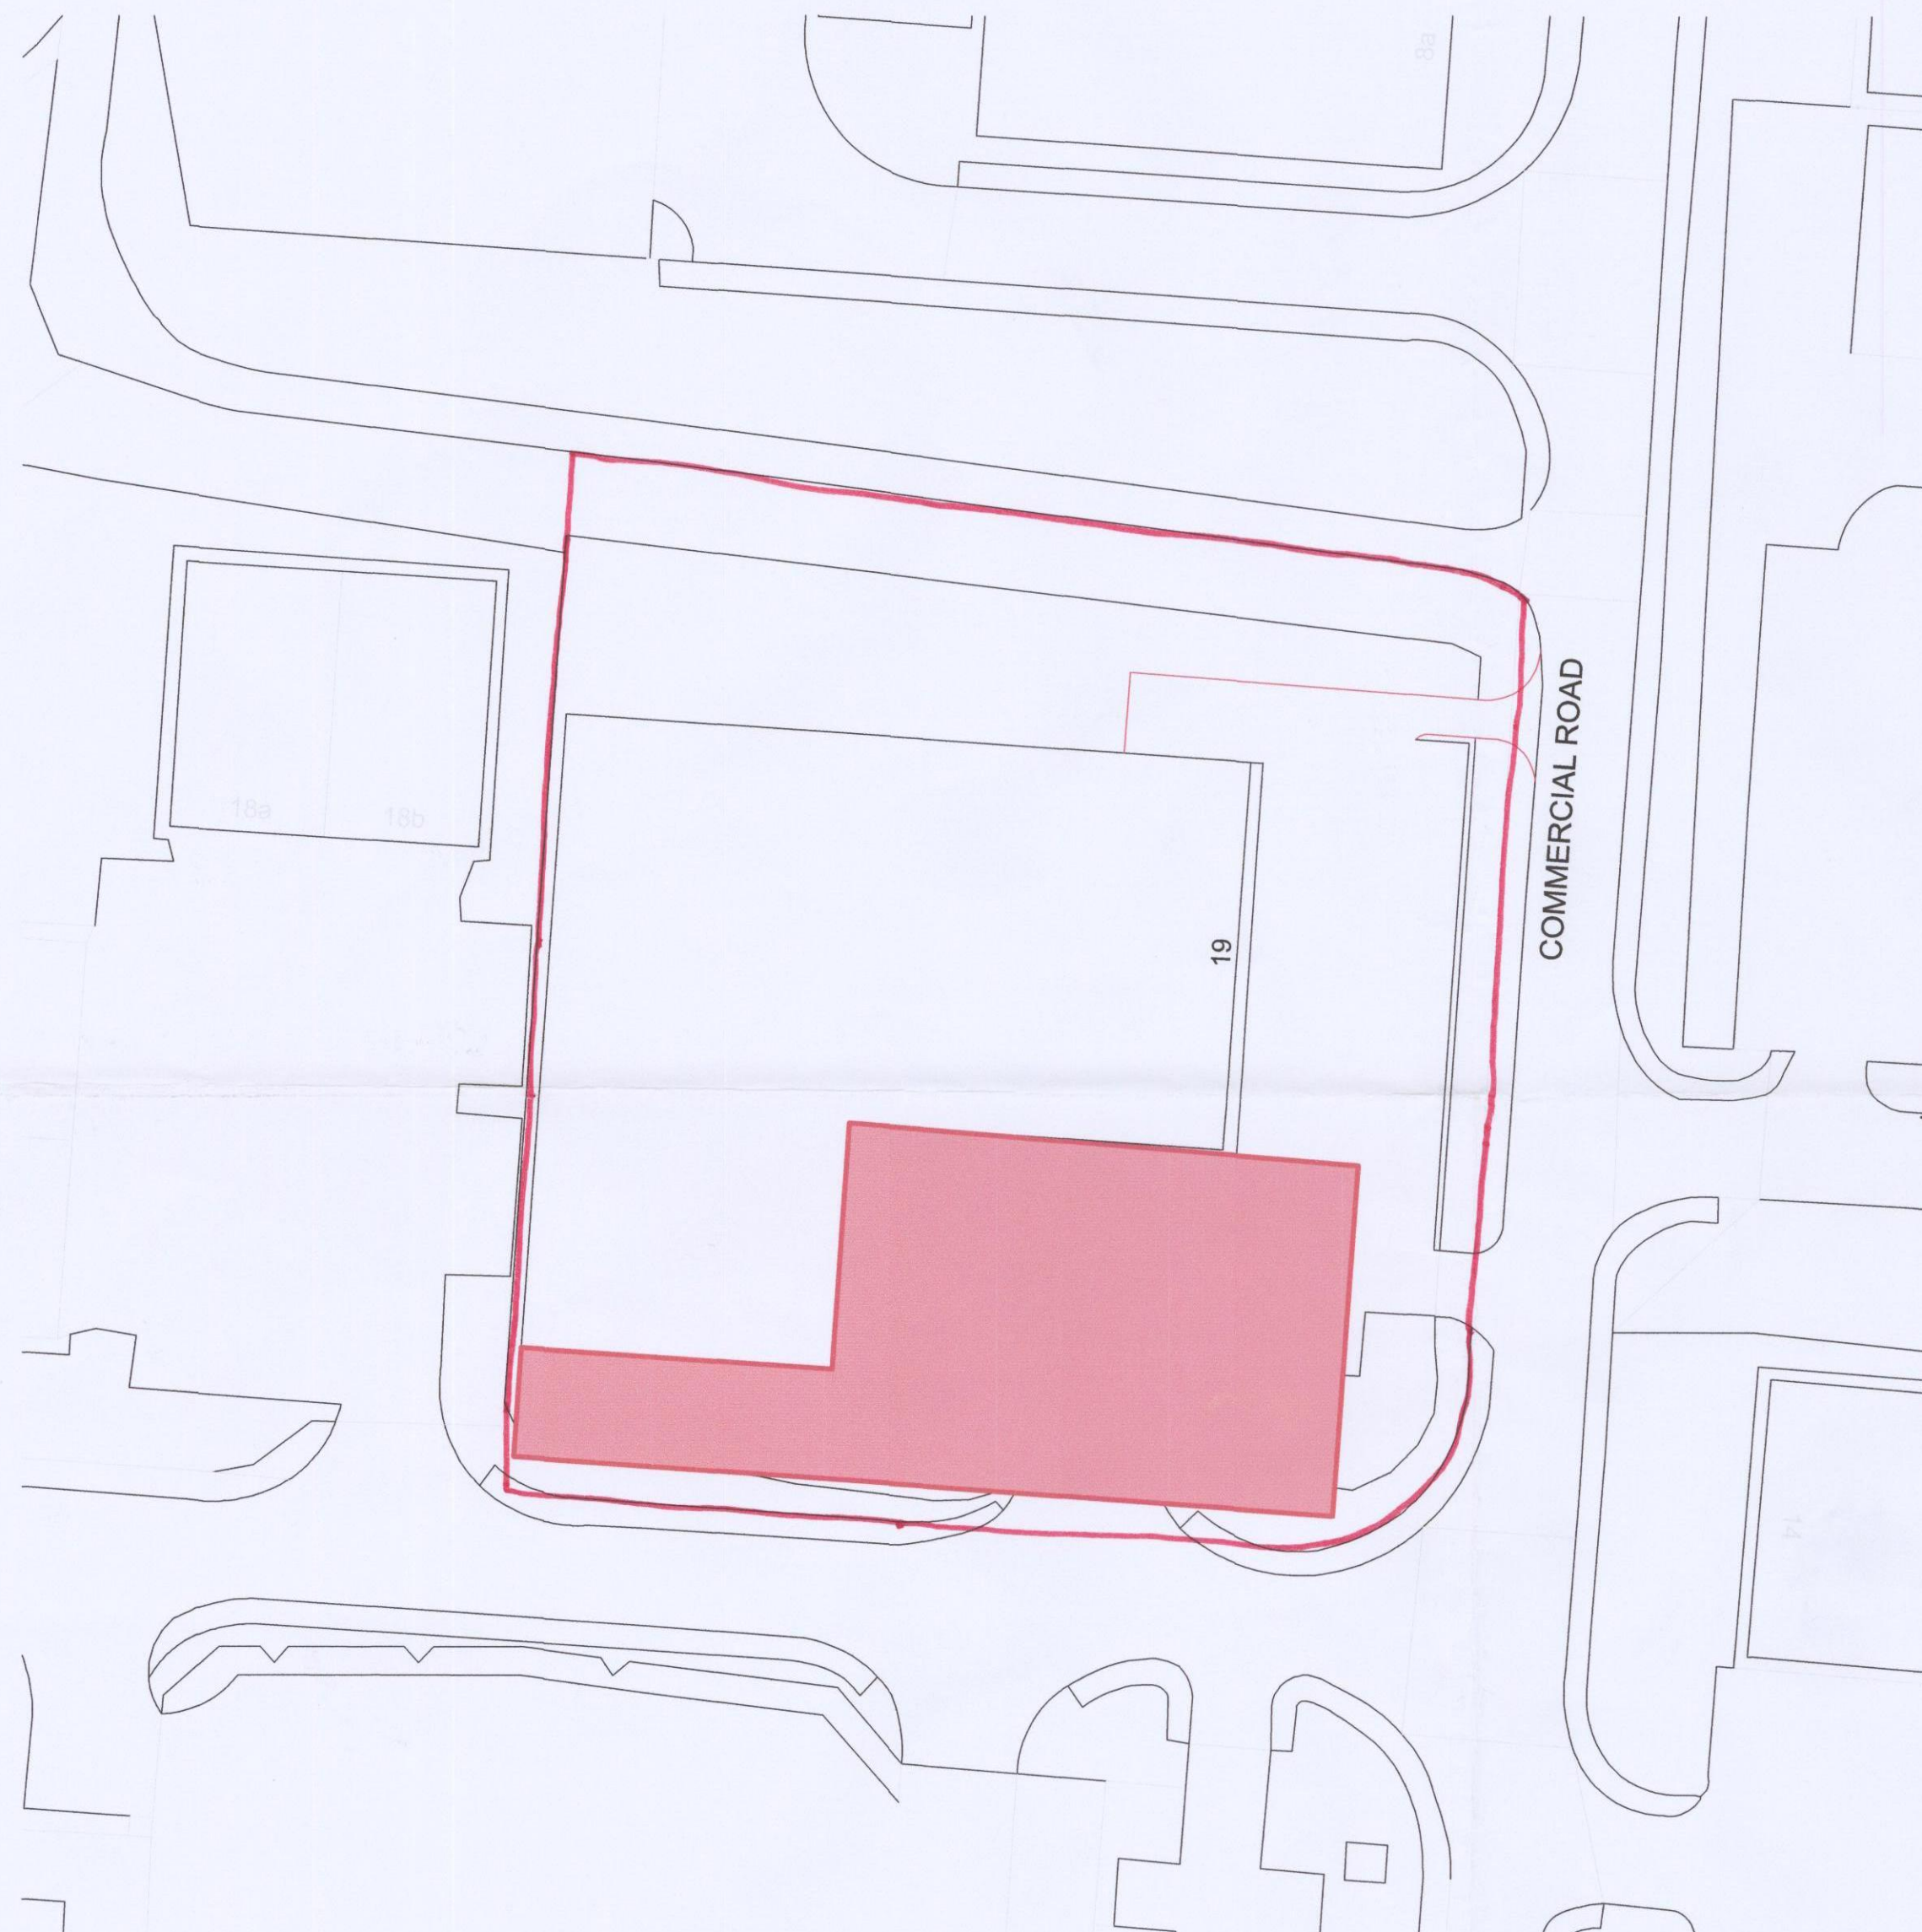

Ground Floor (23)

| Rev:   | Date | Revision Notes |
|---|------|----------------|
| <p><b>Client: A &amp; S Packing</b></p> <p><b>Project: Proposed Extension to Industrial Unit and New Entrance/Exit for Existing Car Park at Unit 19 Commercial Road, Goldthorpe Industrial Estate Goldthorpe, Rotherham</b></p> <p><b>Drawing Title: Ground Floor (23) as Proposed</b></p> <p><b>Scale: 1:500      Date:10/07/2018</b></p> <p><b>Drawn By: AR      Rev:</b></p> <p><b>Drwg Nr: S1</b></p> |      |                |

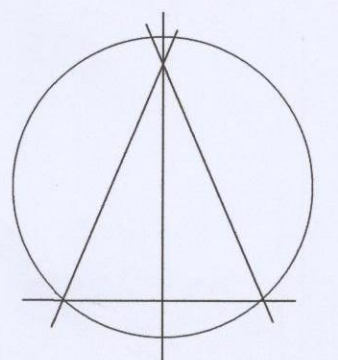

Alan Robinson  
Chartered Architect BA Dip Arch RIBA BSc (Hons)  
2 Gawber Road, Barnsley S75 2AF  
Tel/Fax 01226 286066  
Mob: 07947808933

