



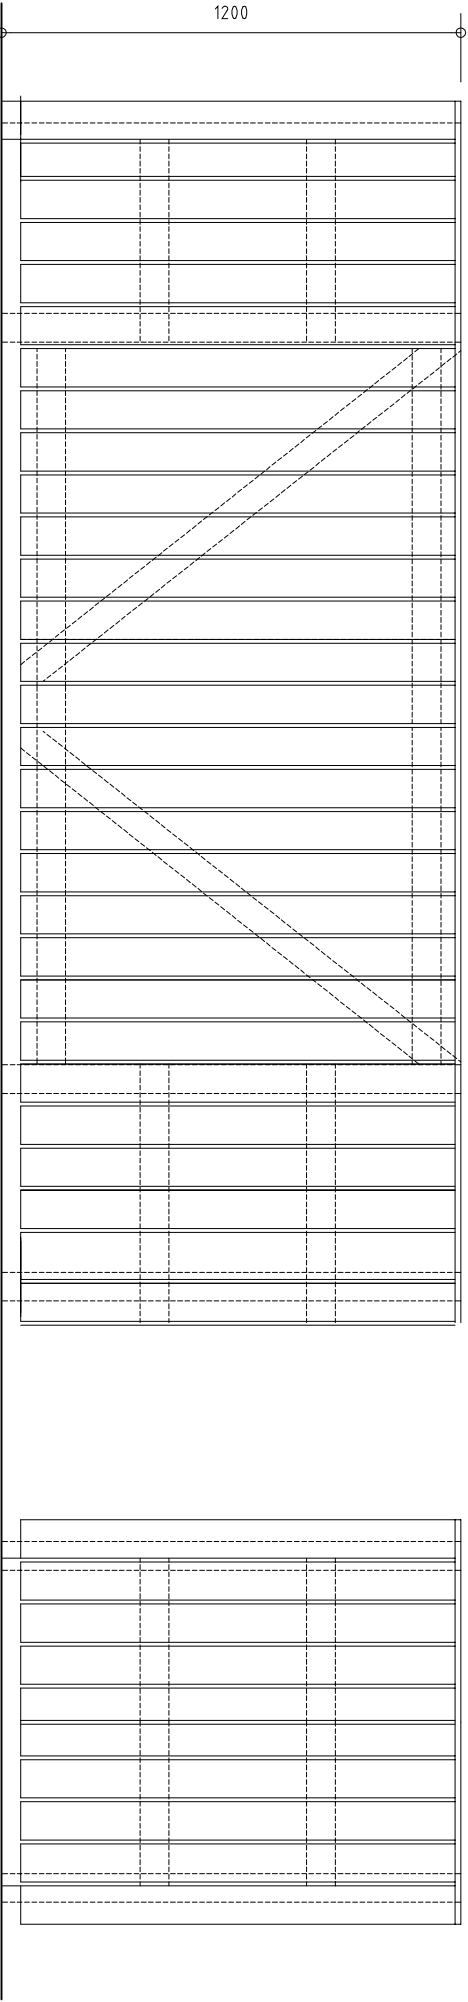


ELEVATION A

ELEVATION D & B

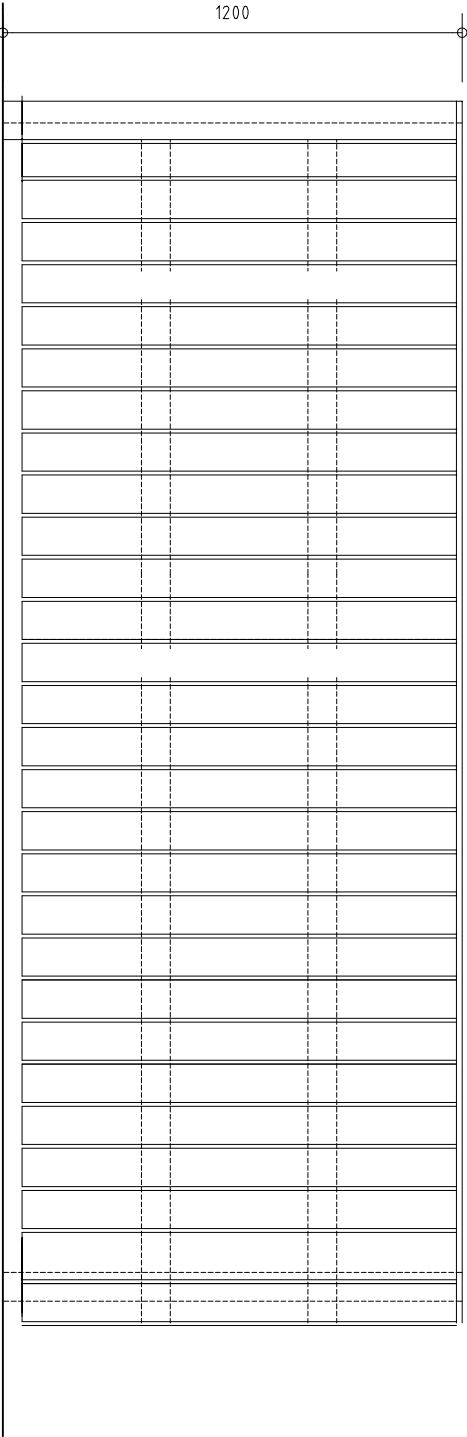

ELEVATION C

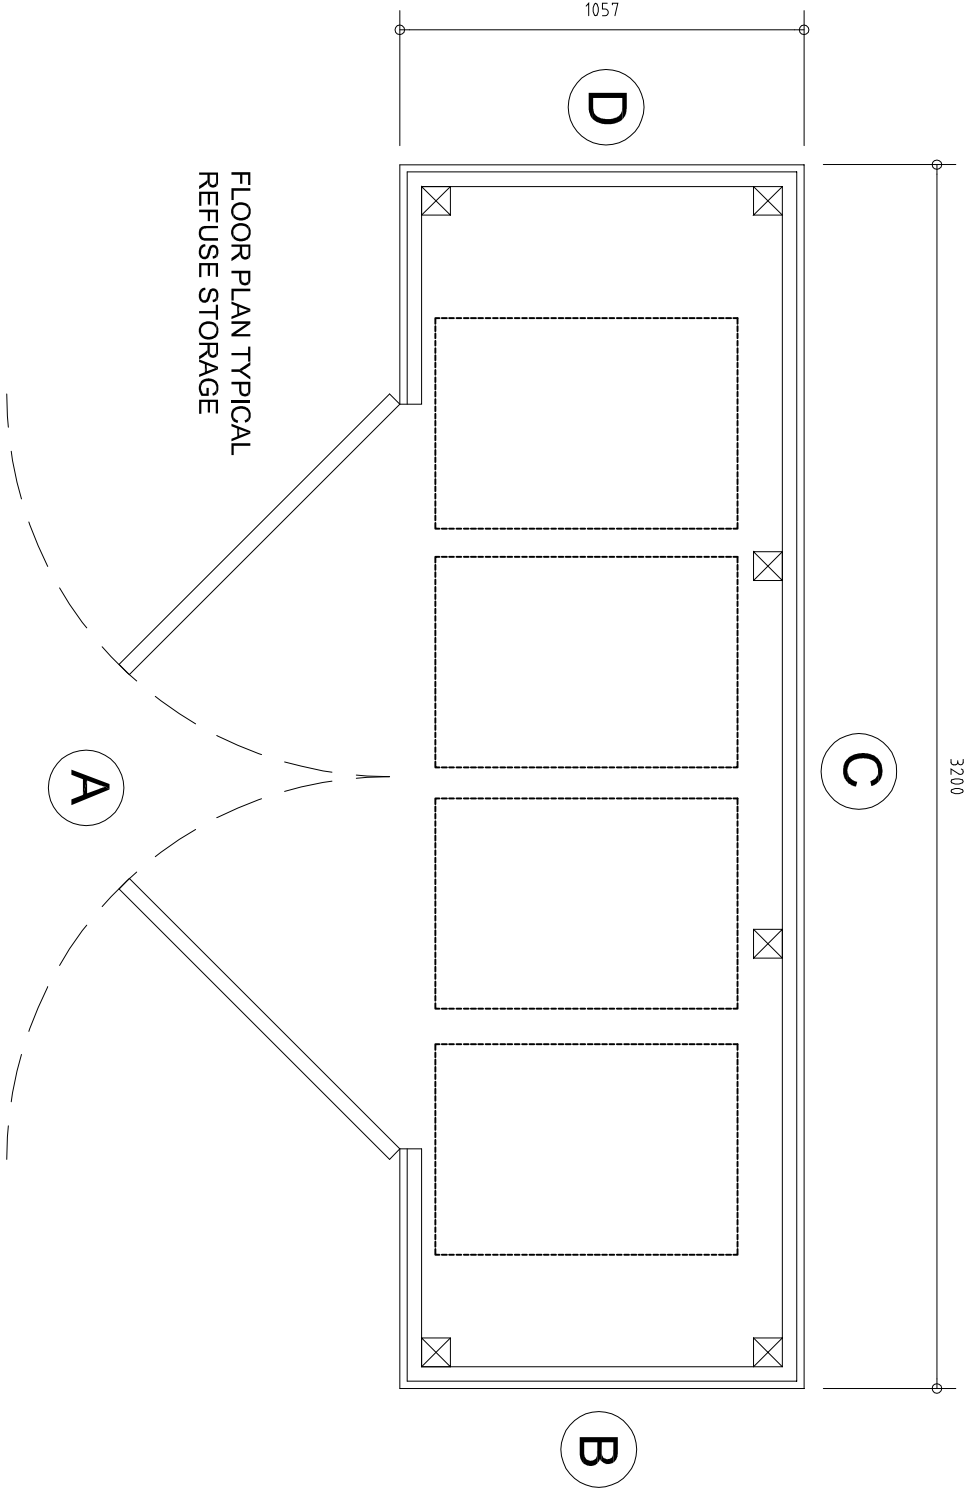

PERSIMMON
Together, we make a home

Persimmon Homes West Yorkshire
Tel: 0113 2409726
Fax: 0113 2408967
3 Hepton Court,
York Road,
Leeds,
LS9 6PW

WENTWORTH GRANGE

TYPICAL REFUSE STORAGE

Drawing Number
WENT-2012:07

Scale
1:20

Drawn By CAH

JUNE 12