
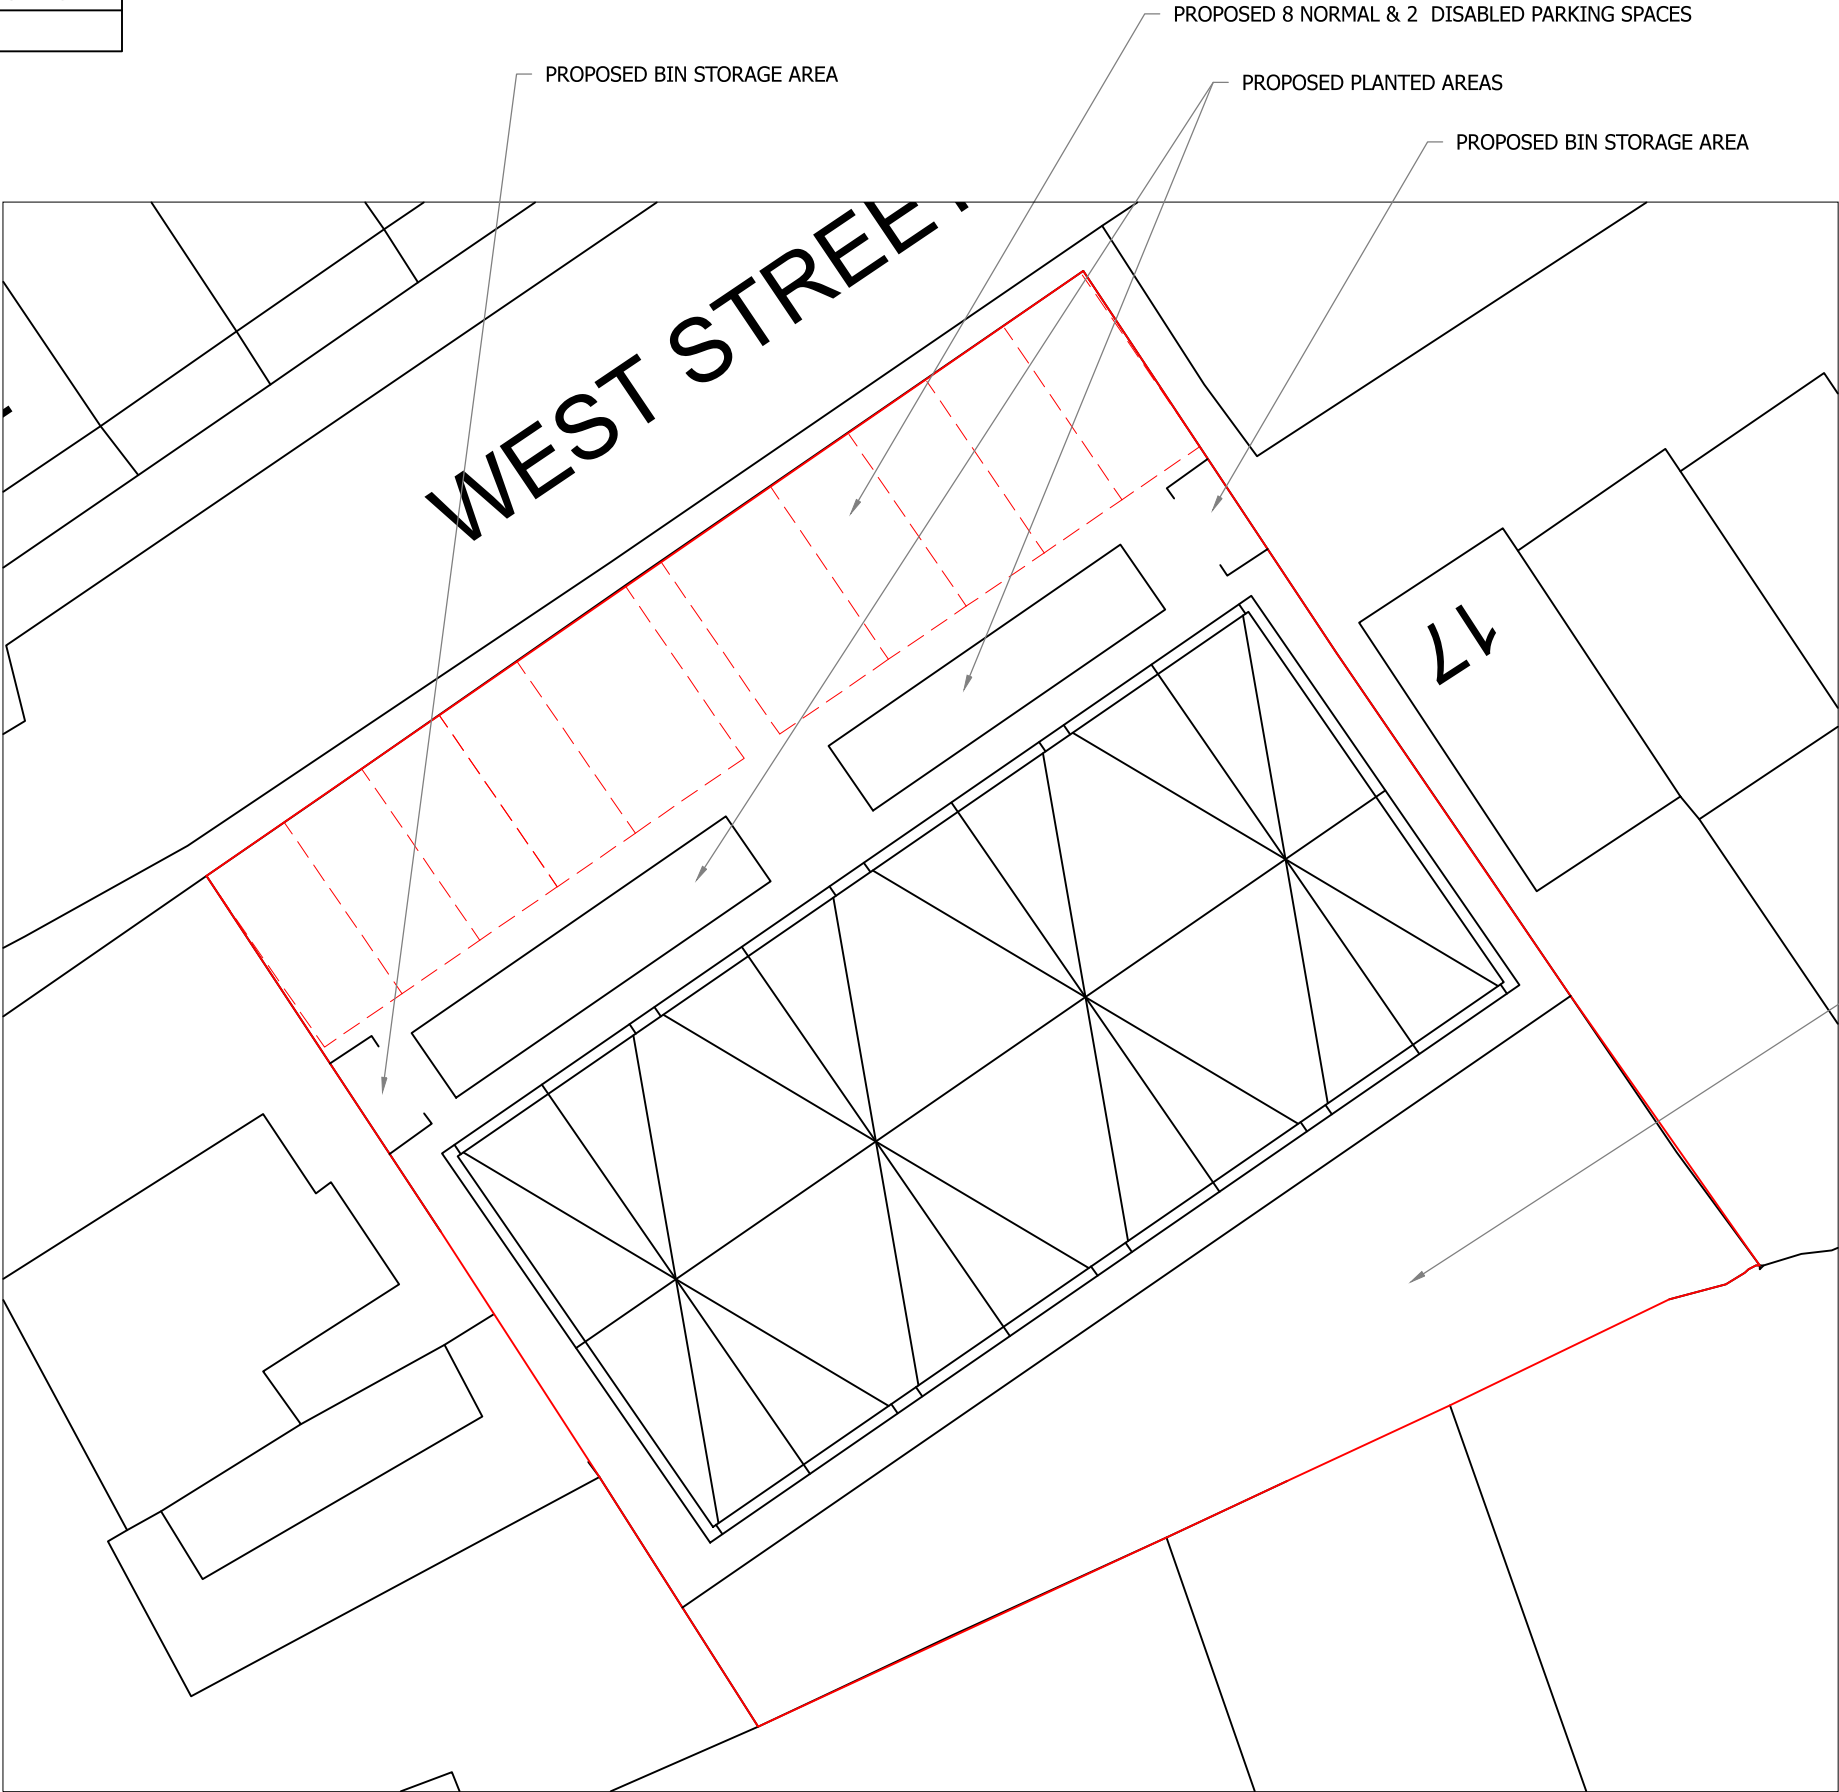


Drawing No.	Rev No.
MMP001 -007	

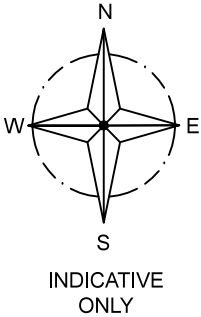

DO NOT SCALE: Contractor to check all dimensions and report any omissions or errors

NOTES

Rev	Description	By	Chk	App	Date
-----	-------------	----	-----	-----	------

JRB DESIGNS Ltd
1 Saville Road
Cudworth
Barnsley
S72 8LT
Tel: 01226 383542
Fax: 01226 380078
Mob: 07970 541192
Email: john@jrbdesigns.co.uk

This drawing is copyright. © jrbdesigns Ltd.

Client
MR. M PATTISON

Drawing Title
BLOCK PLAN OF SITE

Address
WEST STREET
ROYSTON
BARNSELY

Project Title:
RESIDENTIAL DEVELOPMENT OF
12 APARTMENTS

Purpose of Issue:
PLANNING

Drawing Status
FIRST ISSUE

Scale at A3 AS SHOWN	Drawn By JRB	Date 18/12/2015
Checked By	Date 18/12/2015	Approved By Date 18/12/2015

Project No. MMP001	Drawing No. 007	Revision -
-----------------------	--------------------	---------------

APPROVAL ☐ INFORMATION ☐ TENDER ☐ CONTRACT ☐ CONSTRUCTION ☐