


BROOMHEAD ROAD  
ELEVATION 1:50

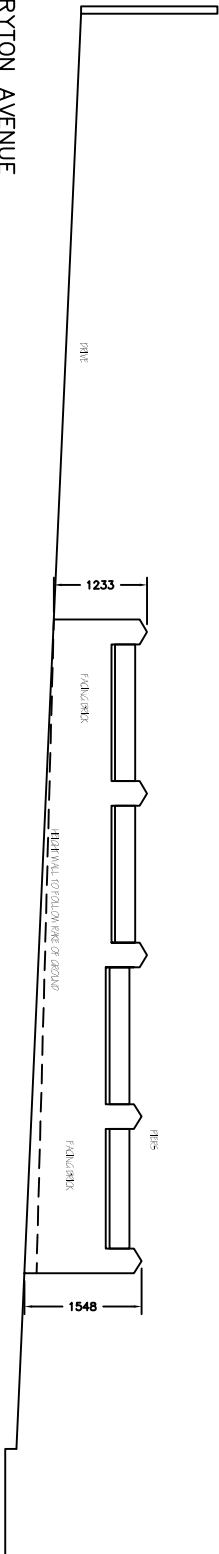

RYTON AVENUE  
ELEVATION 1:50

|                                                                                 |                                                        |        |
|---------------------------------------------------------------------------------|--------------------------------------------------------|--------|
| Revisions                                                                       | A. A----                                               | 00-00- |
| This drawing is for planning permission only and is not a construction drawing. |                                                        |        |
| Drawing Title                                                                   | PROPOSED-ELEVATIONS                                    |        |
| Job No. - Dwg No.                                                               | SC/2013/3                                              | —      |
| Client:                                                                         | PAUL RONKSLEY<br>1 RYTON AVENUE<br>WIMBORNE<br>SP9 0SD |        |
| Scale.                                                                          | 1:100                                                  |        |