


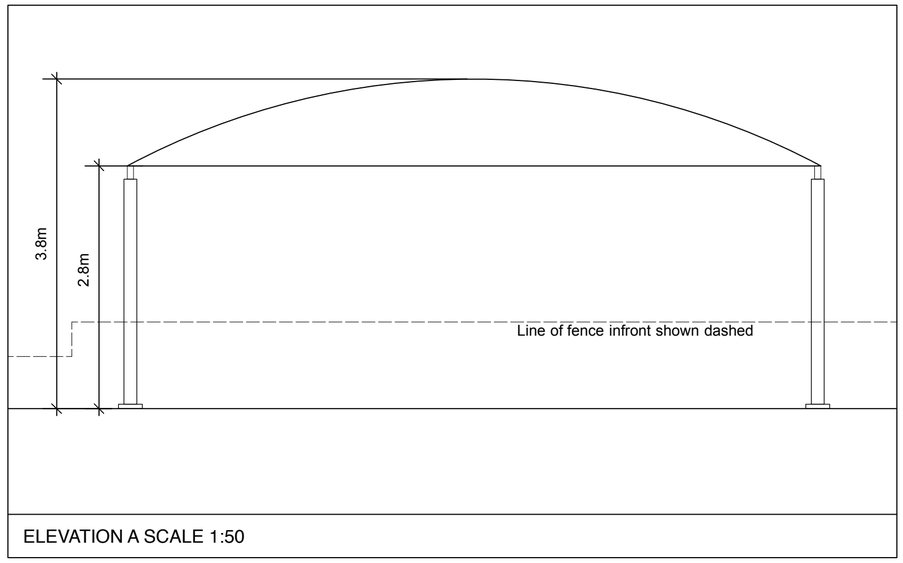

ELEVATION A SCALE 1:50

NOTES:

DO NOT SCALE FROM THIS DRAWING. USE FIGURED DIMENSIONS ONLY. THIS DRAWING IS TO BE READ IN CONJUNCTION WITH ALL OTHER CONTRACT DOCUMENTS INCLUDING DRAWINGS, SCHEDULES & SPECIFICATIONS AND INFORMATION PROVIDED BY OTHER CONSULTANTS AND SPECIALISTS. INCONSISTENCIES, ERRORS AND OMISSIONS FOUND WITHIN THESE DOCUMENTS ARE TO BE NOTIFIED IMMEDIATELY TO THE ARCHITECT.

Revision:

Scale Bar - Metres

1 2 3 4 5

N

Drawing Status: FOR INFORMATION

Project Title: HAND CAR WASH AT THE STAR GARAGE

Drawing Title: PROPOSED CANOPY

Drawing Number	Revision	Scale	Date
1801_P_100	-	1:200@A2	JUL 2018