

PROPOSED PARCH EXTENSION
(HATCHED BLUE)

Nº 1 HALL COTTAGES
(OUTLINED RED)

HALL
COTTAGES

CHURCH

N


GP

639 +

3814

55

SCALE 1:500



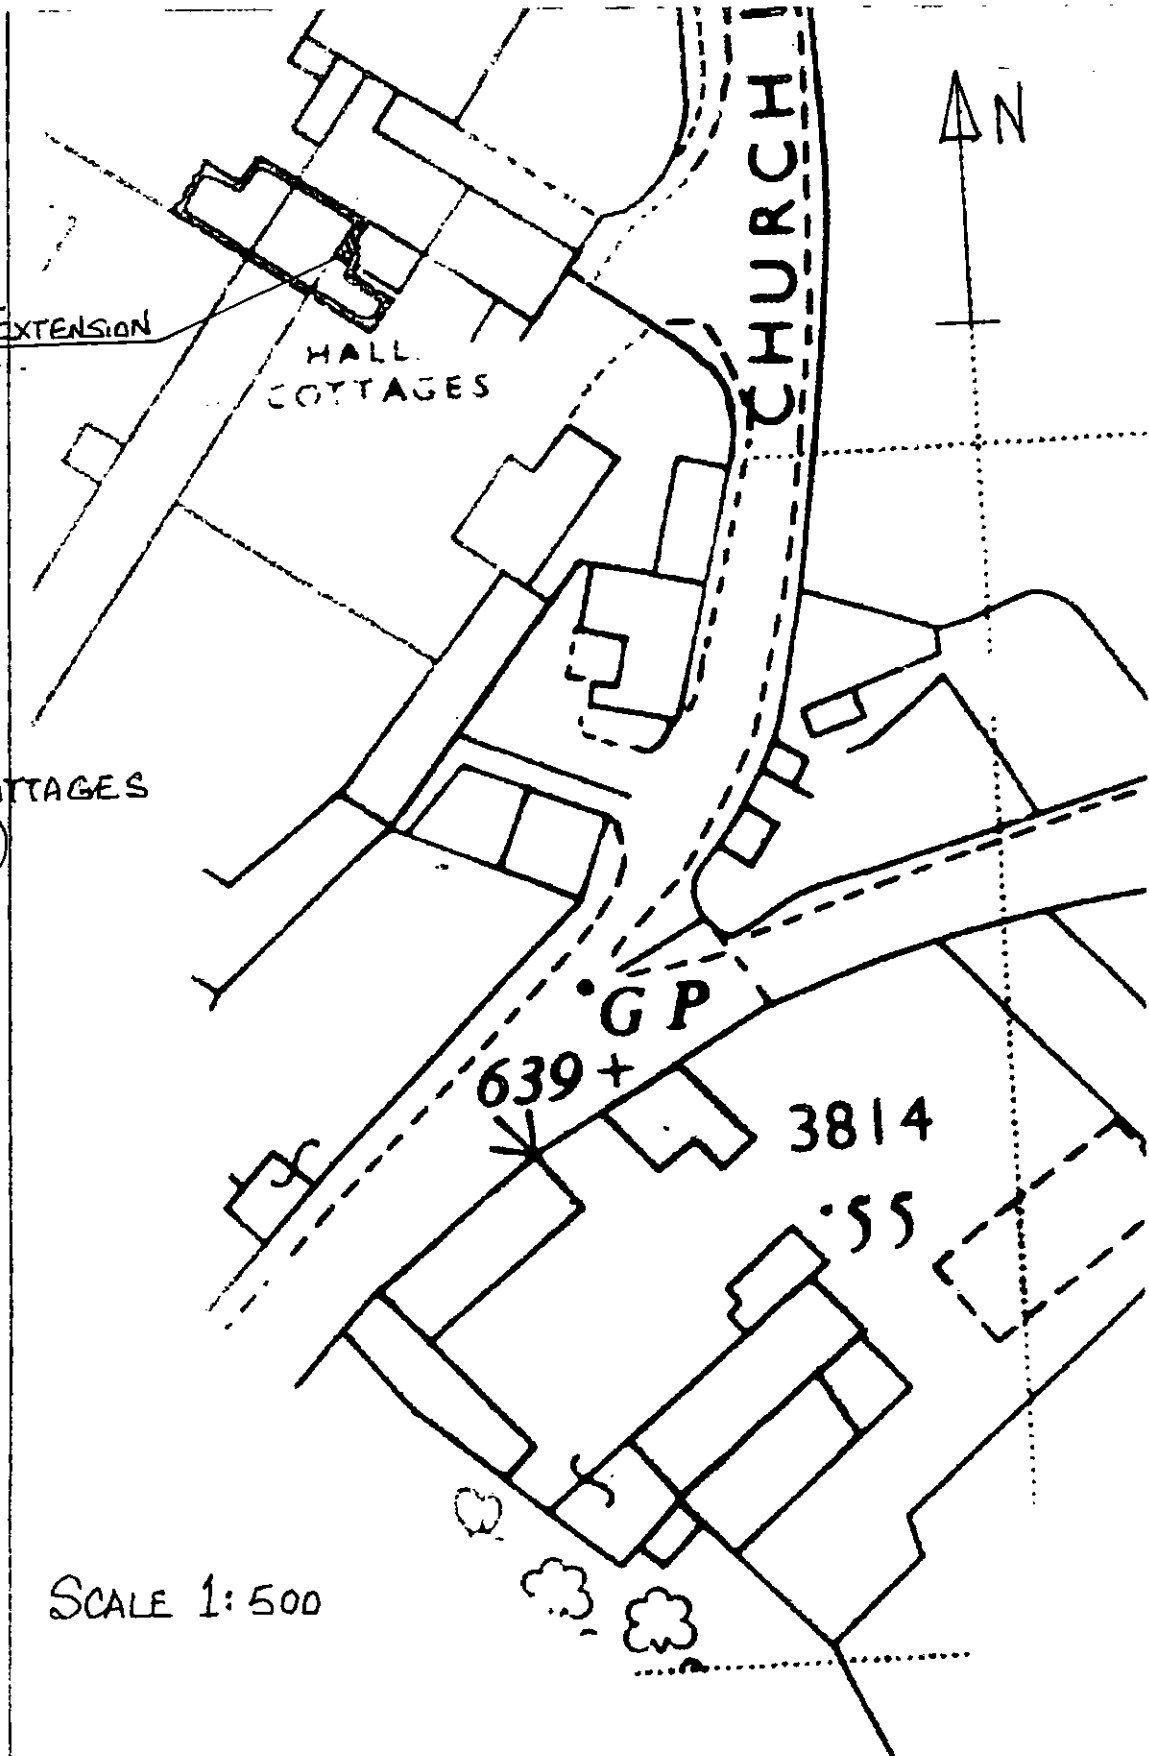


No. 1 Hall Cottages

Proposed porch extension

Scale 1 : 100

01. 09. 2008

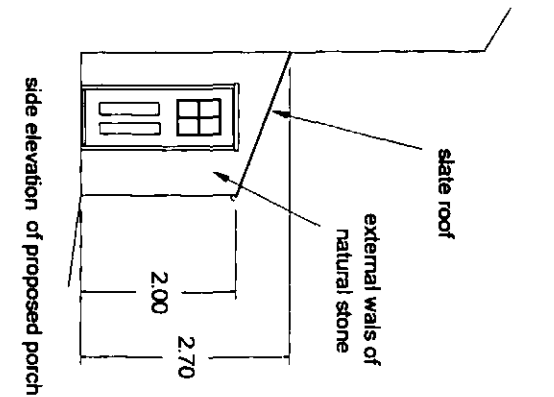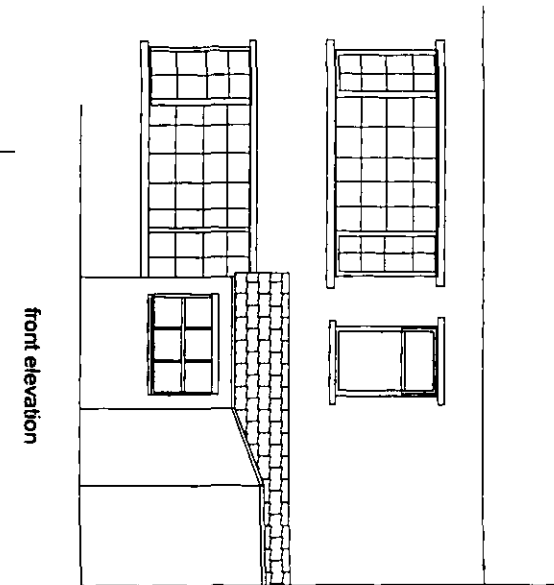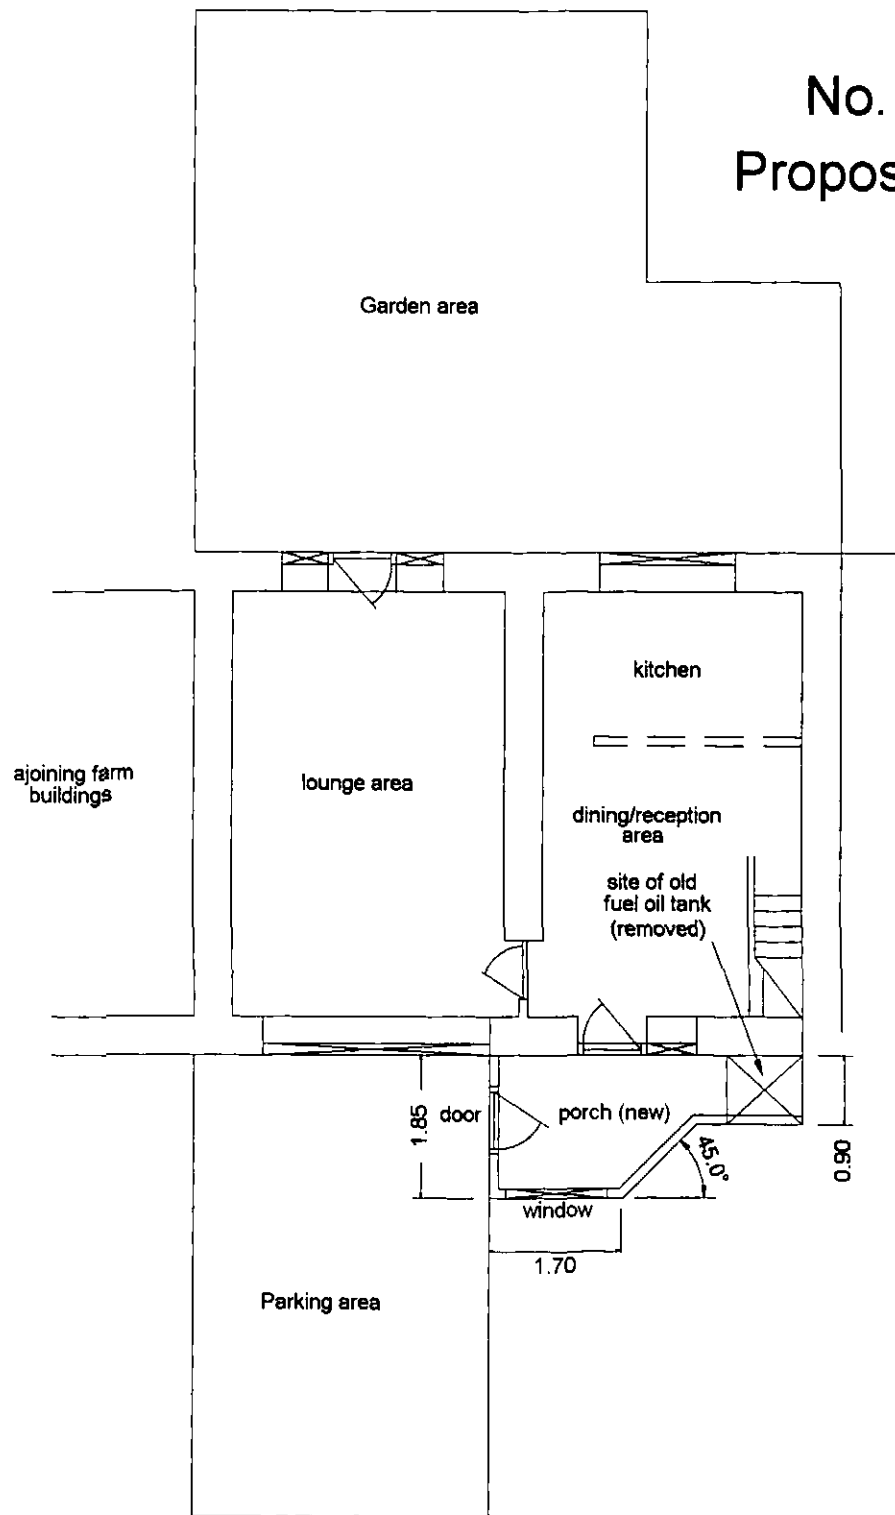

H.M. LAND REGISTRY		TITLE NUMBER	
		SYK 12894	
ORDNANCE SURVEY PLAN REFERENCE	SE 2710	SECTION A	1, 1250 Enl.
COUNTY SOUTH YORKSHIRE	DISTRICT BARNSELEY	© Crow	
HIGH HOYLAND PARISH			

