
PLANNING SUBMISSION DRAWING

Do not scale.

Check all dimensions on site.

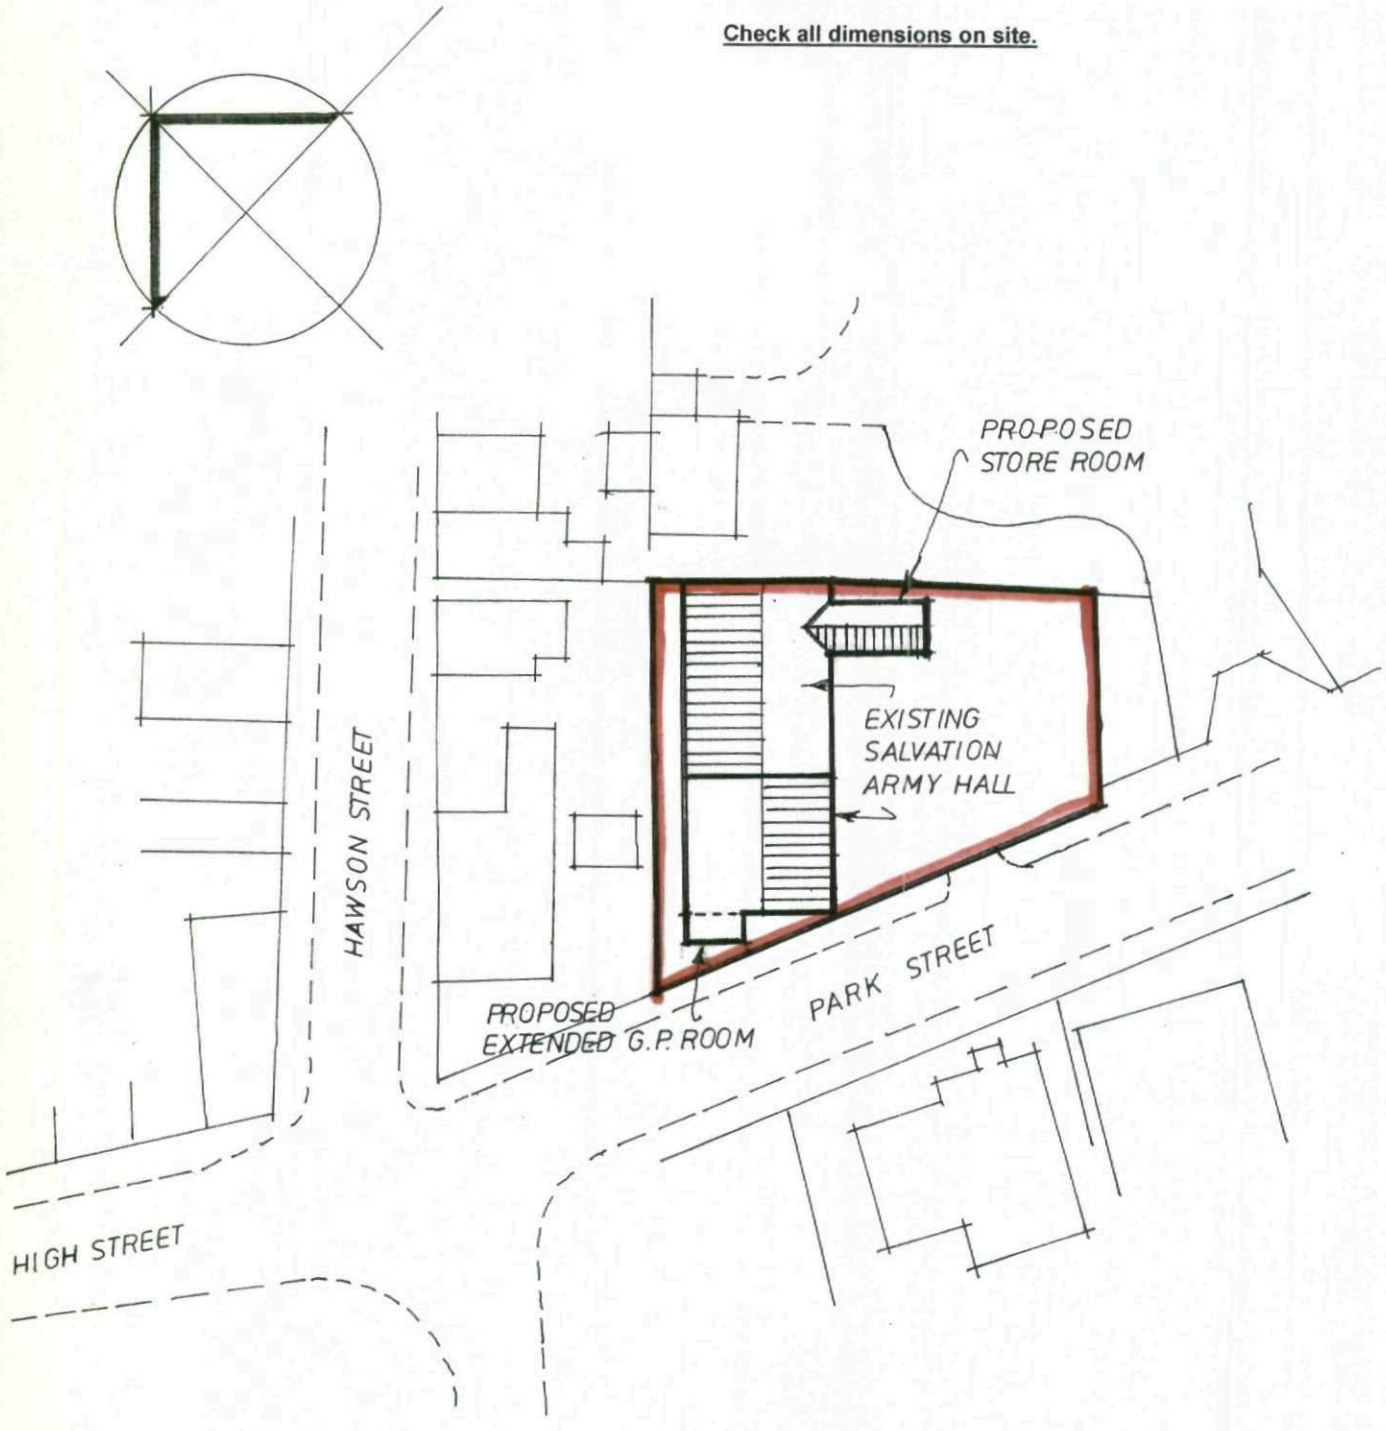

THE SALVATION ARMY WOMBWELL

SITE/LOCATION PLAN

John Percy MCIAT, AssocRICS, ABEng.
Chartered Architectural Technologist . Building Design & Construction Consultant
104 Elm Park Way, Rochdale, Lancashire. OL12 7JD. Tel:01706 357597 Mob:07930 557873 Email:johnpercy@talktalk.net

Client: **THE SALVATION ARMY**
Project: **WOMBWELL**

Title: **SITE/LOCATION PLAN**

Scale: **1:500**
Date: **SEPT2010**
Drawn: **JP**
Dwg.No:**06/2010/01**
Rev. No: