


DO NOT SCALE FROM THIS DRAWING.
ALL DIMENSIONS ARE TO BE CHECKED ON SITE AND CONFIRMED TO AUTHOR.
PLEASE NOTIFY ANY DISCREPANCIES OR VARIATIONS BEFORE WORK ON THE
RELEVANT SECTION COMMENCES.
THE AUTHOR/CONTRACTOR IS RESPONSIBLE FOR SETTING OUT
COORDINATION OF THE WORKS AND FOR COMPLYING WITH STATUTE
CONSULTANTS AND / OR SPECIALISTS DRAWINGS / DOCUMENTS.
THE MATERIALS AND WORKMANSHIP OF ALL RELEVANT TRADES AND BUILDING
OPERATIONS SHALL COMPLY WITH THE RECOMMENDATIONS OF CURRENT
BRITISH STANDARDS AND CODES OF PRACTICE.
STRUCTURAL CALCULATIONS TAKE PRECEDENCE OVER THE DRAWINGS.
IF IN DOUBT, ASK.
NOTES

Drawing Scale (unless otherwise noted)

1:50 @ A1 size OR 1:100 @ A3 size

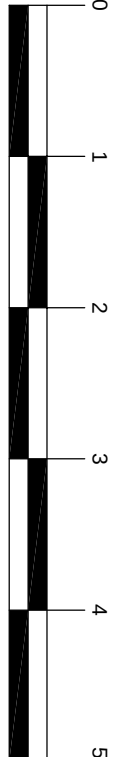


All trees and vegetation drawn are shown indicative only and may not represent actual trees in or around the site.

Proposed materials:


First floor side extension: brickwork to match existing, UPVC or timber windows. Roof slates to match existing.
Rear extension: painted blockwork, colour white to match existing rear elevation. Roof slates to match existing. UPVC or timber windows.



Rear Elevation as Proposed

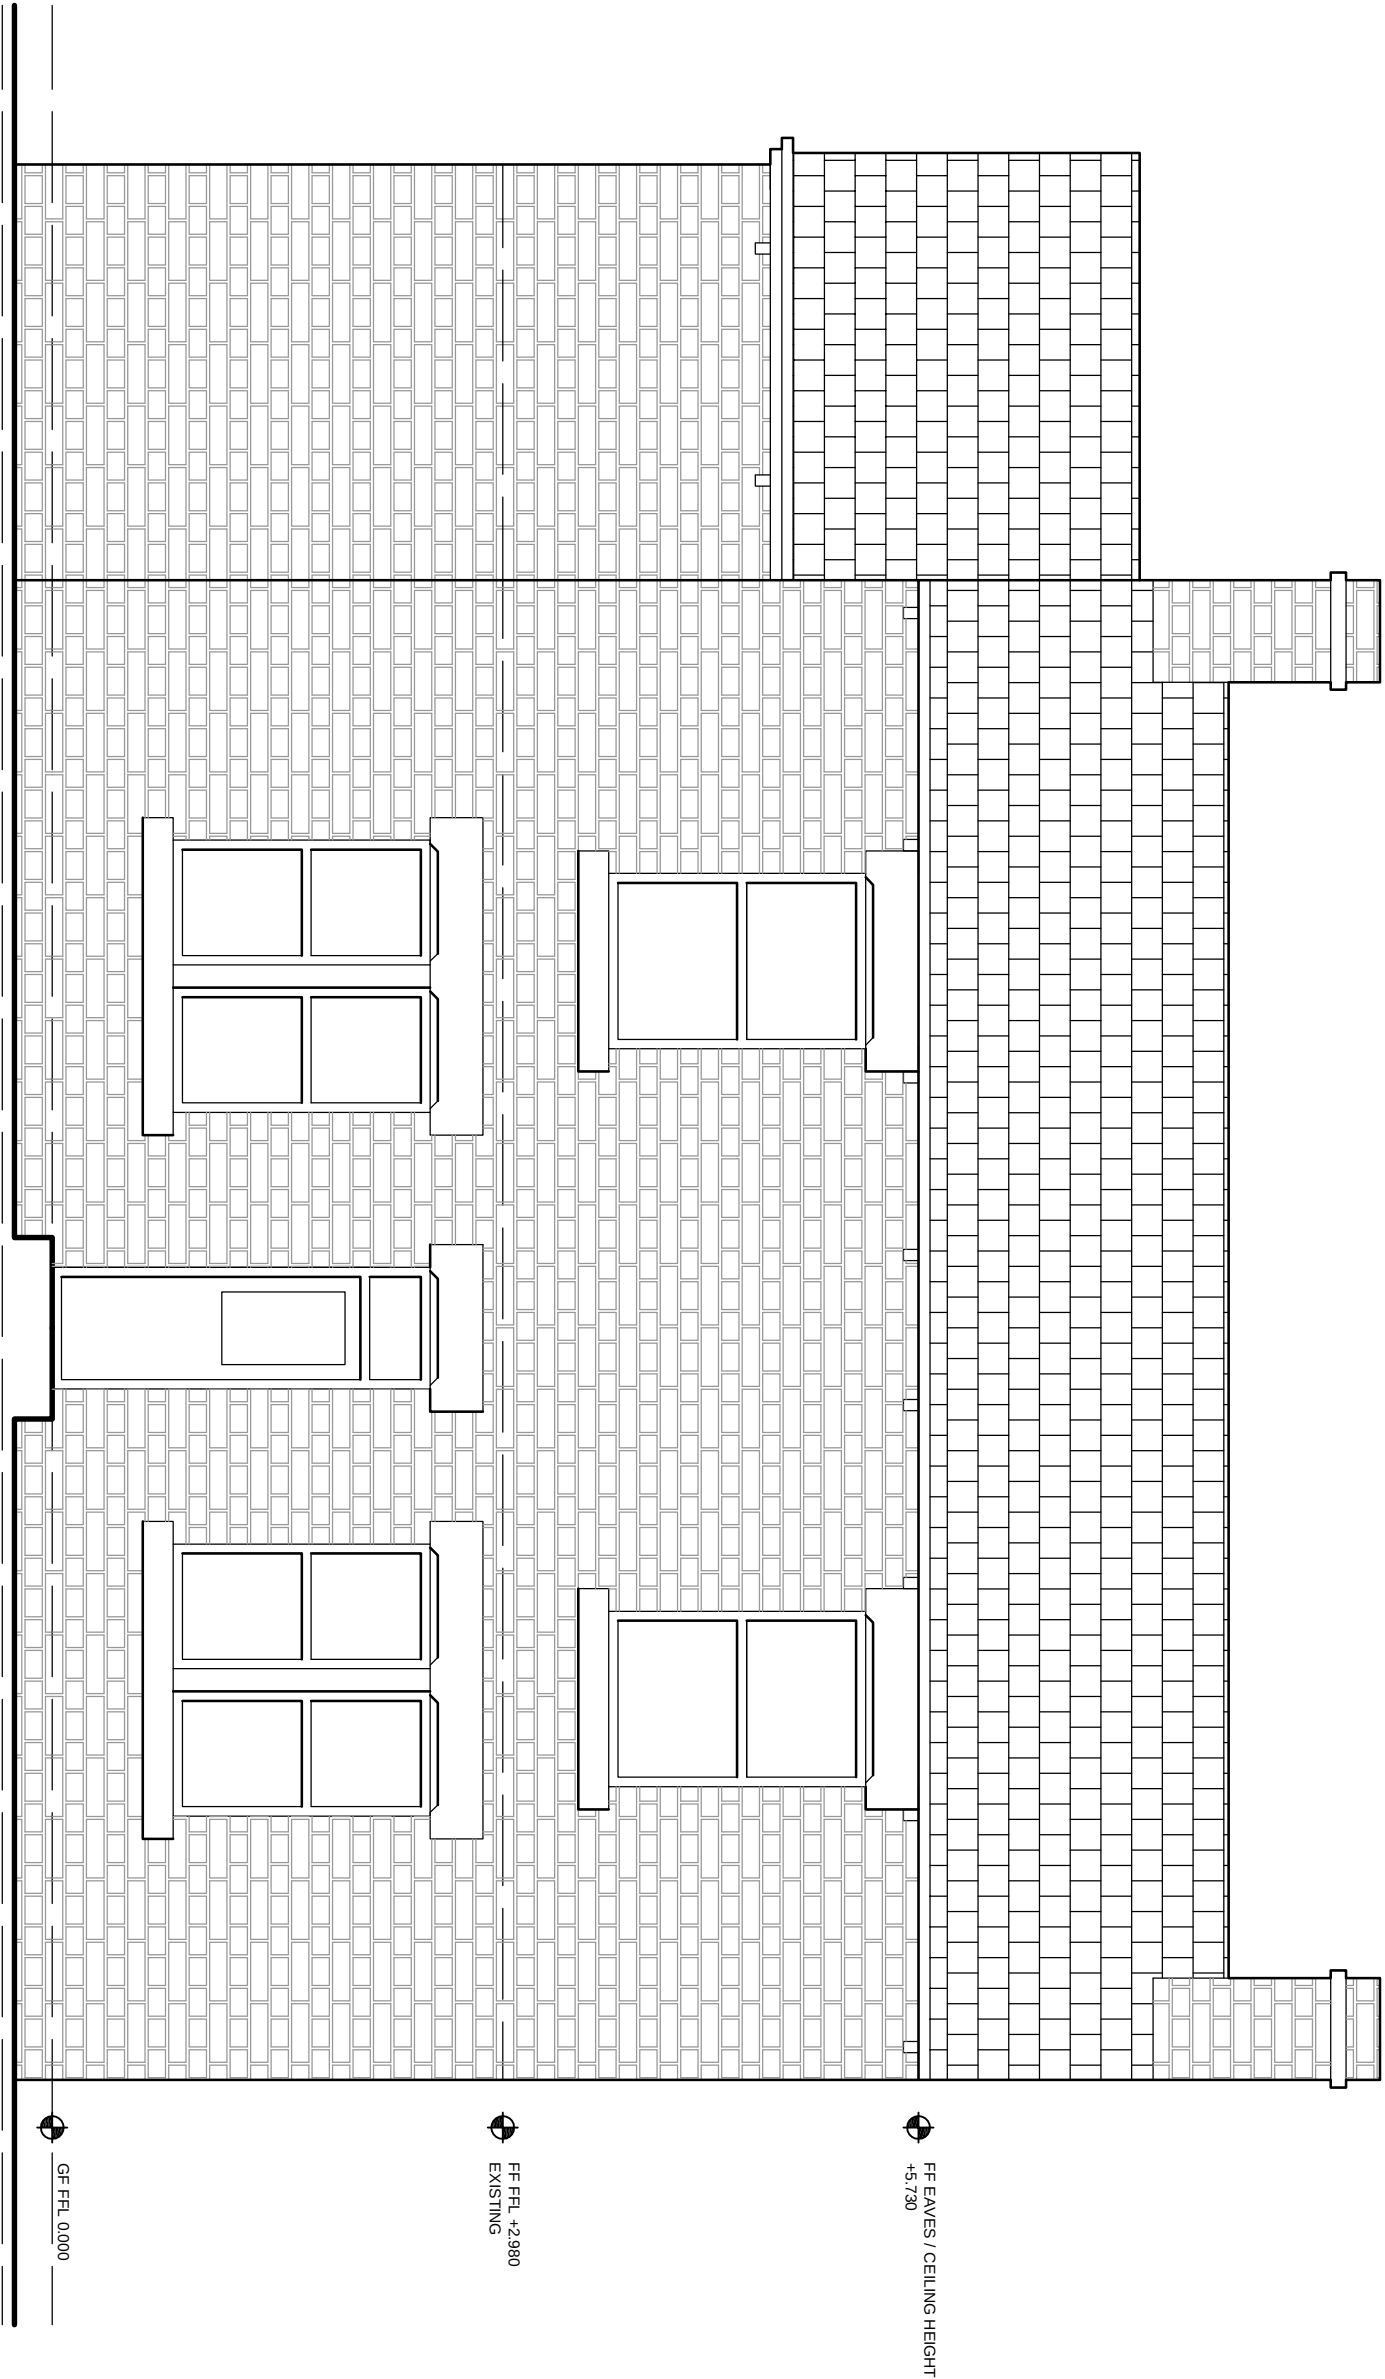

Front Elevation as Proposed

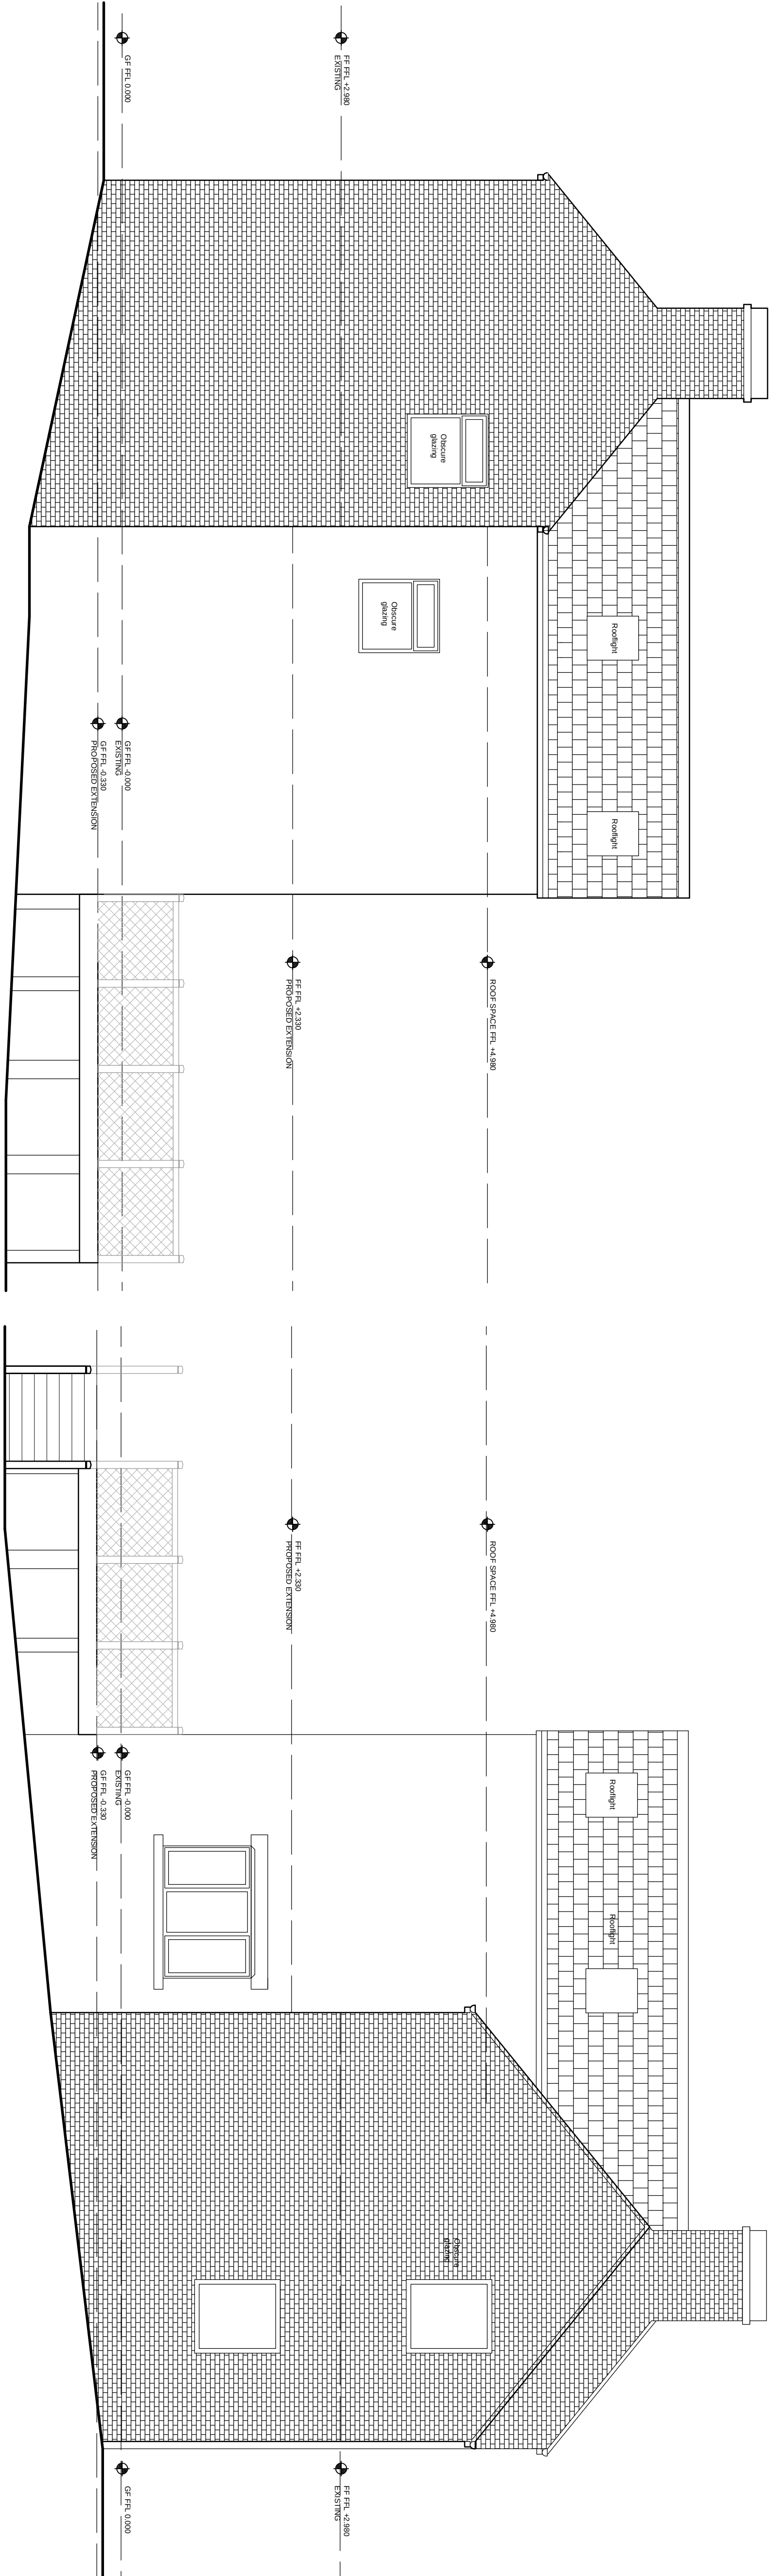

Side Elevation as existing 1:100

Side Elevation as existing 1:100

PROJECT		
Proposed House Extension		
46 Sackup Lane		
Dartton		
Barnsley		
CLIENT		
Mr D Watson		
SCALE		
1:50	DATE	DMG No
	Aug 2013	151/03a
STATUS / DRAWING PURPOSE		
Planning		
DRAWING		
Elevations as Proposed		