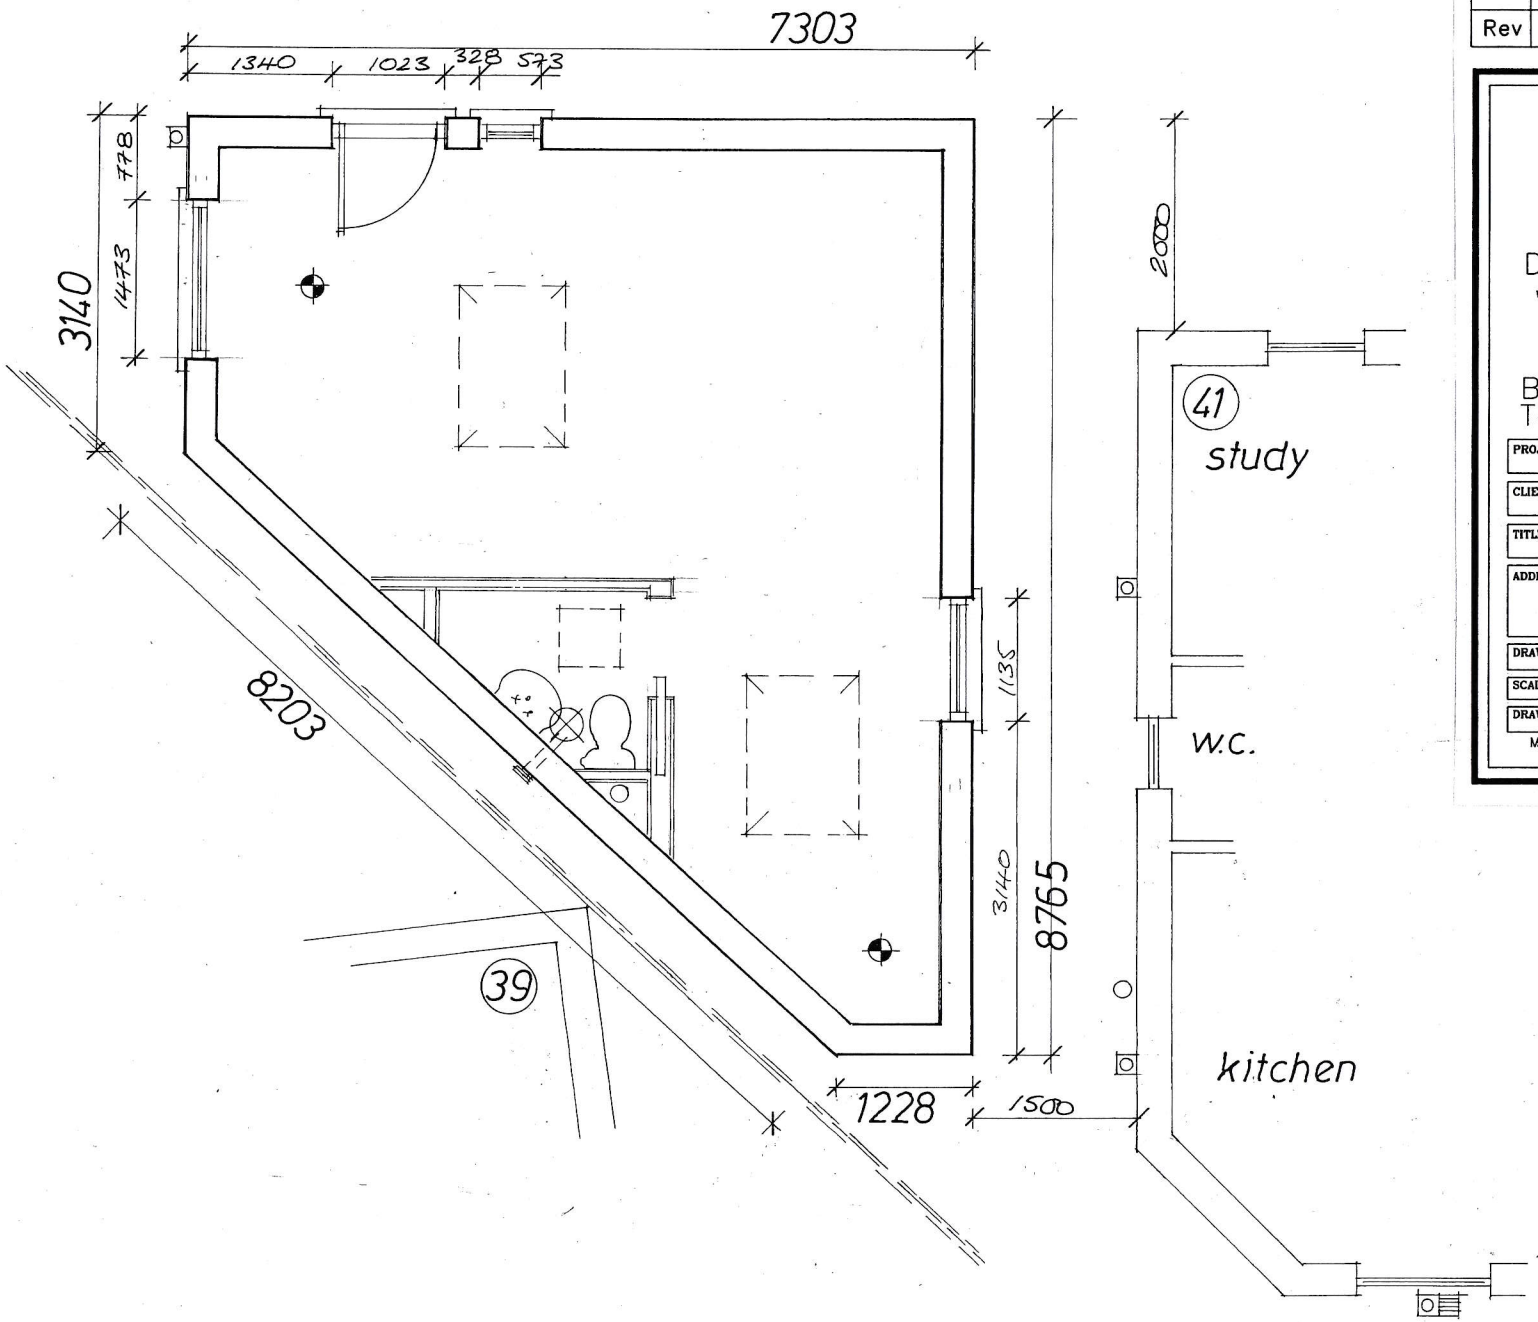

Rev	Notes	Date

Garry Greetham Associates
Residential Design Consultant
Westwood House
18 Carr Lane
Tankersley
Barnsley S75 3BE
Tel 07786062364

PROJECT	Detached Home Office
CLIENT	Mrs. Aimee Parsons
TITLE	Floor Layout
ADDRESS	41 Mayfield, Oxspring, Penistone, Sheffield. S36 8YN
DRAWN BY	999
SCALE 1:50 @ A3	DATE Mar 25
DRAWING No 823-12	REV

Member of the Chartered Institute of Architectural Technologists