


Bondfield Crescent Barnsley

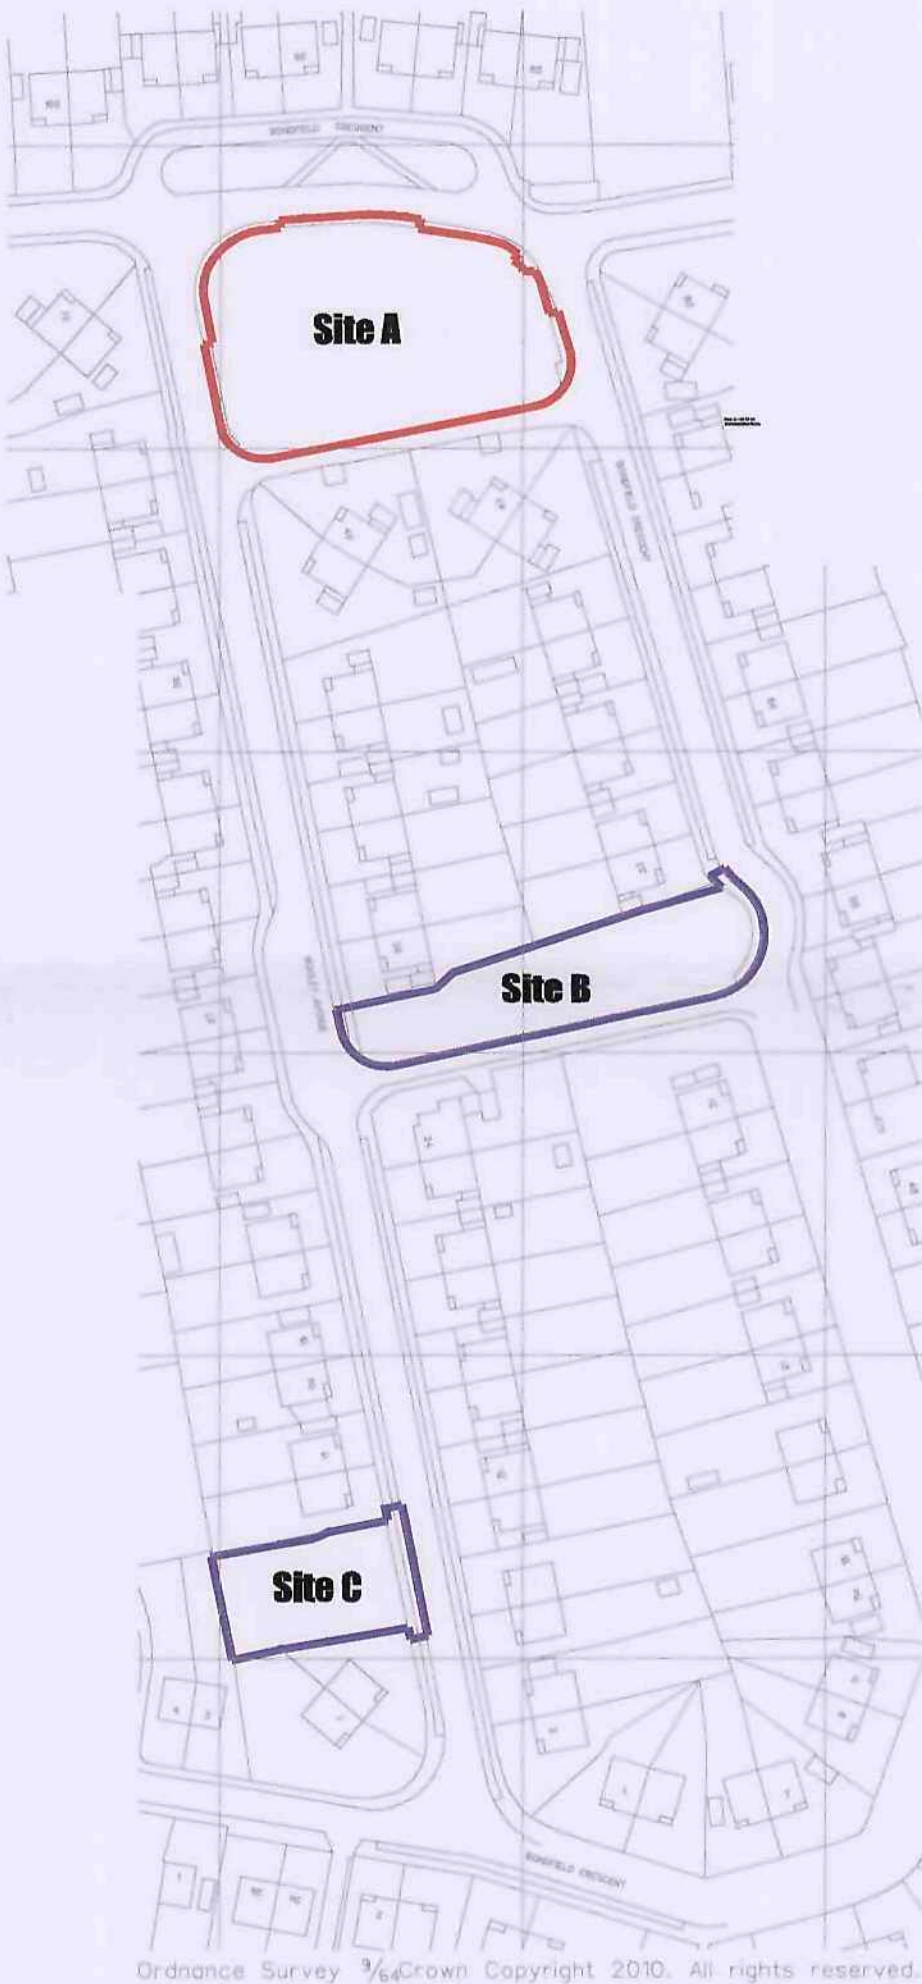

DO NOT SCALE.
FIGURED DIMENSIONS ONLY TO BE TAKEN

- Application site
- Land in ownership of applicant subject to separate application



REVISIONS

A.A. DESIGN LTD
architects surveyors
interior designers

UNIT 2
SHEFFIELD
TELEPHONE 0114 2569571

AIZLEWOOD ROAD
S8 0YX
FAX 0114 2500869

**Bondfield Crescent.
Housing Development
Barnsley
for
Chevin Housing Association**

**Location Plan
Site A**

DATE DRAWN	Dec. '10	SCALE 1:1250
---------------	-----------------	------------------------

DRAWING No. **10003/P/01**