
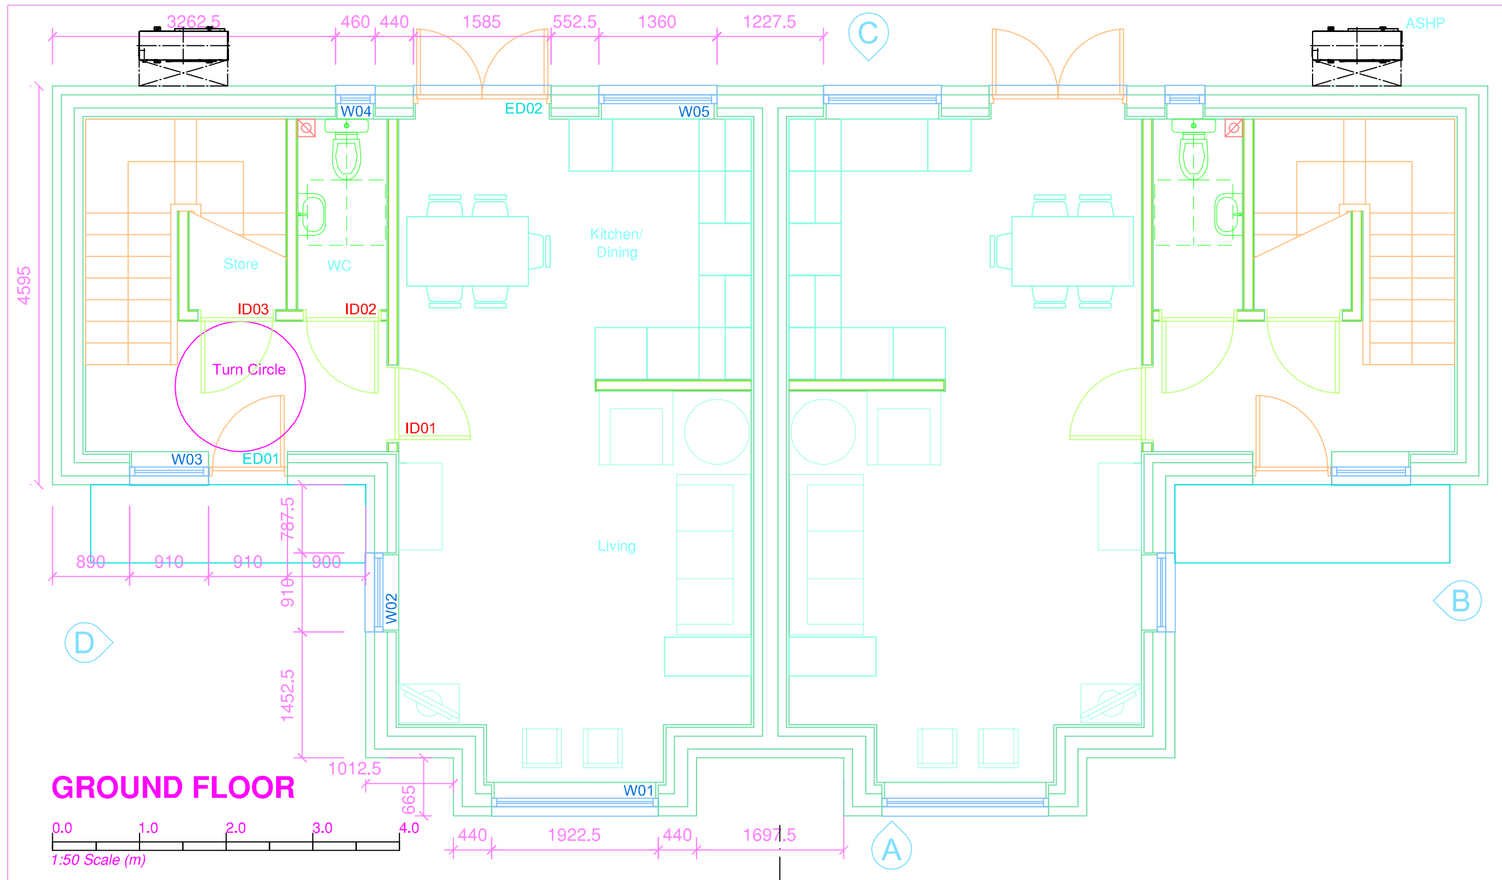


GROUND FLOOR

0.0 1.0 2.0 3.0 4.0

1:50 Scale (m)

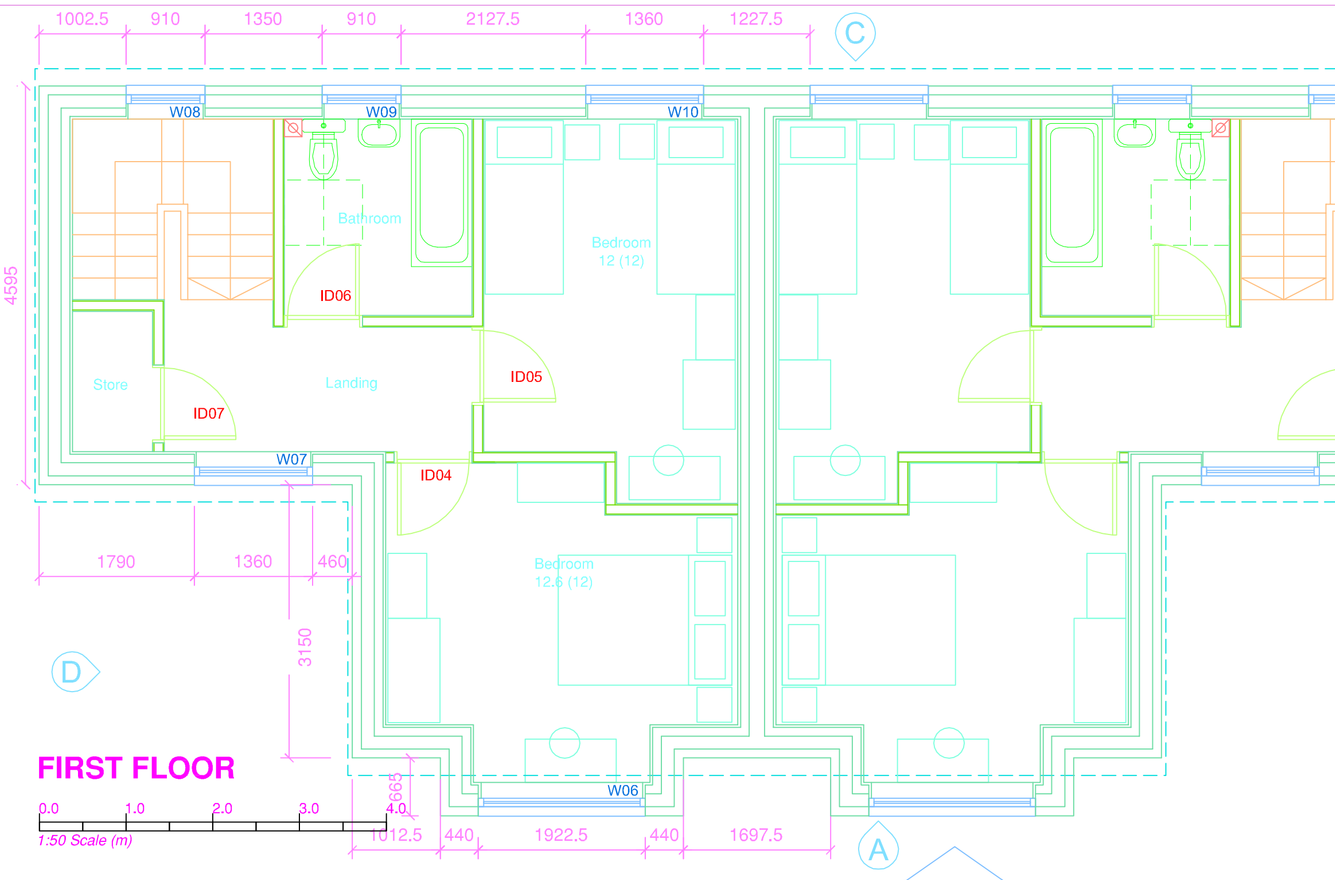

FIRST FLOOR

0.0 1.0 2.0 3.0 4.0

1:50 Scale (m)

NOTES:

This drawing is produced for use in this project only and may not be used for any other purpose. NPS Property Consultants Ltd accept no liability for the use of this drawing other than the purpose for which it was intended in connection with this project as recorded on the title block fields 'Purpose for Issue' and 'File Status Code'.

This drawing may not be reproduced in any form without prior written agreement.


Do not scale from the drawing, use written dimensions only.



ELEVATION A

0.0 1.0 2.0 3.0 4.0

1:50 Scale (m)

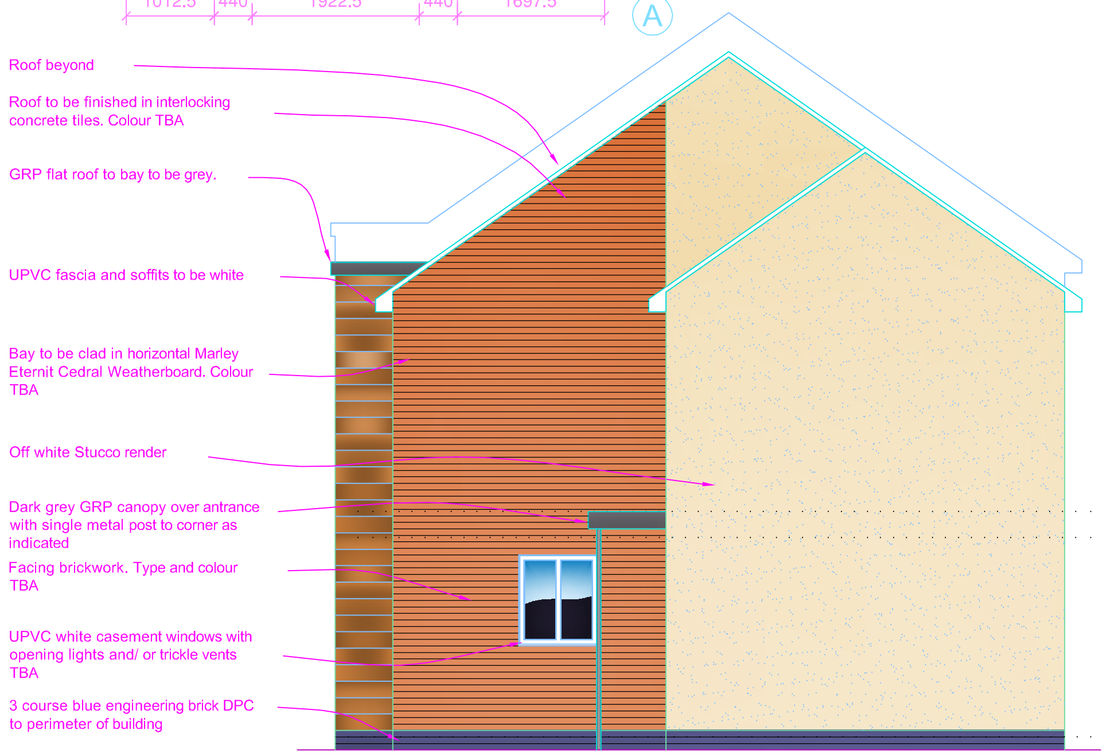

ELEVATION B

0.0 1.0 2.0 3.0 4.0


1:50 Scale (m)



ELEVATION C

0.0 1.0 2.0 3.0 4.0

1:50 Scale (m)

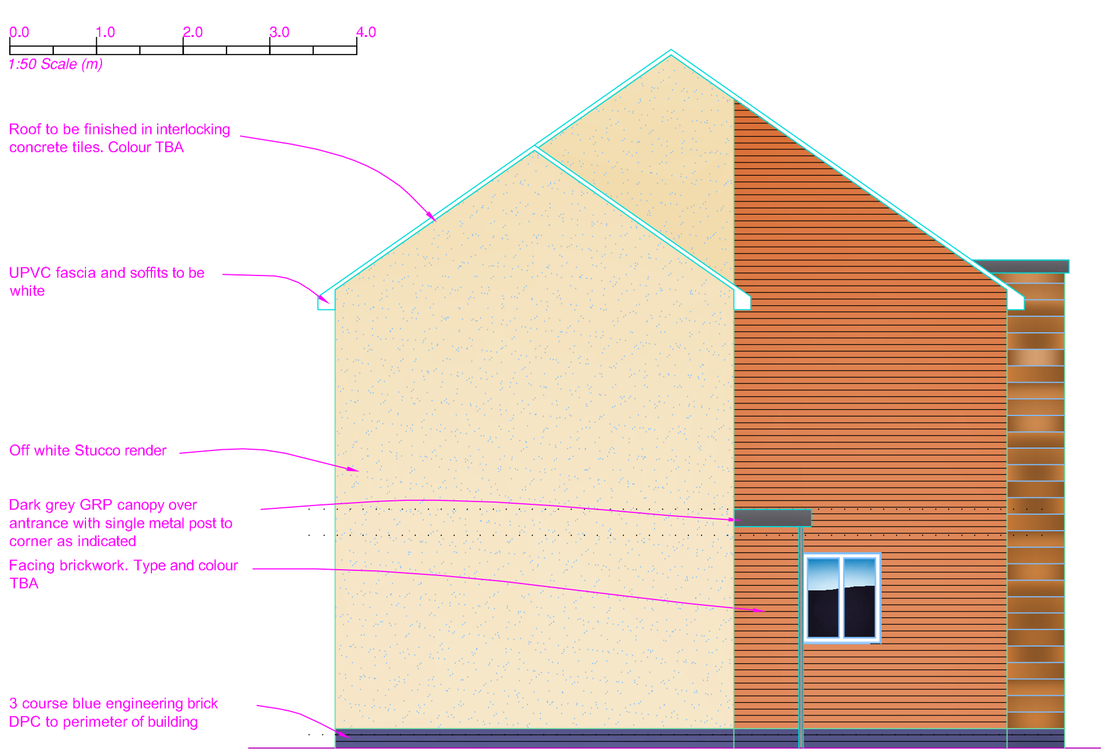

ELEVATION B

0.0 1.0 2.0 3.0 4.0

1:50 Scale (m)

A	ASHP added					
	REVISED BY: PH	DATE: 19/12/2013	CHECKED BY:	DATE:		

SCALE BAR

PURPOSE OF ISSUE

FILE STATUS CODE

© COPYRIGHT NPS GROUP A1

Ordnance Survey mapping reproduced by permission of & Controller of HM Stationery Office Crown Copyright. Ordnance Survey Licence No: 100022264

nps group
Property Design and Management Services

NPS Property Consultants Ltd
GATEWAY PLAZA
SACKVILLE STREET, BARNSLEY
SOUTH YORKSHIRE, S70 8GG
TEL: 01226 774605 FAX: 01226 774399
EMAIL: barnsley@nps.co.uk

Head Office:
Lancaster House, 16 Central Avenue, St Andrews Business Park, Norwich, NR7 0HR Tel: 0 1603 706000 Fax: 0 1603 706007

Other Office locations can be found on our website : www.nps.co.uk

CLIENT
Berneslai Homes

PROJECT
Meadow View Hoyland
Social Housing Development

TITLE
Proposed House Type
Plans & Elevations

SCALES	DATE	DRAWN	CHECKED
1:50	24/09/2013	LS	

FILE / DRAWING NAME

PROJECT NR	ZONE	LEVEL	TYPE	ROLE	UNIQUE NR	REV CODE
14-1-1121	-	-	PL	A	120	A

File Path: G:\Design and Procurement\Design and QS\Barnsdal Homes\07-17-14-1-1121 Meadow View Hoyland\Drawings\Architects Planning drawings\07-17-14-1-1121-120 House Type.dwg , Saved: 20 December 2013 17:41:02 , By: Hoppens\all , Philip

Date Plotted: 07 January 2014 11:07:55