
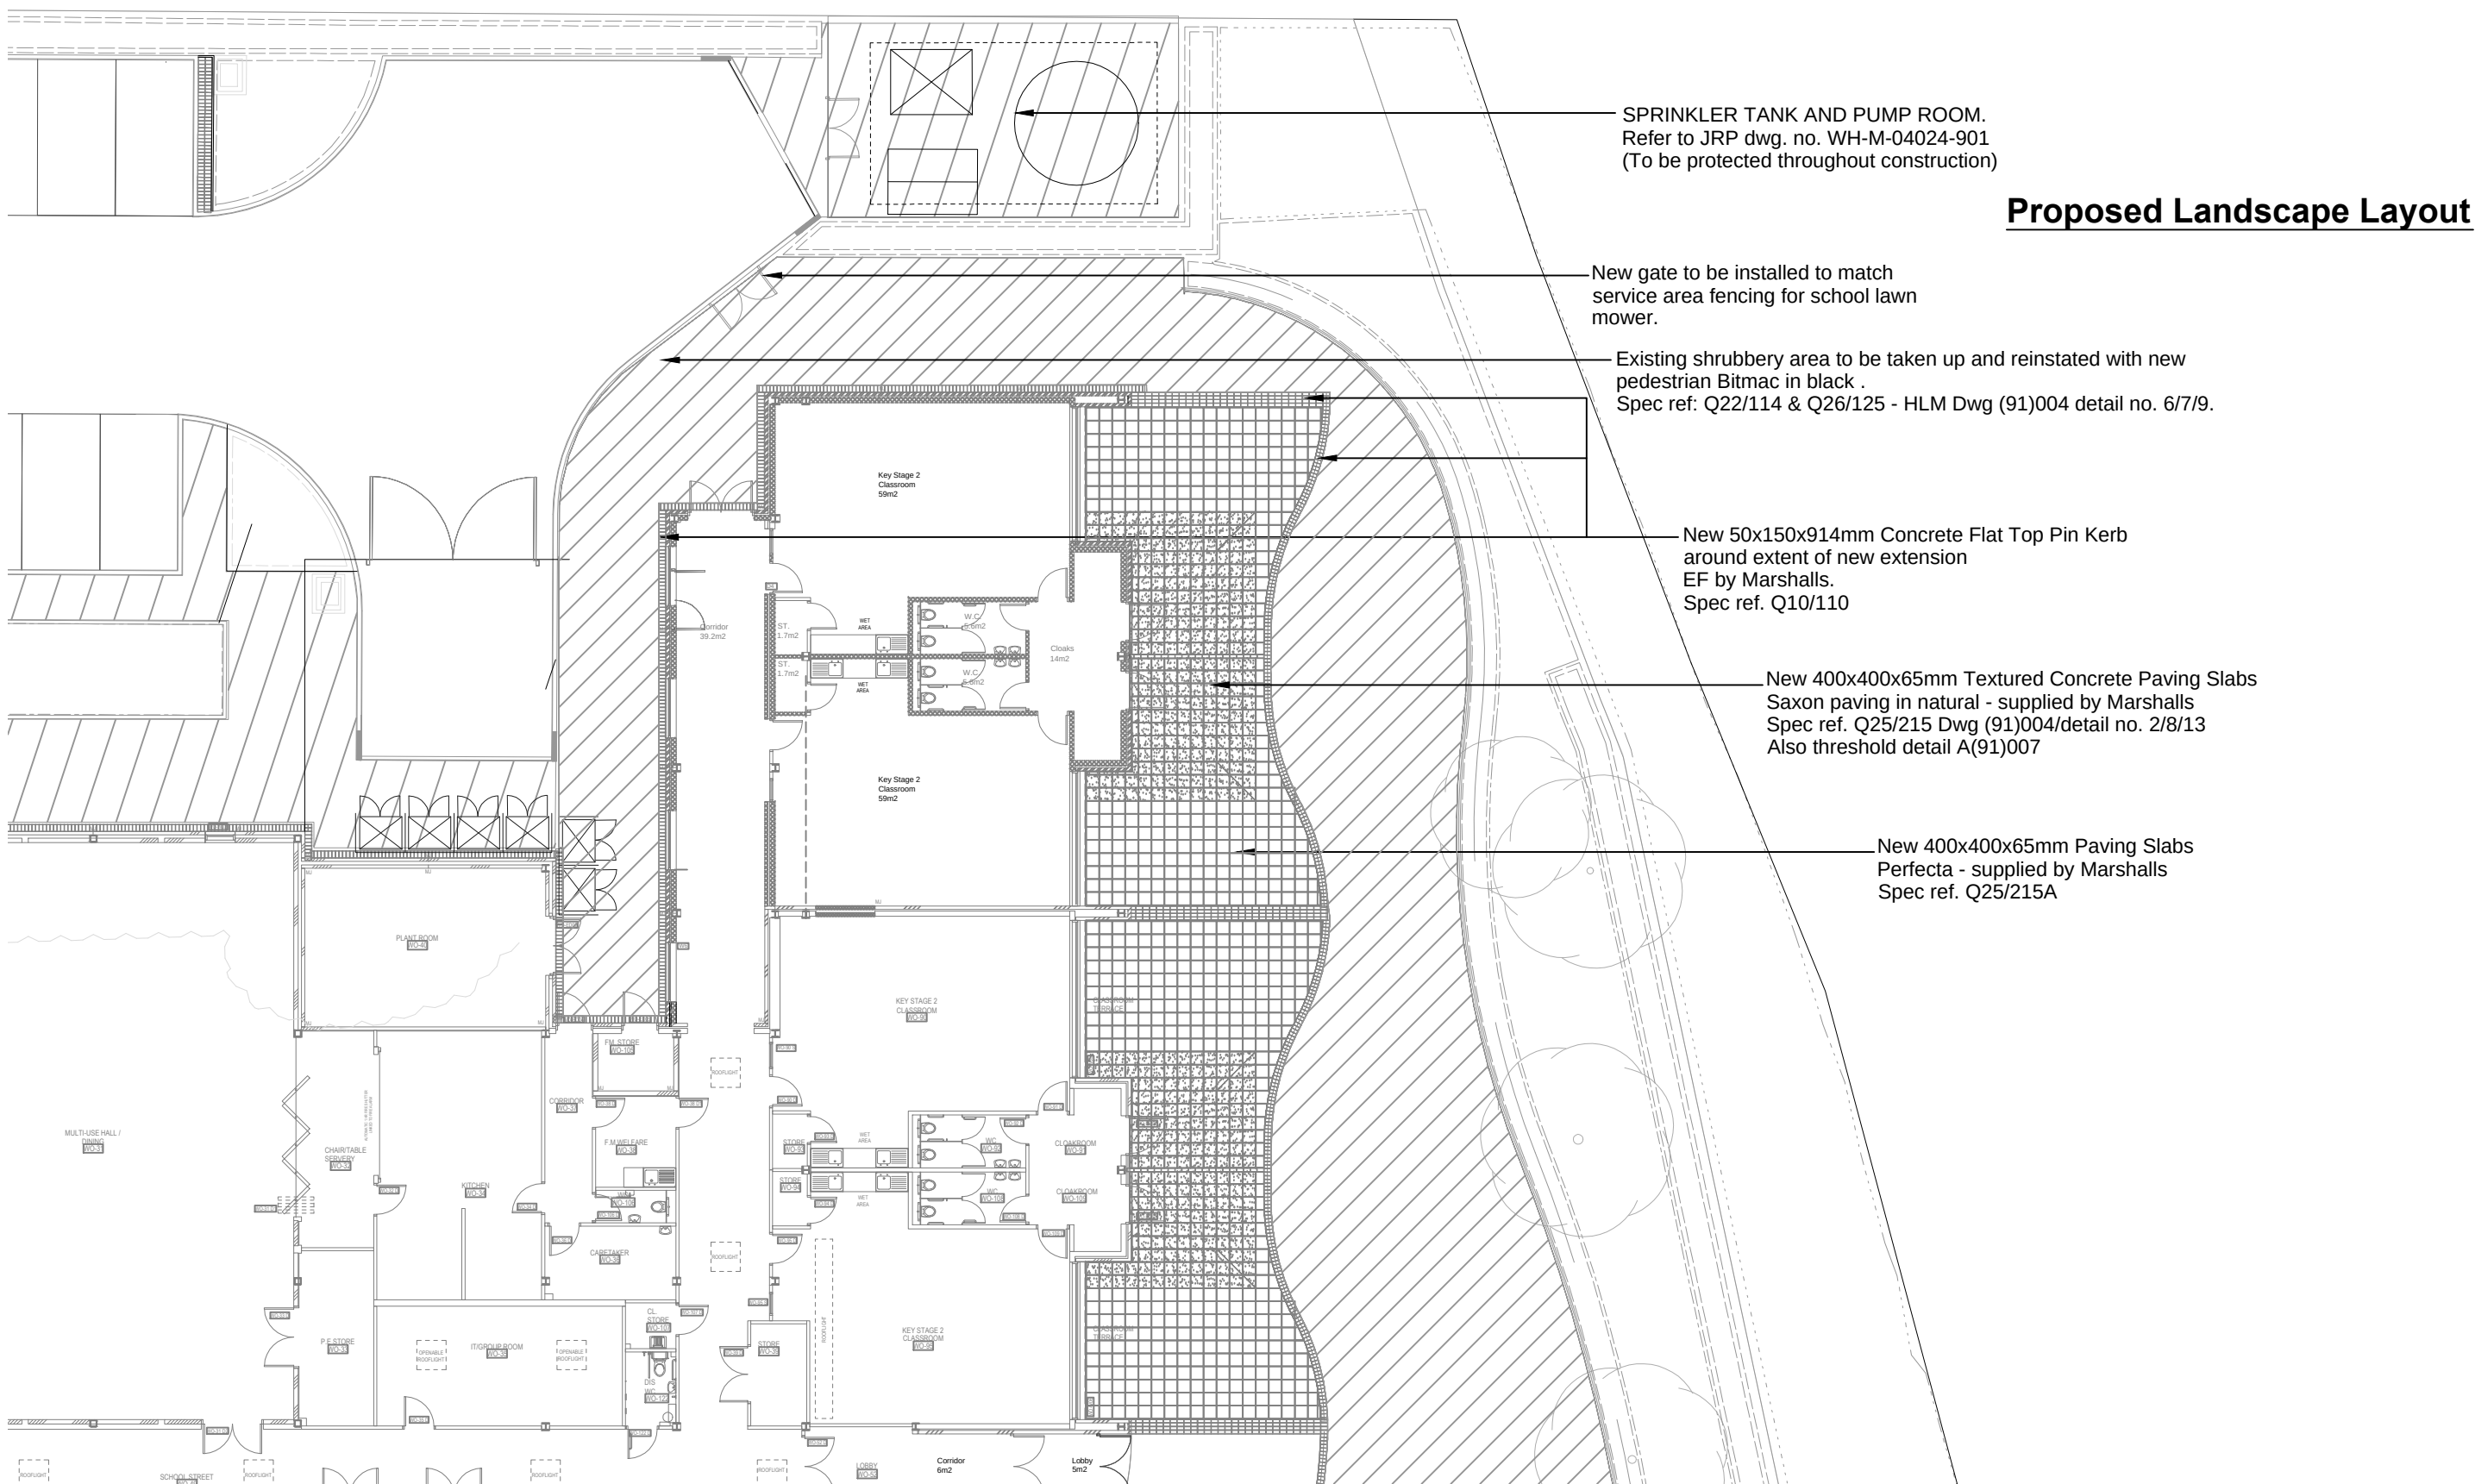


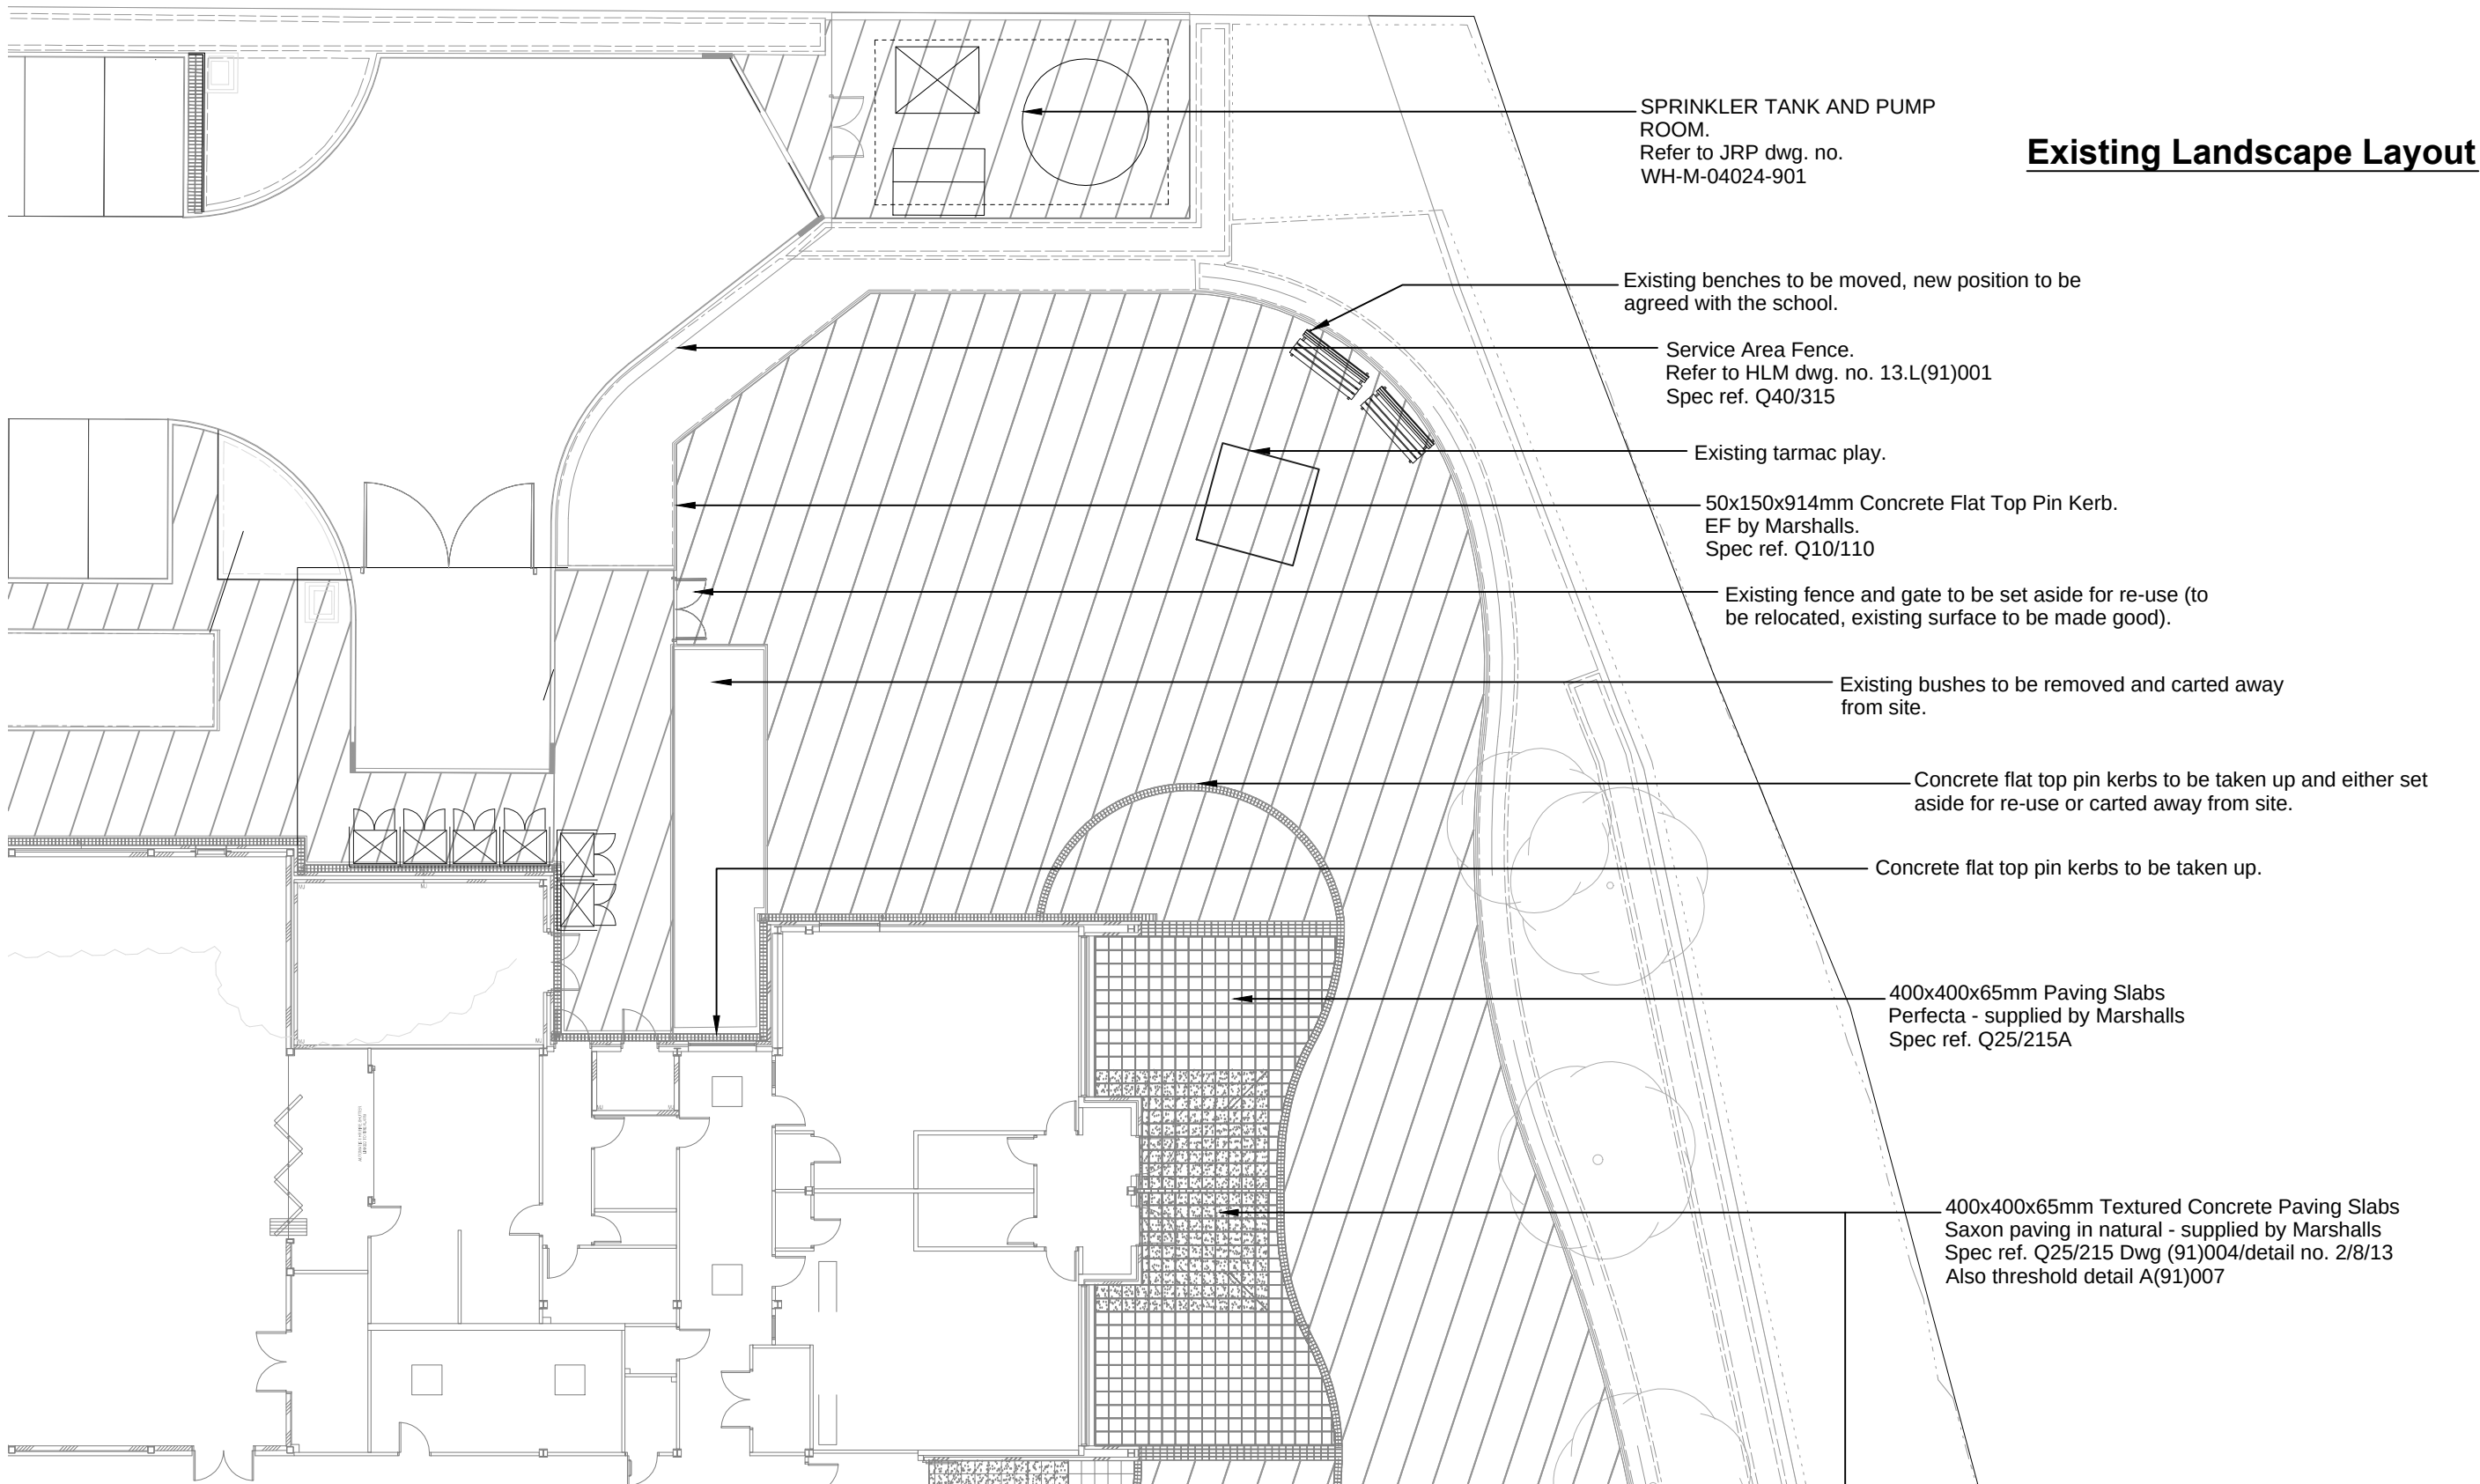

|                         |       |      |       |
|-------------------------|-------|------|-------|
| Approved Scheme Drawing |       |      |       |
| Client Signature        | _____ | Date | _____ |
| Client Signature        | _____ | Date | _____ |
| Carillion Signature     | _____ | Date | _____ |
| Carillion Signature     | _____ | Date | _____ |

|          |      |           |
|----------|------|-----------|
| Revision | Date | Amendment |
|          |      |           |

**Carillion Government Services**  
Council Offices, Wellington Road, Ashton-under-Lyne, Tameside, OL6 6DL  
Telephone : 0845 1212228 Fax : 0161 342-2347

|         |                                                        |        |          |           |    |           |             |
|---------|--------------------------------------------------------|--------|----------|-----------|----|-----------|-------------|
| Project | Kings Oak Primary School<br>Classroom Extensions       |        |          |           |    |           |             |
| Title   | Existing and Proposed Landscape<br>Class Extension OP1 |        |          |           |    |           |             |
| Date:   | 05.11.13                                               | Scale: | 1/200@A2 | Drawn By: | MW | Proj. No: | KING-01-A08 |