


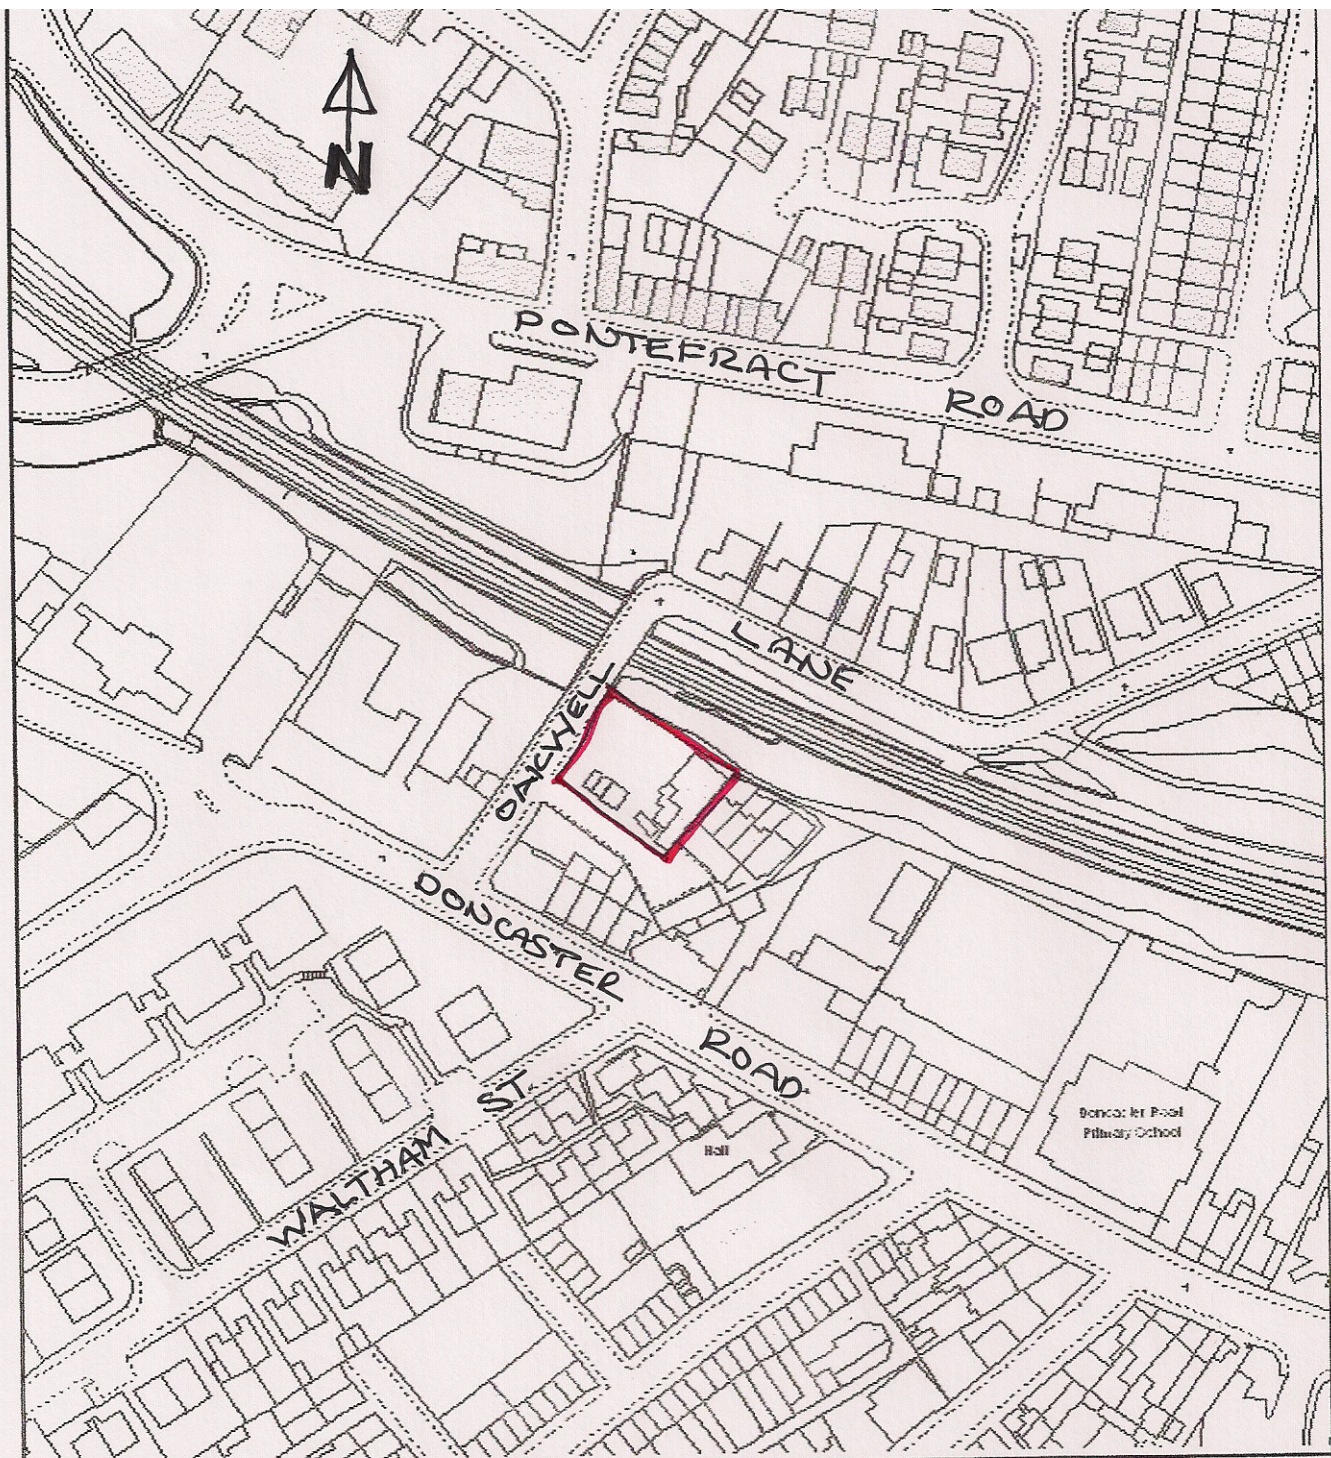

LOCATION PLAN 1:1250
DAY NURSERY
OAKWELL LANE
BARNESLEY