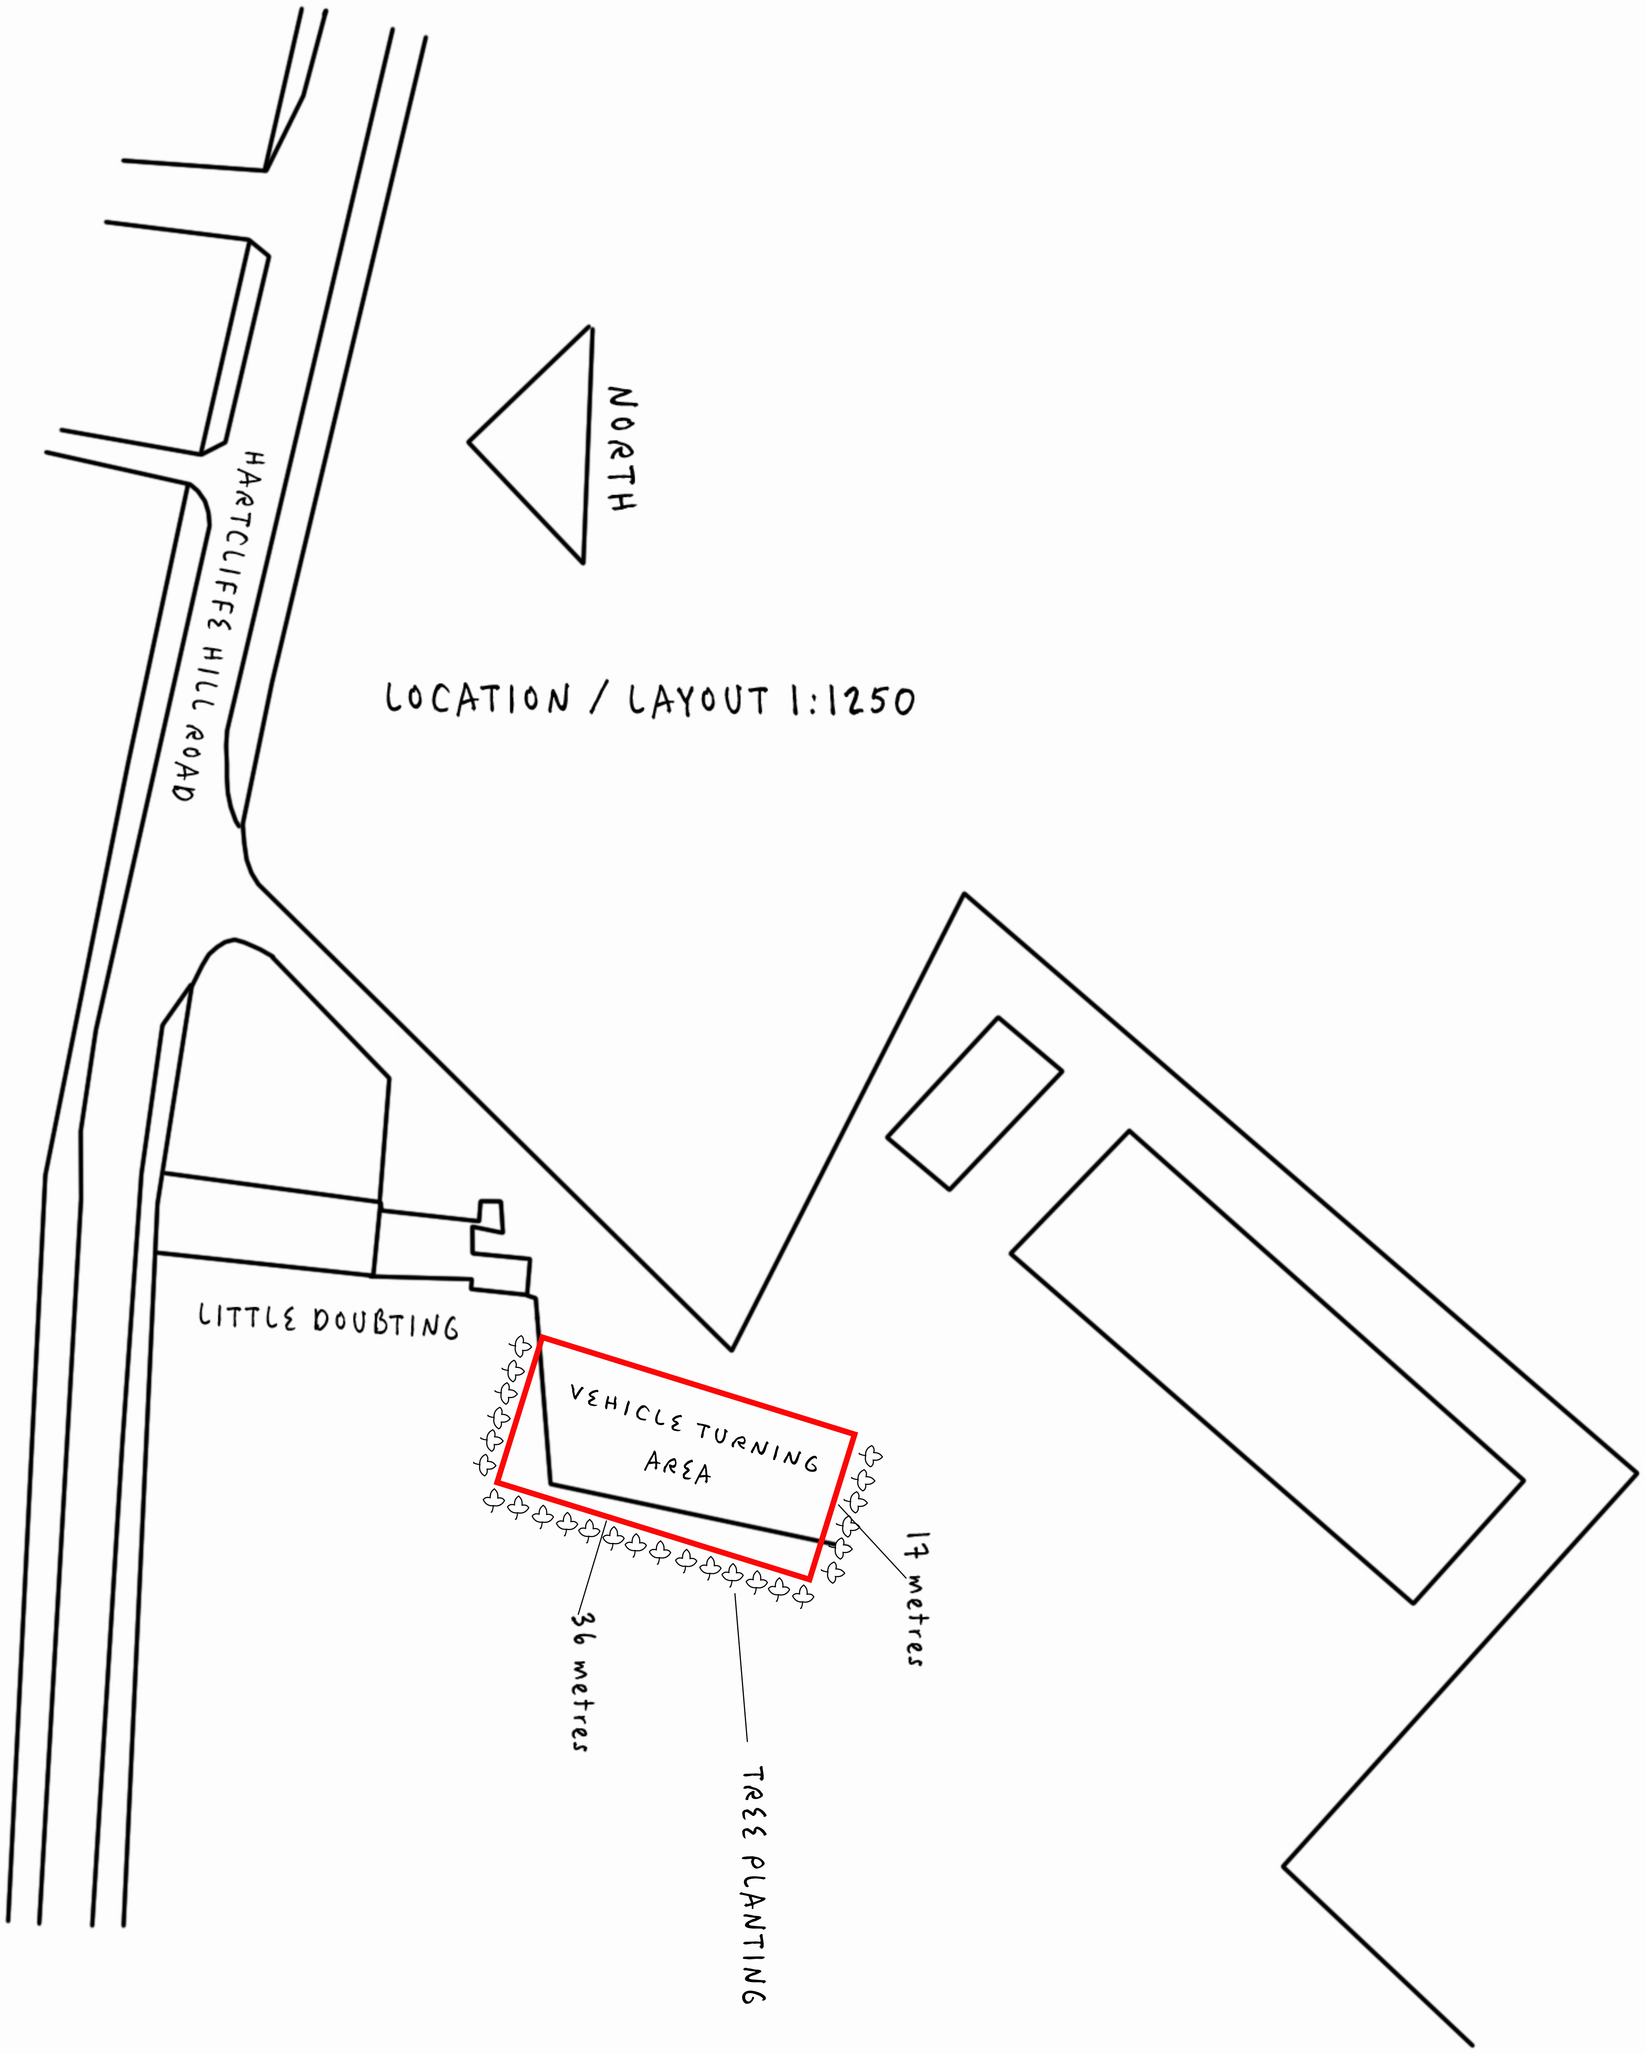

HARTCLIFFE HILL ROAD
NORTH
LOCATION / LAYOUT 1:1250
LITTLE DOUBTING
VEHICLE TURNING AREA
17 metres
36 metres
TREE PLANTING