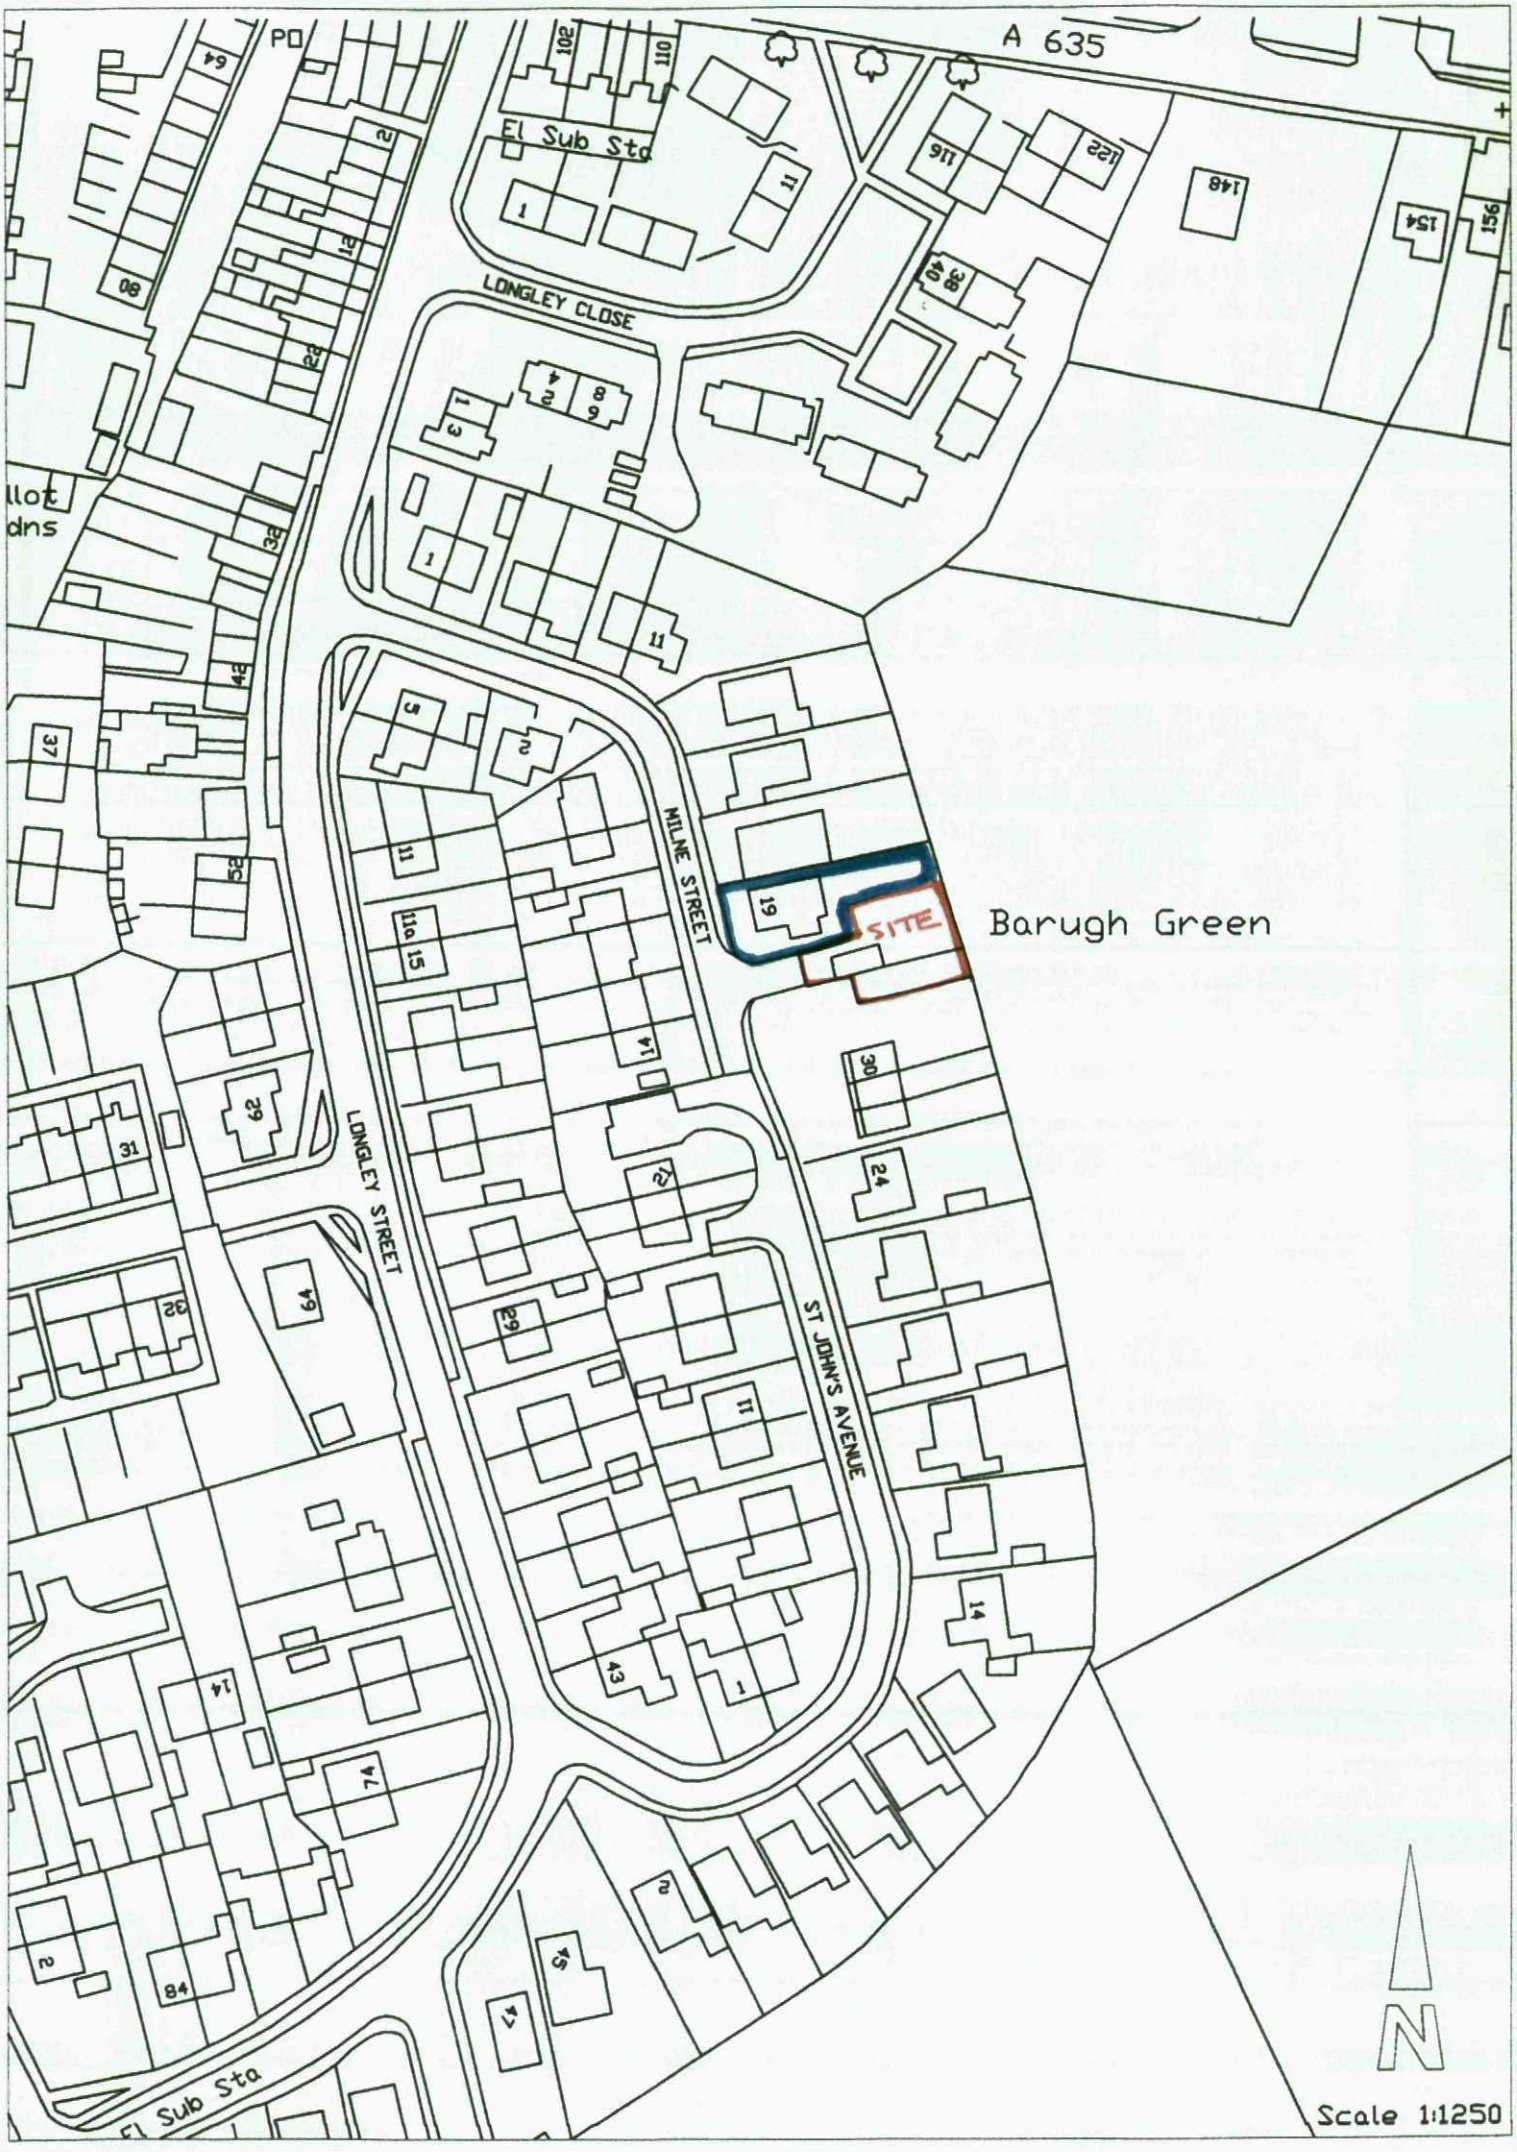

A 635
LONGLEY CLOSE
MILNE STREET
LONGLEY STREET
ST JOHN'S AVENUE
SITE
Barugh Green
N
Scale 1:1250