PROPOSED FRONT ELEVATION
SCALE 1:100

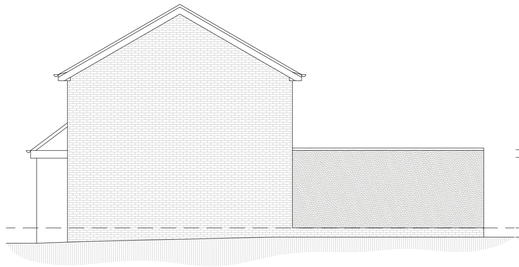

PROPOSED SIDE ELEVATION
SCALE 1:100

PROPOSED REAR ELEVATION
SCALE 1:100

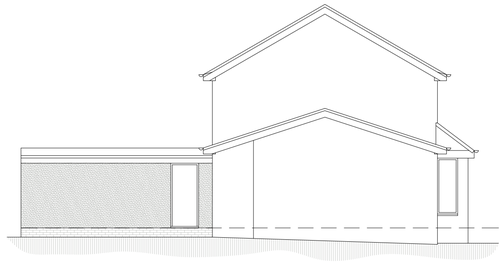

PROPOSED SIDE ELEVATION
SCALE 1:100

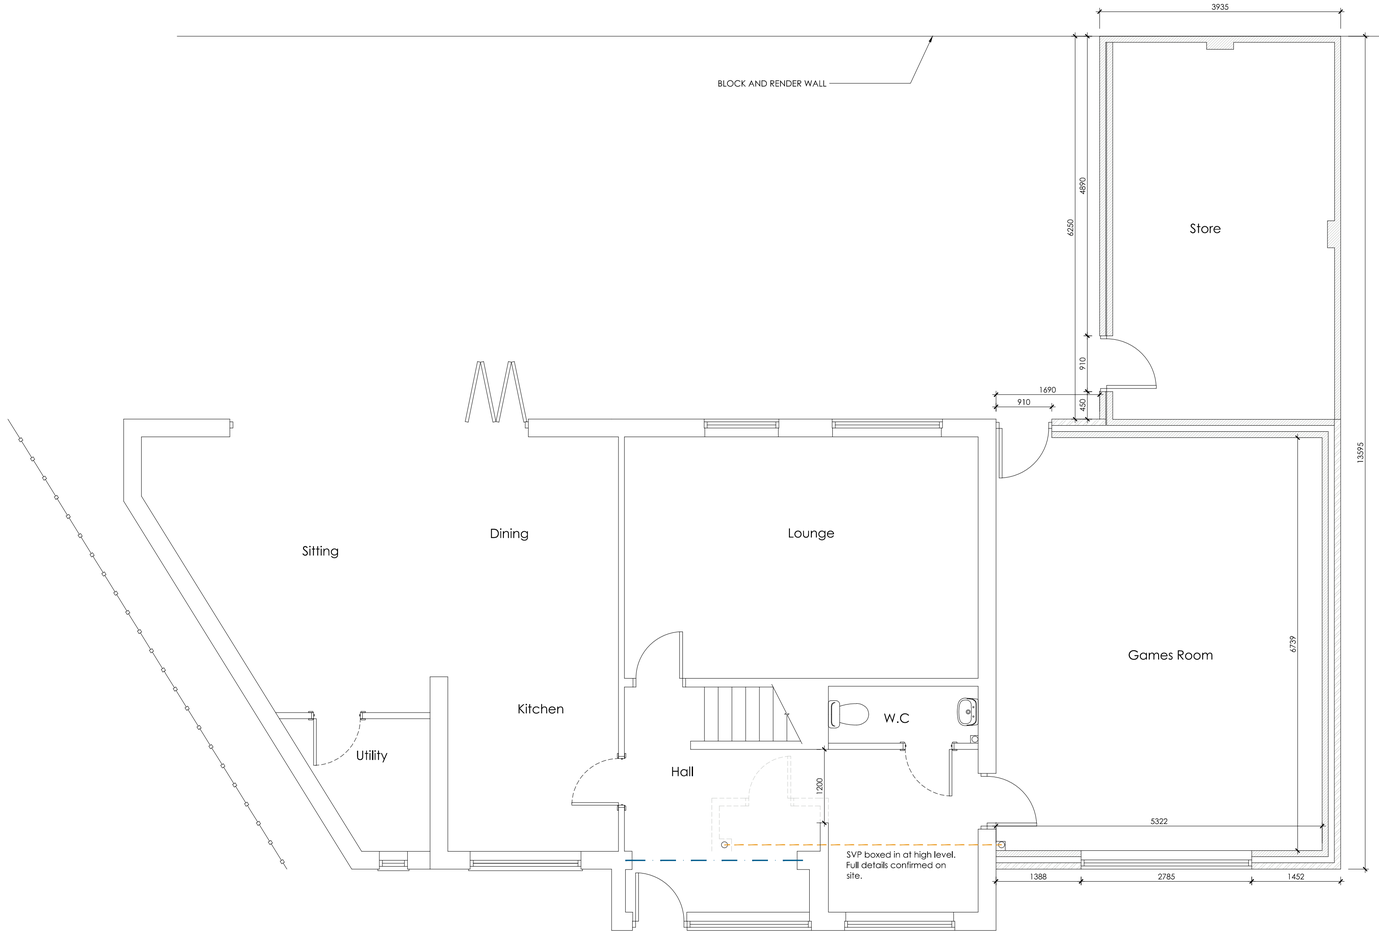

PROPOPOSED GROUND FLOOR PLAN
SCALE 1:50

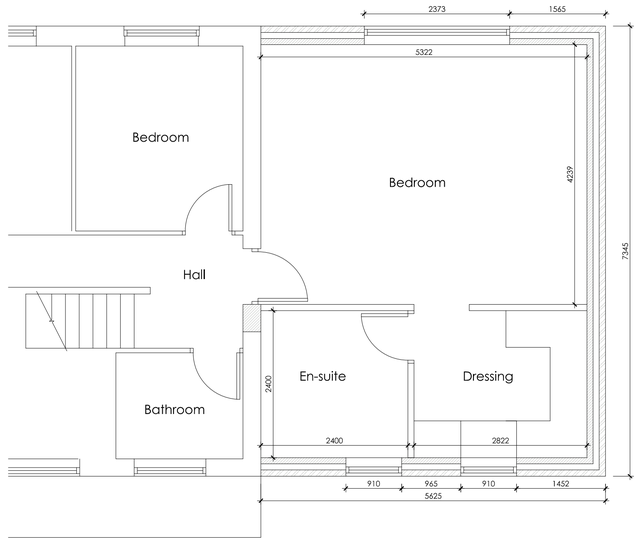

PROPOPOSED FIRST FLOOR PLAN
SCALE 1:50

White Agus PARTNERSHIP
ARCHITECTURAL SERVICES AND SURVEYORS
8 MORSTON BUSINESS PARK,
WHALEY ROAD, BARUGH GREEN,
BARNSLEY.
S75 1HQ
Phone: 01226 208482
Fax: 01226 283030
Email: info@whiteaguspartnership.co.uk
Web: www.whiteaguspartnership.co.uk

Project.	Client.		
PROPOSED EXTENSION 10 BRITLAND CLOSE BARNSLEY, S75 2JP	MR G. THANDI		
Drawing Title. PLANS, SECTION & ELEVATIONS	Date. NOVEMBER 2019	Scale. 1:50 @ A1	
	Ref. 19-127	Dwg. No. 02	Rev. A

Date	Suffix	Description	Date	Suffix	Description
09/12/2019	A	REVISED TO CLIENTS REQUIREMENTS			