

H.M. LAND REGISTRY

TITLE NUMBER

8VK 157385

ORDNANCE SURVEY
PLAN REFERENCE

COUNTY

SHEET

NATIONAL GRID

SECTION

SOUTH YORKSHIRE

SE 2203

D

Scale: 1/1250 Enlarged from 1/2500

BARNSELY DISTRICT

©Crown copyright

PENISTONE PARISH

Plumpton
House

Reservoir

B M 752.98


MANCHESTER
744


HIGH-BANK-ROAD

Thurstone
Liberal
Club

Location Plan 1 : 1250

Land Adjacent 167 Manchester Road
Thurstone
Penistone

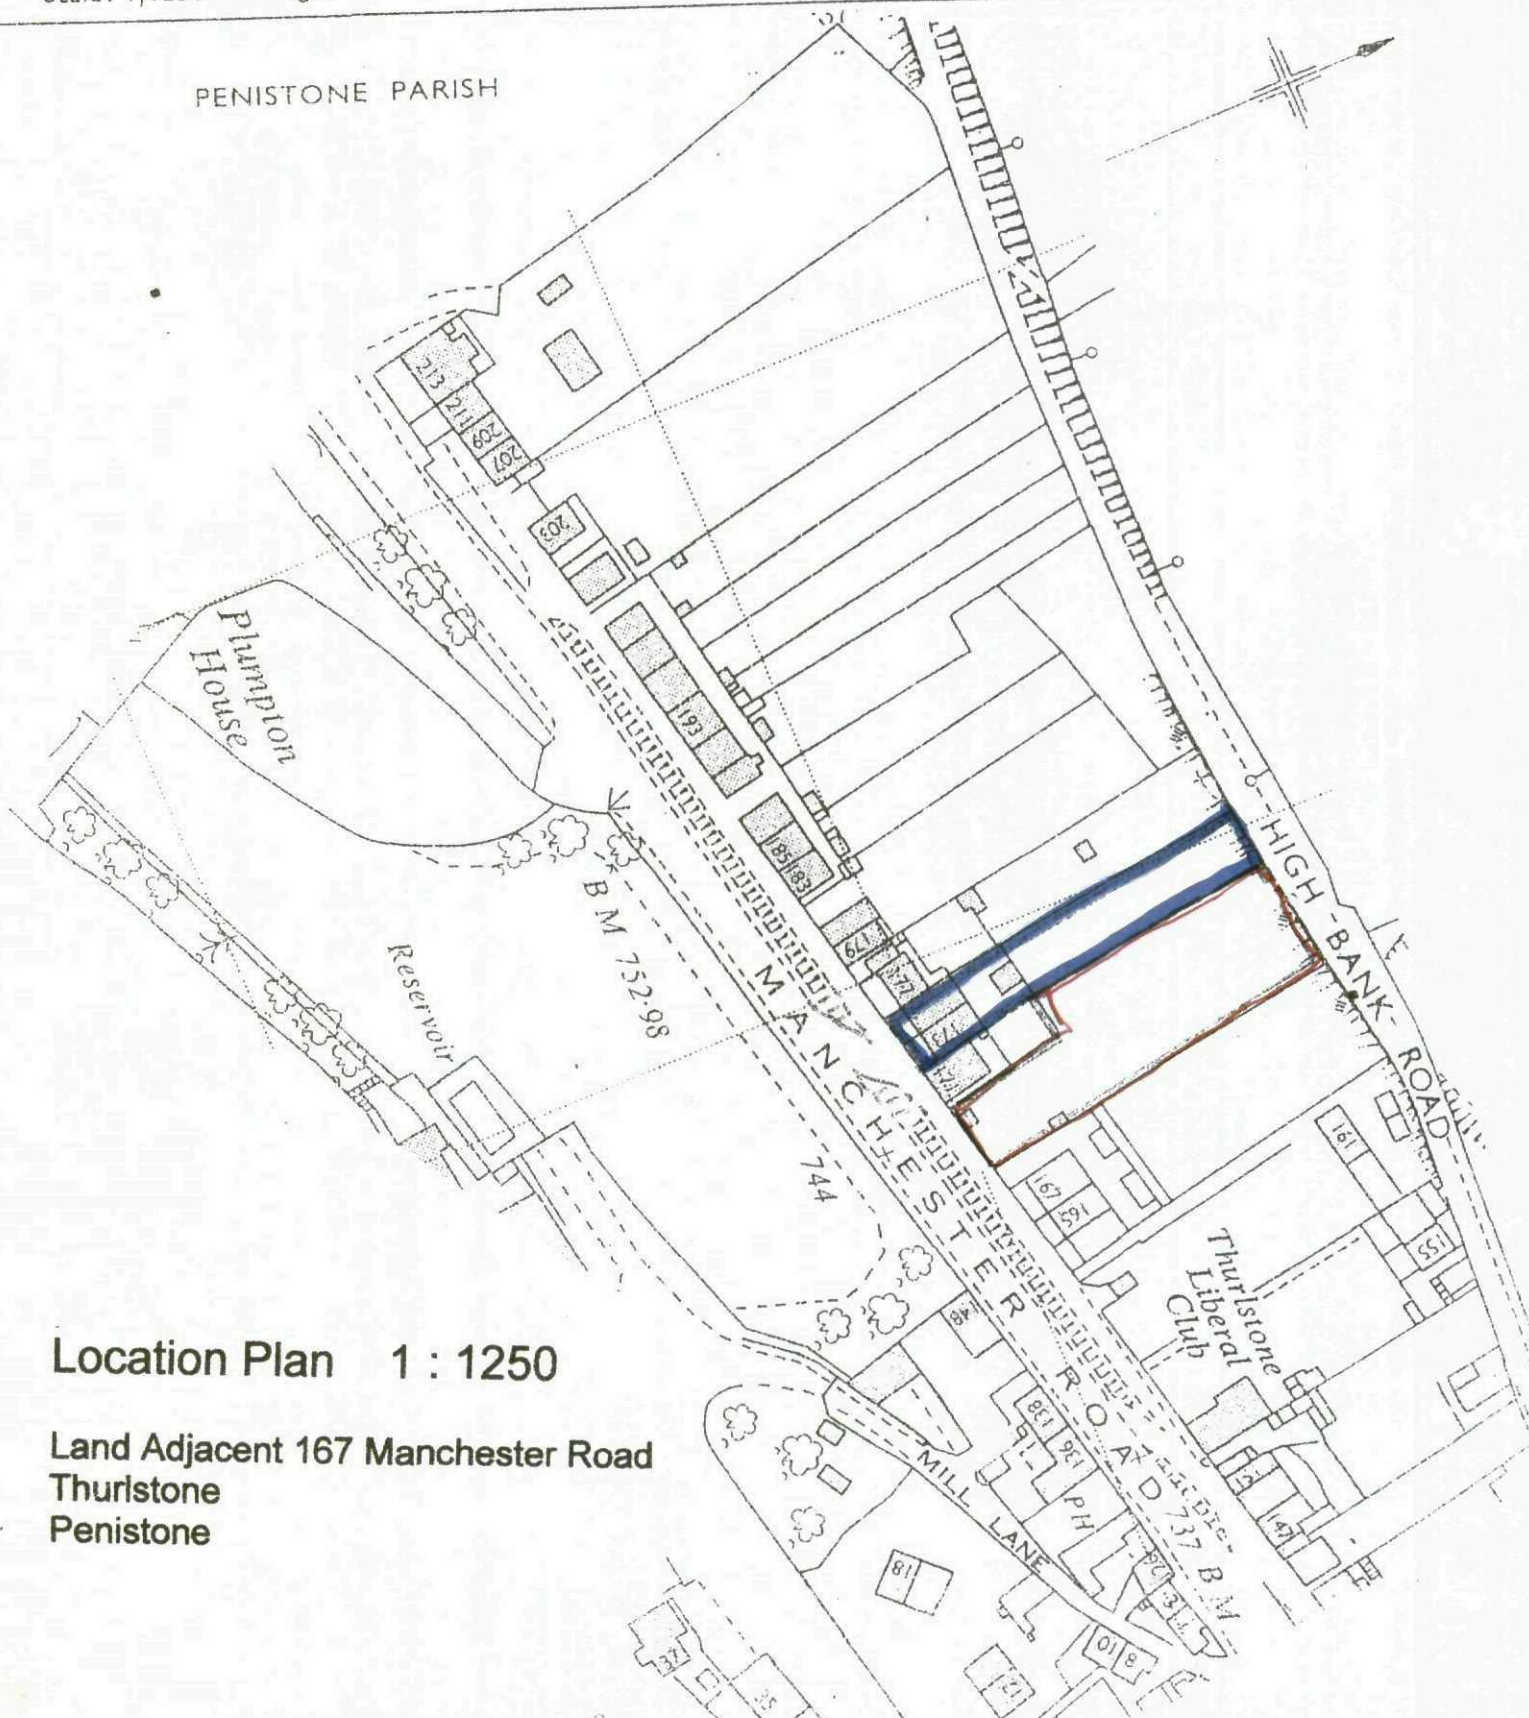


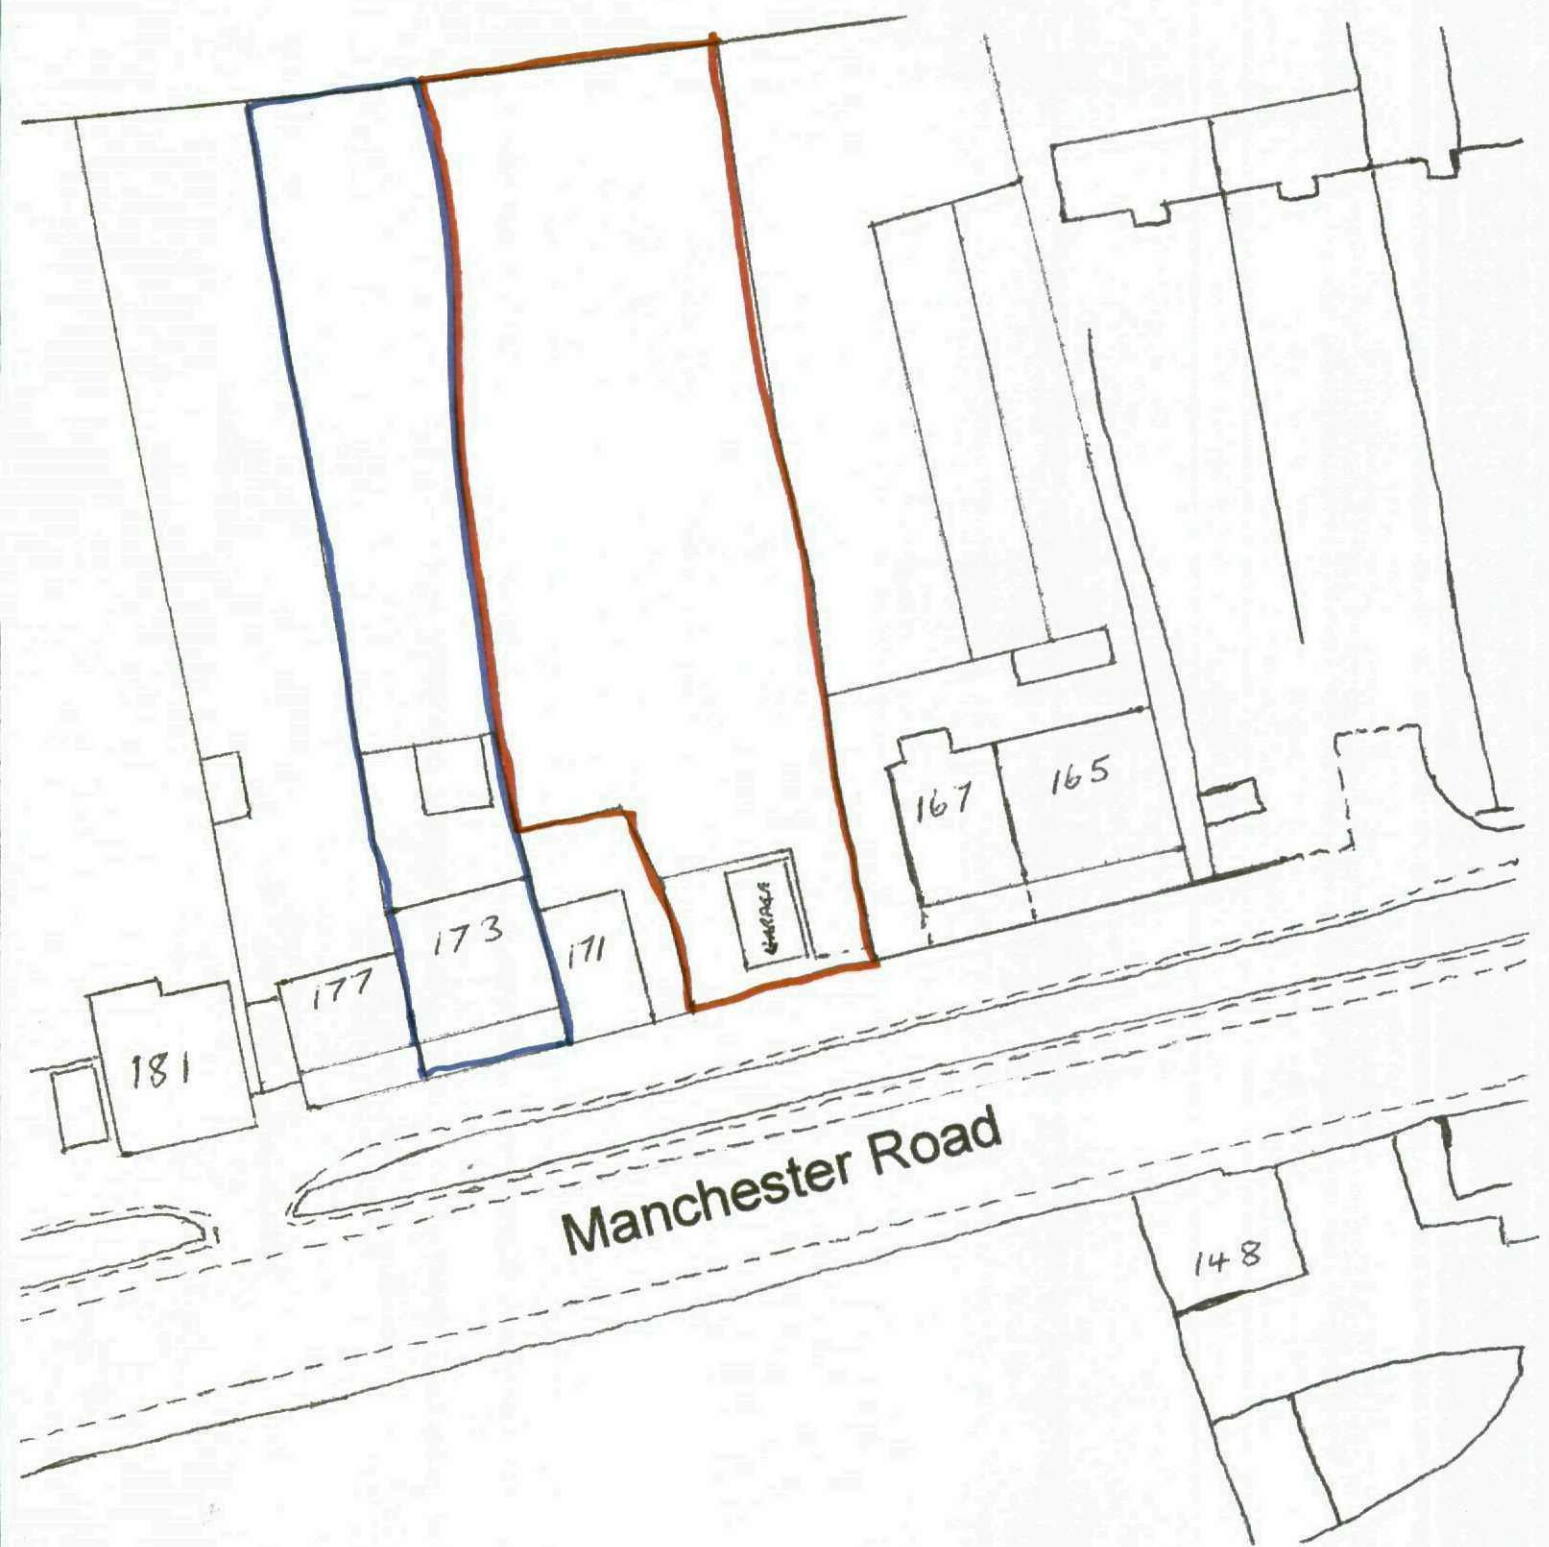

Existing Site Plan

1 : 500

Site Between 167 & 171 Manchester Road
Thurlstone
Penistone

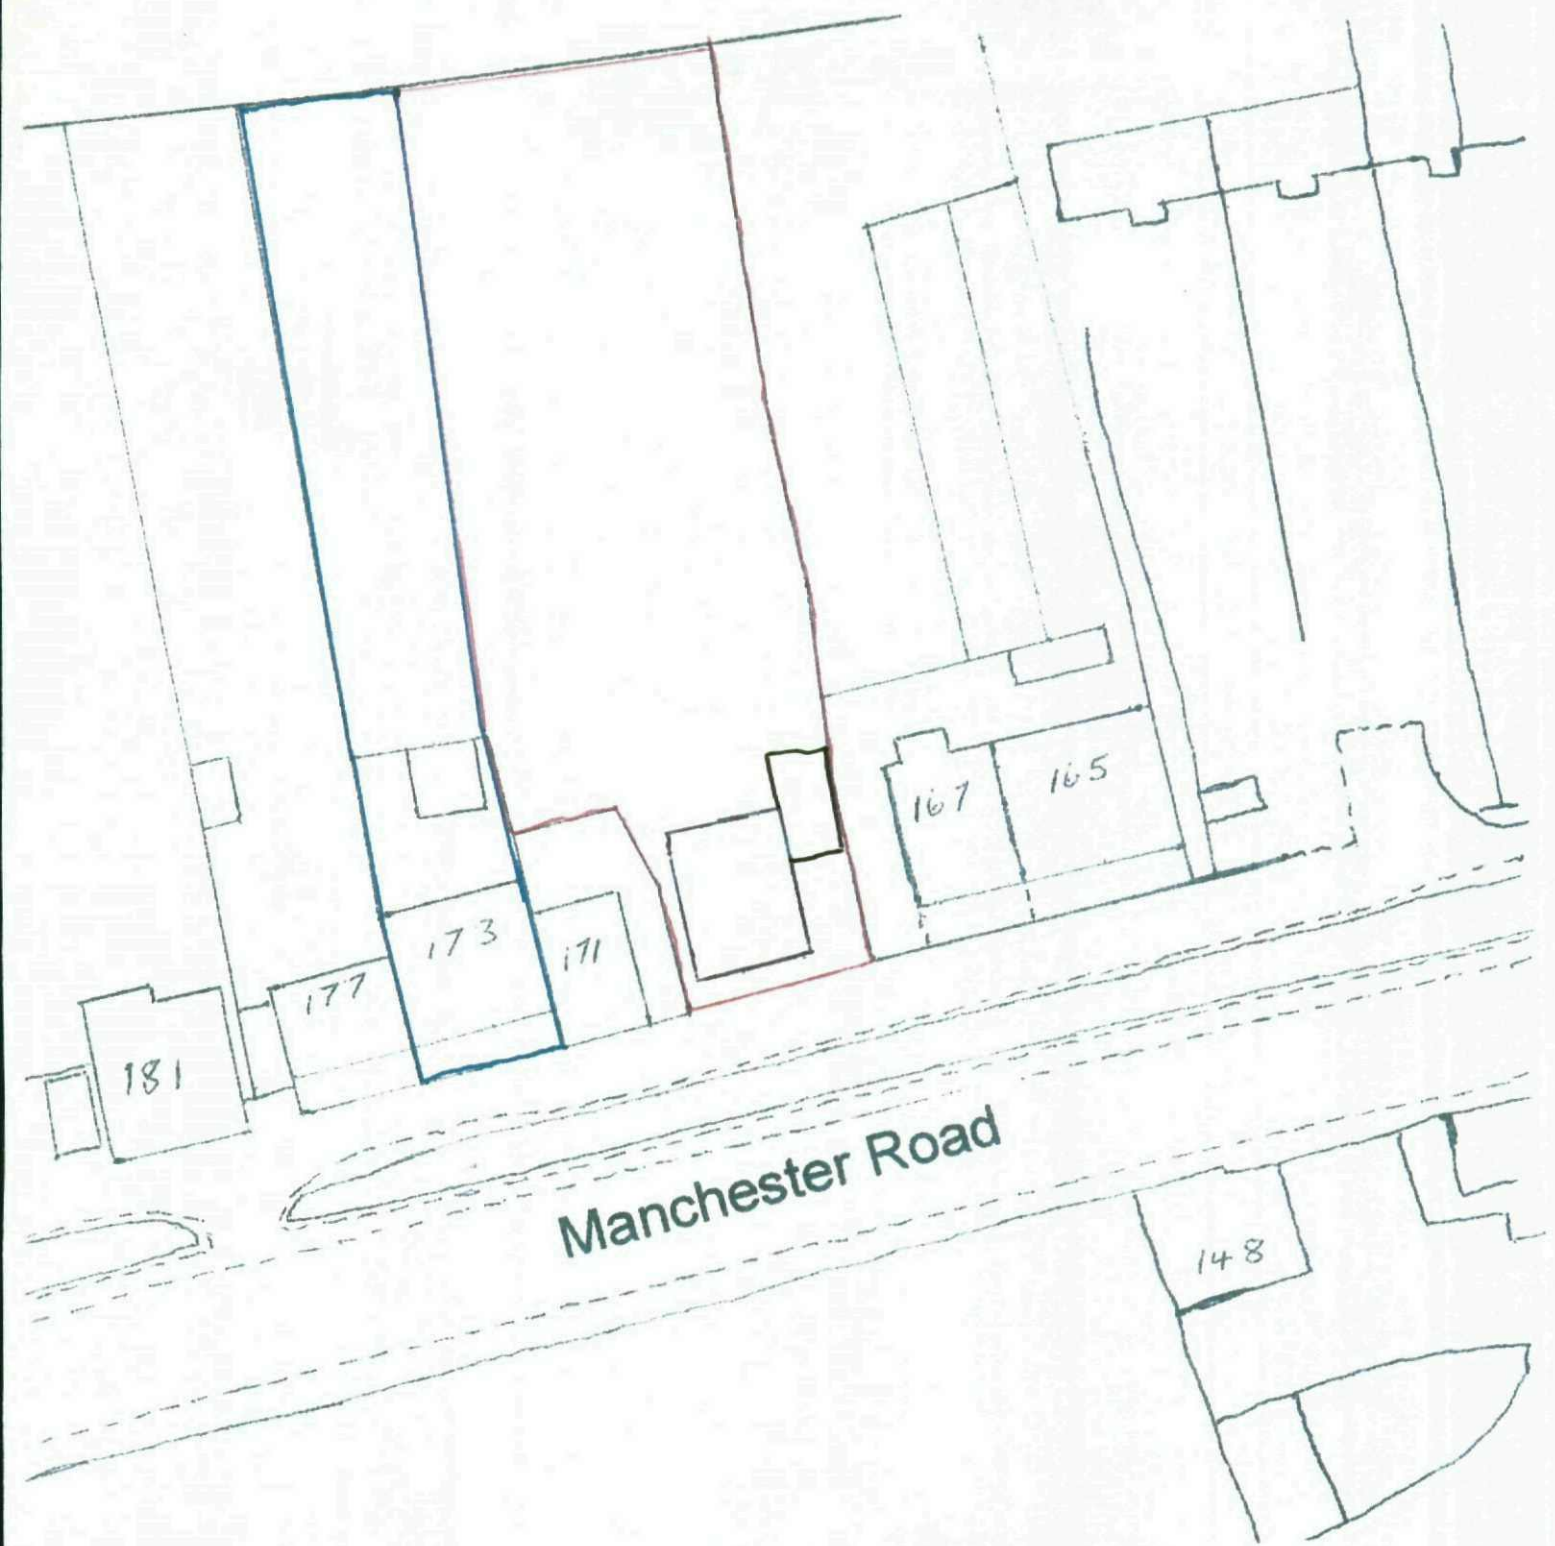

Proposed Site Plan

1 : 500

Site Between 167 & 171 Manchester Road
Thurlstone
Penistone