


SCALE: 1" = 5000.

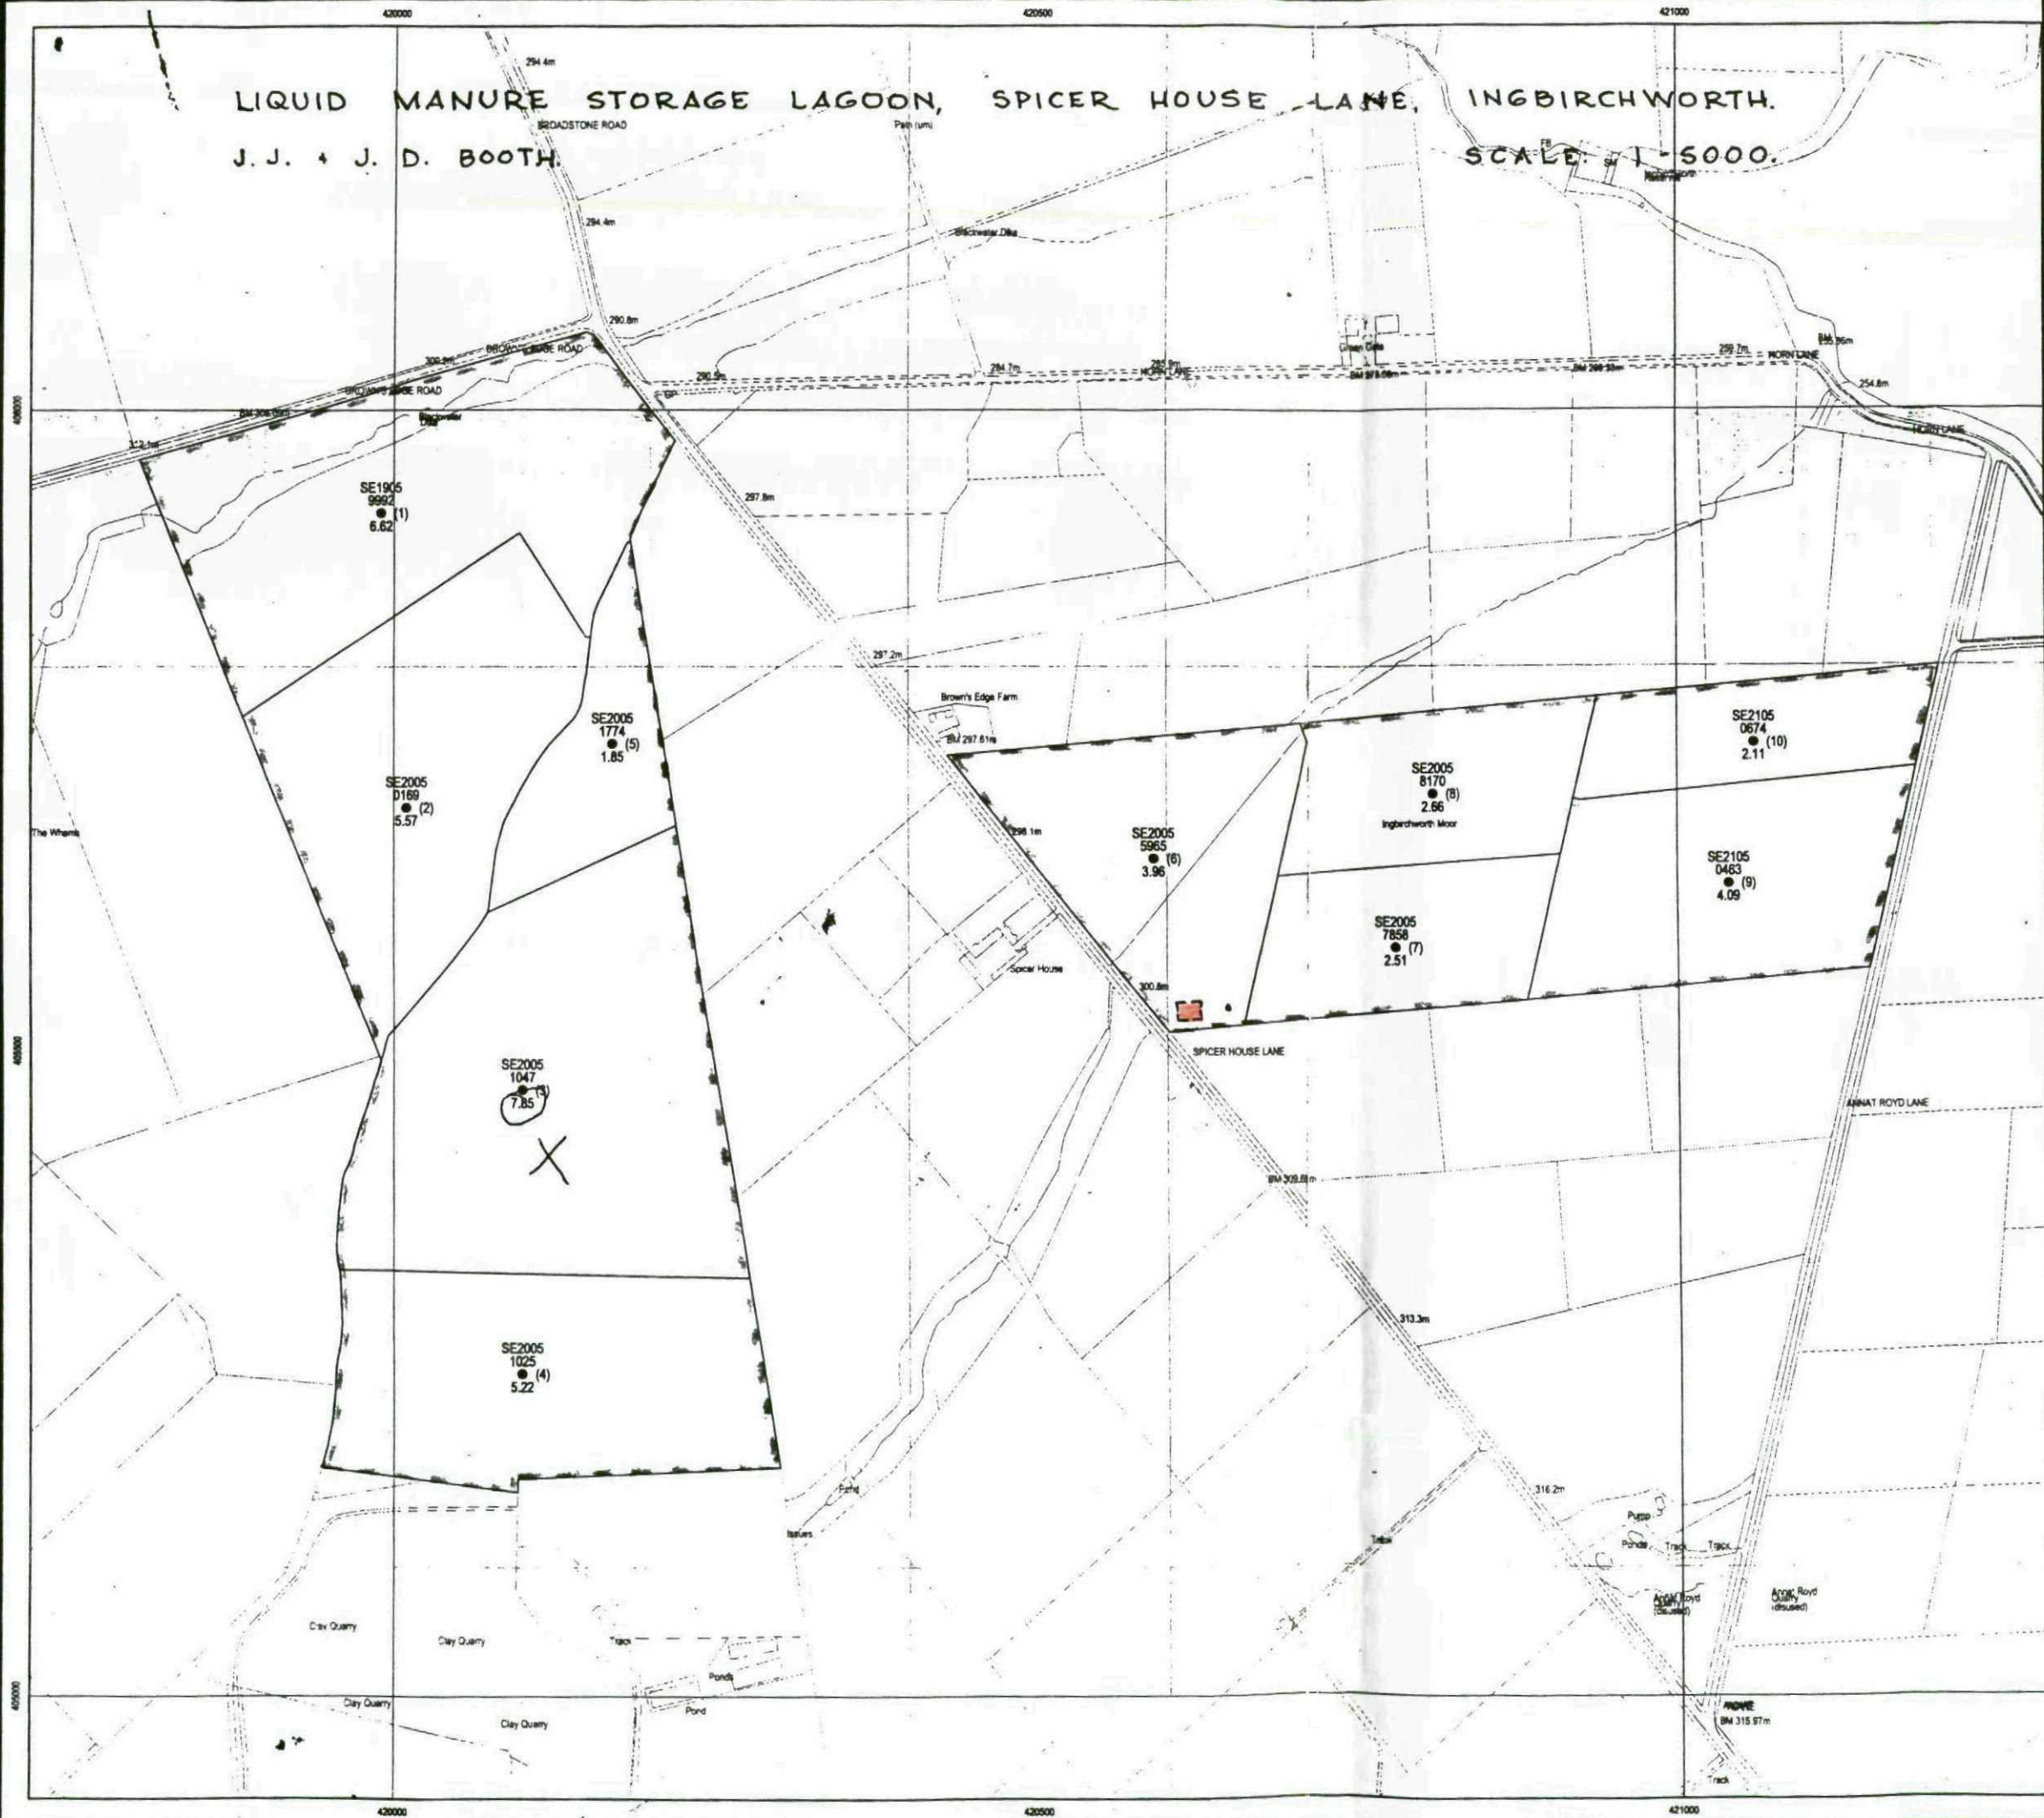

FOR J. J. & J. D. BOOTH



Excavated soil to be used to bank around slurry store, graded down and seeded with pasture mixture grass seed.

