


Produced on A3 paper



Aspect 2



Telephone: 0800 093 3015

Drawing title: **Proposed Plan and Elevations**

Contract No. :	900/12697
----------------	-----------

Page 4

Proposed: **PVCu Replica Roof Extension**
At: 16 WAYLAND AVENUE
WORSBROUGH, BARNSELY
SOUTH YORKSHIRE
S70 5HY

Drawers initials: WS

Scale :	1:100
---------	-------

Date:	06/07/23
-------	----------

Revisions (Starting from bottom)

A	23/11/23	Unit roof design changed	WS
Rev.	Date	Description	Initial

Customer Approval

Signed.....

Dated.....