




This drawing was prepared for Interserve Construction Ltd and shall not be used for any other purpose than making a planning application to Barnsley Metropolitan Borough Council.

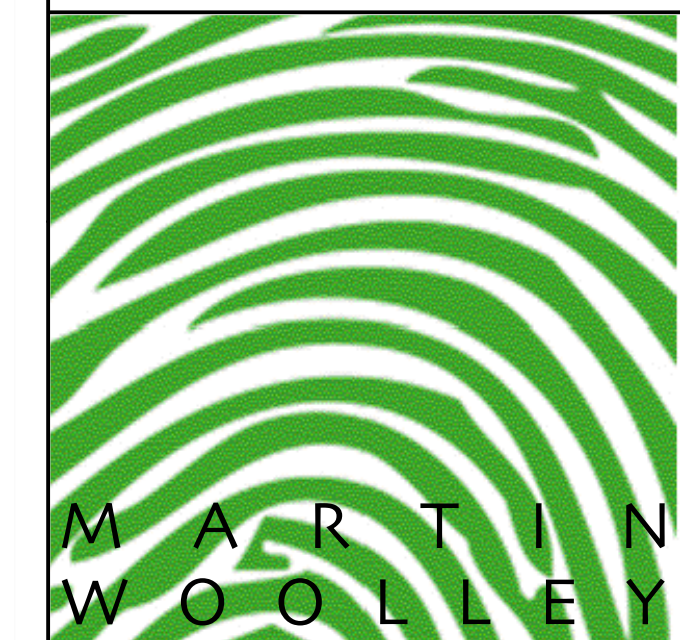

MARTIN
WOOLLEY
LANDSCAPE
ARCHITECTS

The Assembly Rooms, 29 Market Place, Bedale, North Yorkshire, DL6 1ED
T: 01677 426616 F: 01677 426226 E: admin@mwla.net

CLIENT Hoyland Estates	
PROJECT Earlswood Autistic Hospital	
TITLE Ornamental Shrub Planting - Key Plan	
DATE Jun 2016	SCALE 1:500 @ A1
DRAWN MW	CHECKED
DRAWING NUMBER L2.390.2	REVISION