


Drawing No.	Rev No.
MPM002 -002	

DO NOT SCALE: Contractor to check all dimensions and report any omissions or errors

NOTES

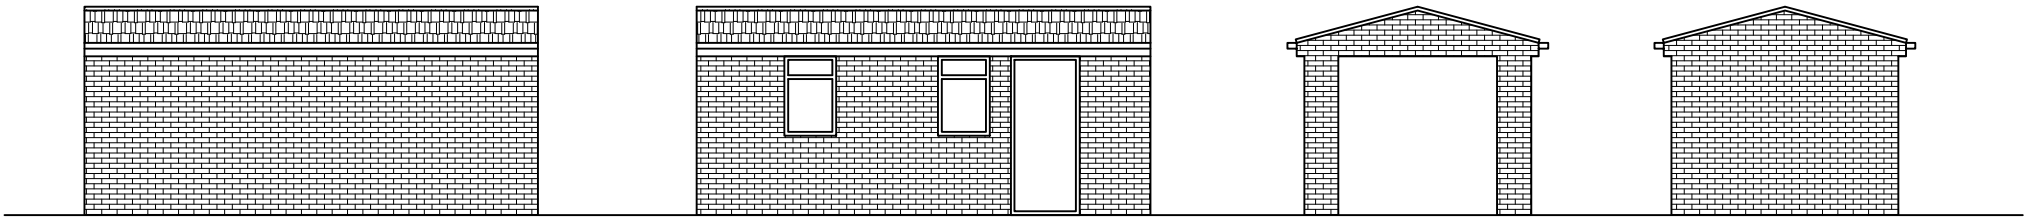


PROPOSED SITE ELEVATION
SCALE 1:100 AT A3

PROPOSED SITE ELEVATION
SCALE 1:100 AT A3

PROPOSED FRONT
SCALE 1:100 AT A3

PROPOSED REAR
SCALE 1:100 AT A3

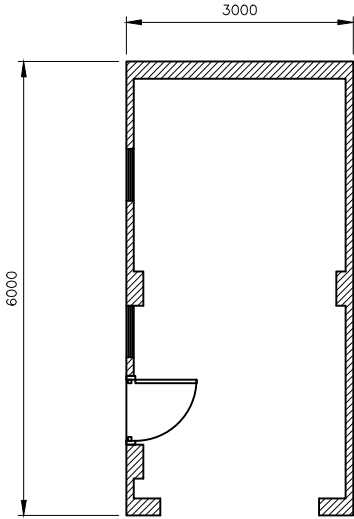

PROPOSED PLAN
SCALE 1:100 AT A3

Rev	Description	By	Chk	App	Date
-----	-------------	----	-----	-----	------

JRB DESIGNS Ltd
1 Saville Road
Cudworth
Barnsley
S72 8LT
Tel: 01226 383542
Fax: 01226 380078
Mob: 07970 541192
Email: john@jrbdesigns.co.uk

This drawing is copyright. © jrbdesigns Ltd.

Client
MR. P B McDONAGH

Drawing Title
PROPOSED GARAGE

Address
**THE STABLES WILLOWBANK
WILTHORPE
BARNSELEY
S71 1PF**

Project Title:
NEW DETACHED GARAGE

Purpose of Issue:
PLANNING

Drawing Status
FIRST ISSUE

Scale at A3 AS SHOWN	Drawn By JRB	Date 20/05/2022
Checked By	Date 20/05/2022	Approved By Date 20/05/2022
Project No. MPM002	Drawing No. 002	Revision -

APPROVAL ☒ INFORMATION ☐ TENDER ☐ CONTRACT ☐ CONSTRUCTION ☐