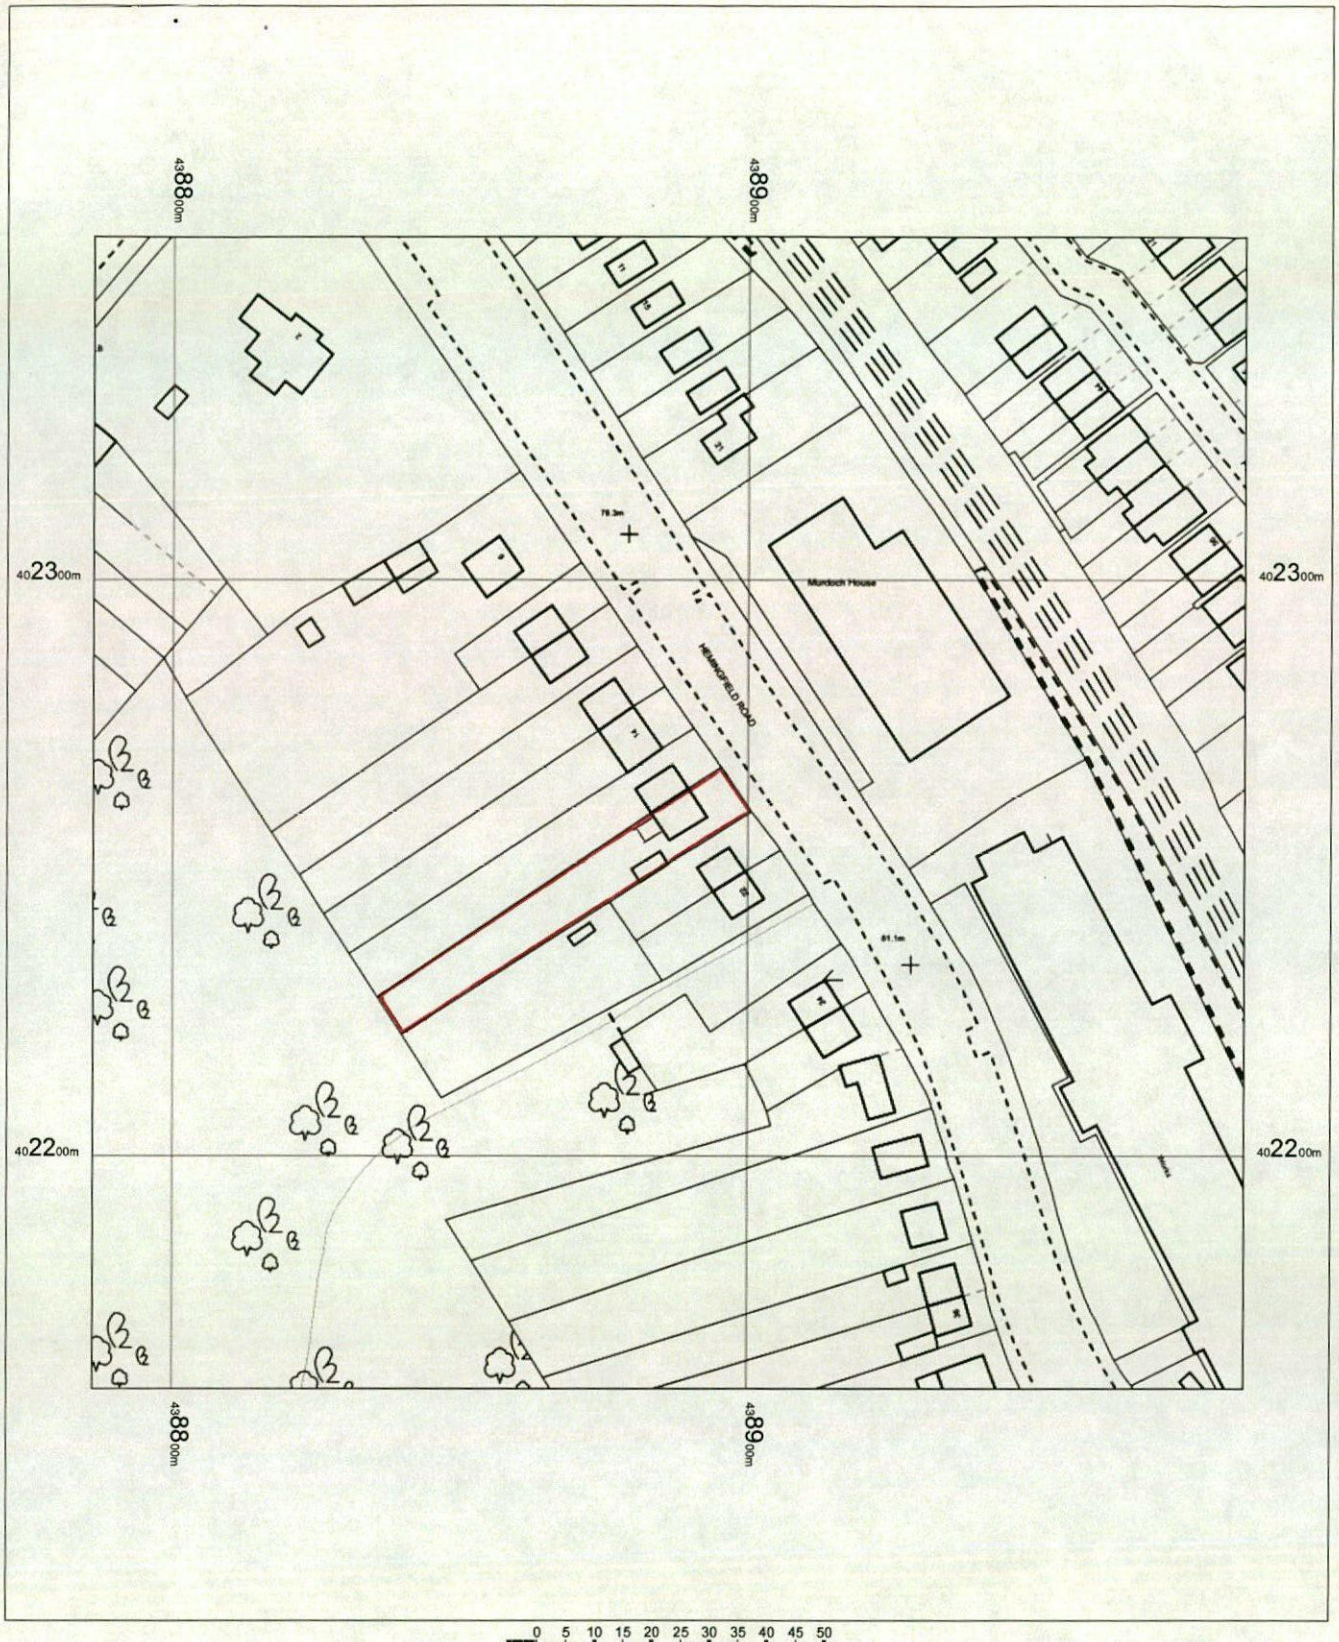


18 HEMINGFIELD ROAD
WOMBWELL
BARNSLEY
S73 0LX

OS MasterMap 1250/2500/10000 scale
10 February 2014, ID: BW1-00295680
www.blackwellmapping.co.uk


1:1250 scale print at A4, Centre: 438886 E, 402260 N

©Crown Copyright Ordnance Survey. Licence no. 100041040

N


Mapping sourced from Ordnance Survey

BLACKWELL'S
www.blackwellmapping.co.uk
TEL: 0114 268 7658
maps.sheffield@blackwell.co.uk

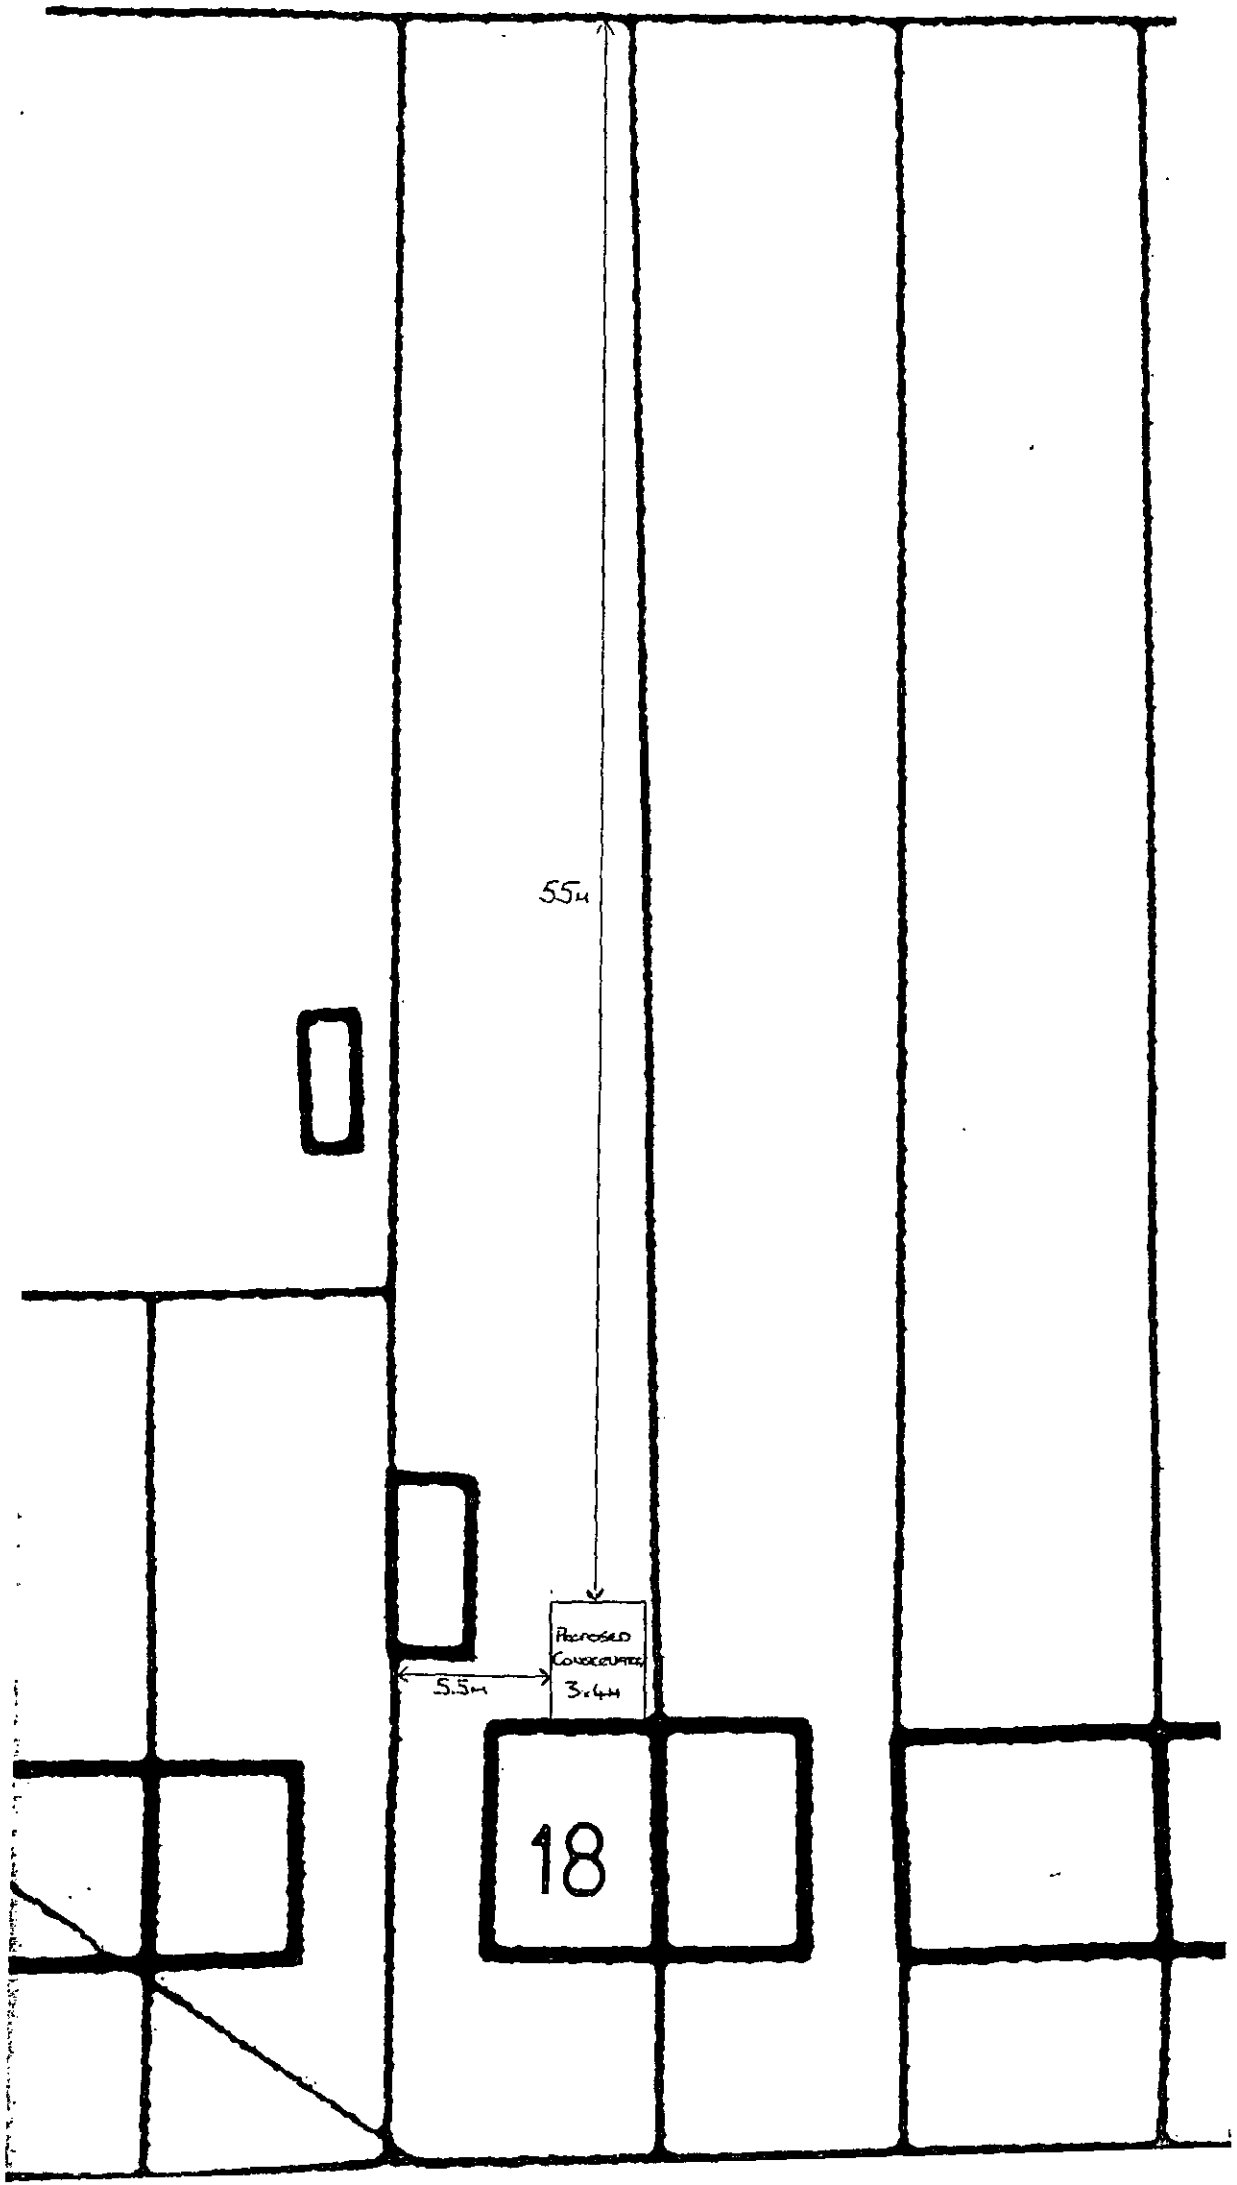
55M
PROPOSED CONSERVATORY 3.4M
5.5M
18


Back Elevation

Scale - 1:100

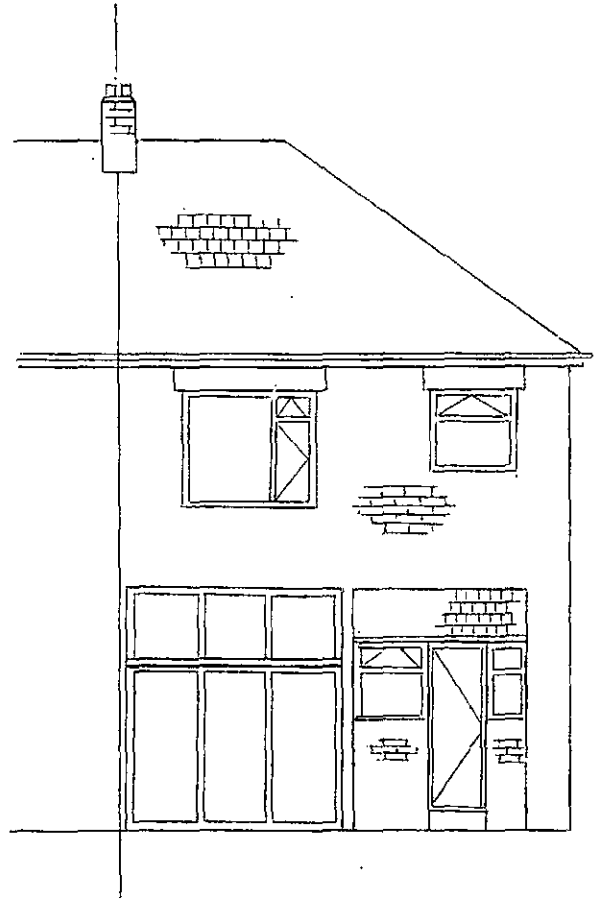


PROPOSED BACK ELEVATION

SCALE - 1:100

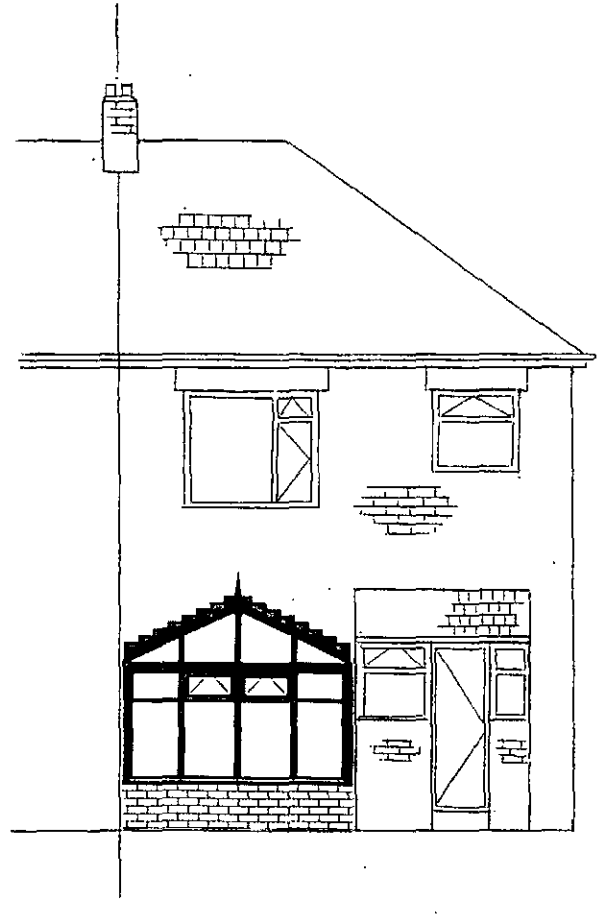


LEFT SIDE ELEVATION

SCALE - 1:100

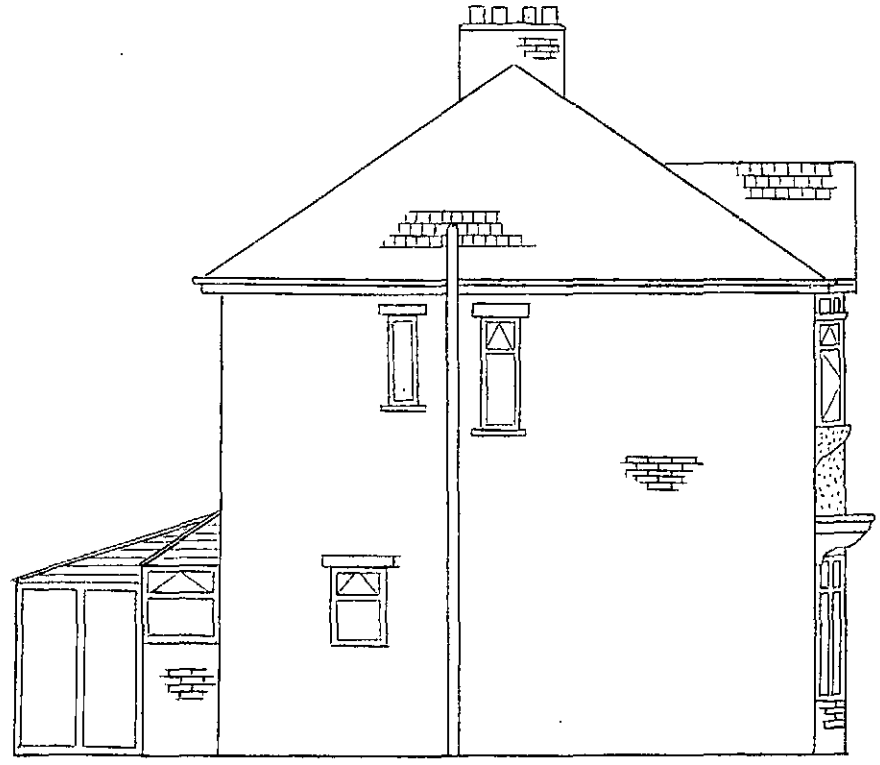


PROPOSED LEFT SIDE ELEVATION

SCALE - 1:100

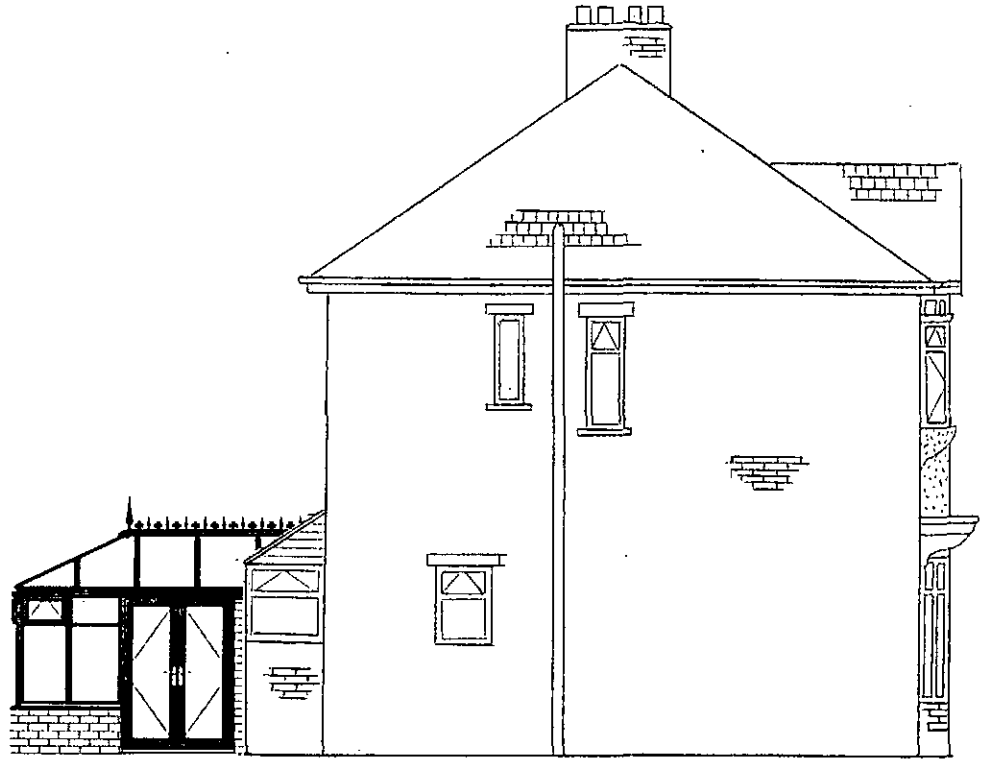

RIGHT ELEVATION

SCALE - 1:100

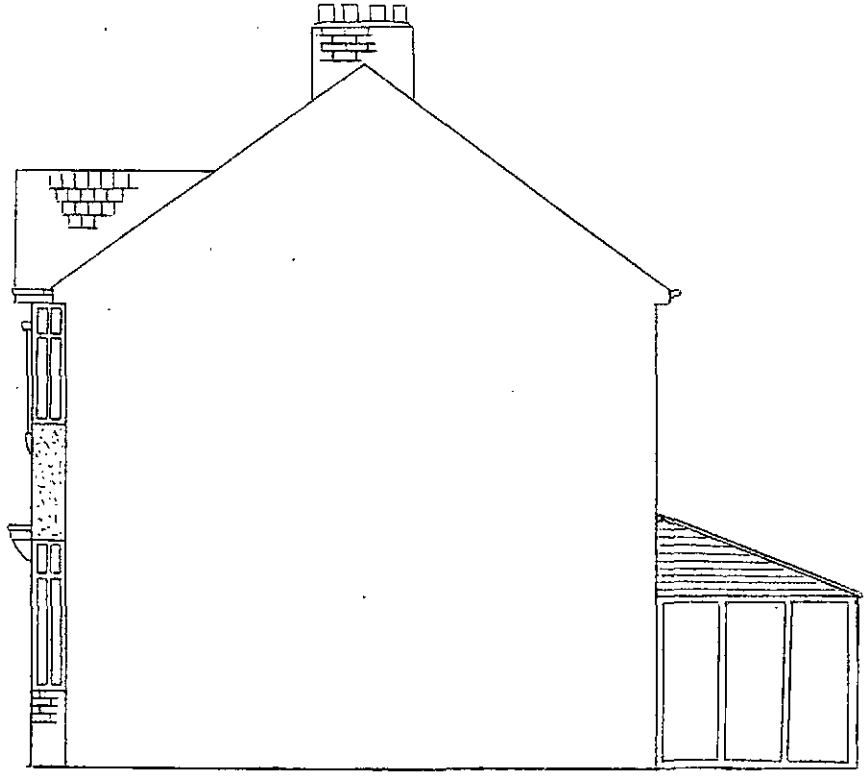

PROPOSED RIGHT ELEVATION

SCALE - 1:100

