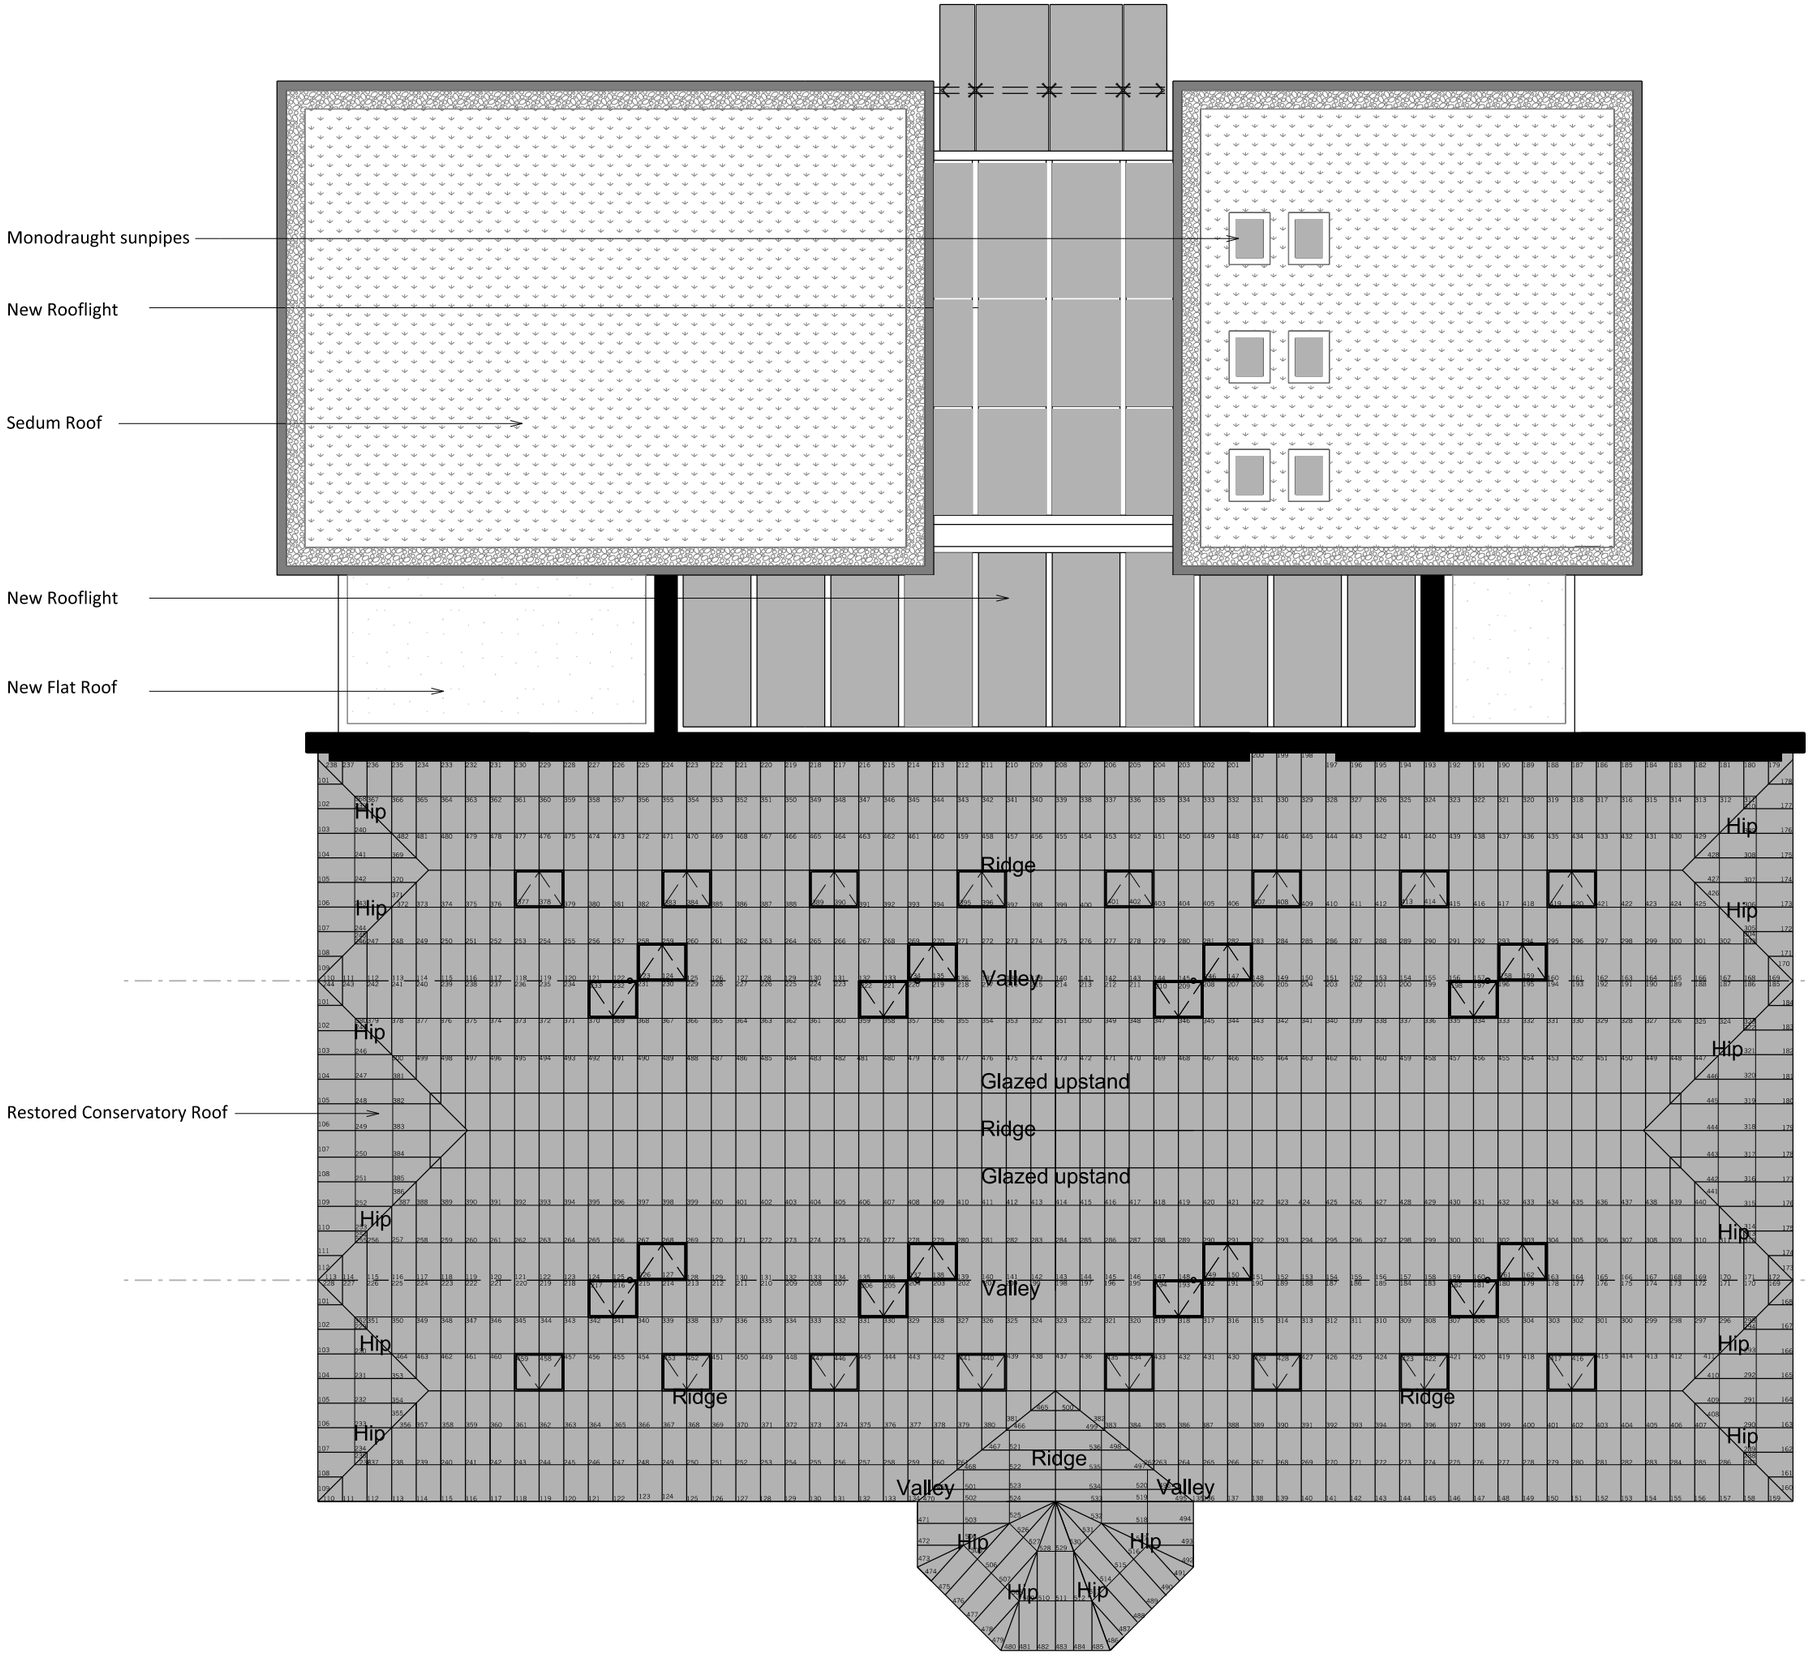


Do not scale from drawing
Dimensions are to be checked on site
If in doubt please ask

New Build Extension

Main Roof: Mono pitch Sedum green roof on a 'Sarnafil' single ply membrane; rigid insulation board; and ply diaphragm deck. Edge detail to have a pebble margin and terne coated stainless steel facia to ply backboard. Gutter to be formed with 'Sarnafil' within the pebble margin and 150mm upstand to eaves. Rain Chains to form rainwater pipes at either side of entrance discharged from overflow spitters formed in terne coated stainless steel to each end. Store room roofs to be a flat 'Sarnafil' as noted above as main green roof with pebble over-coating throughout.
Central glazed element to be modern aluminium patent glazing with polyester powder coated finish to match colour of conservatory roof glazing. Glazing to be double-glazed safety glass.

Potting Shed Roof: Modern aluminium patent glazing with polyester powder coated finish to match colour of conservatory roof glazing. All glazing to be double glazed safety glass.

RevC Monodraught sunpipes added	HR	19.11.10
RevB Stage D Issue	GP	12.11.10
RevA Plan updated	GP	08.09.10

Wentworth Castle
Conservatory

PROPOSED
Roof Plan

_

STAGE D

Drwg. No: **7090 (04)012** Rev: **C**

Date : July 2010 Scale: 1:100 @A3 Checked by : _

buttress fuller alsop williams - architects

31-33 Princess Street, Manchester, M2 4BF - telephone + 44 (0)161 236 3303
fax + 44(0)161 236 3603 - web site:www.bfaw.co.uk - email:contact@bfaw.co.uk
Buttress Fuller Alsop Williams Ltd is Registered in England and Wales: 5363573