
Civic Post Pt 1

[redacted]

DESIGN PLAN

① ACCESS TO THE PROPOSED BUILDING WILL BE FROM NORTH SIDE ONLY, BY TRACTORS

② BUILDING WILL BE USED FOR CROP STORAGE, (STRAW)

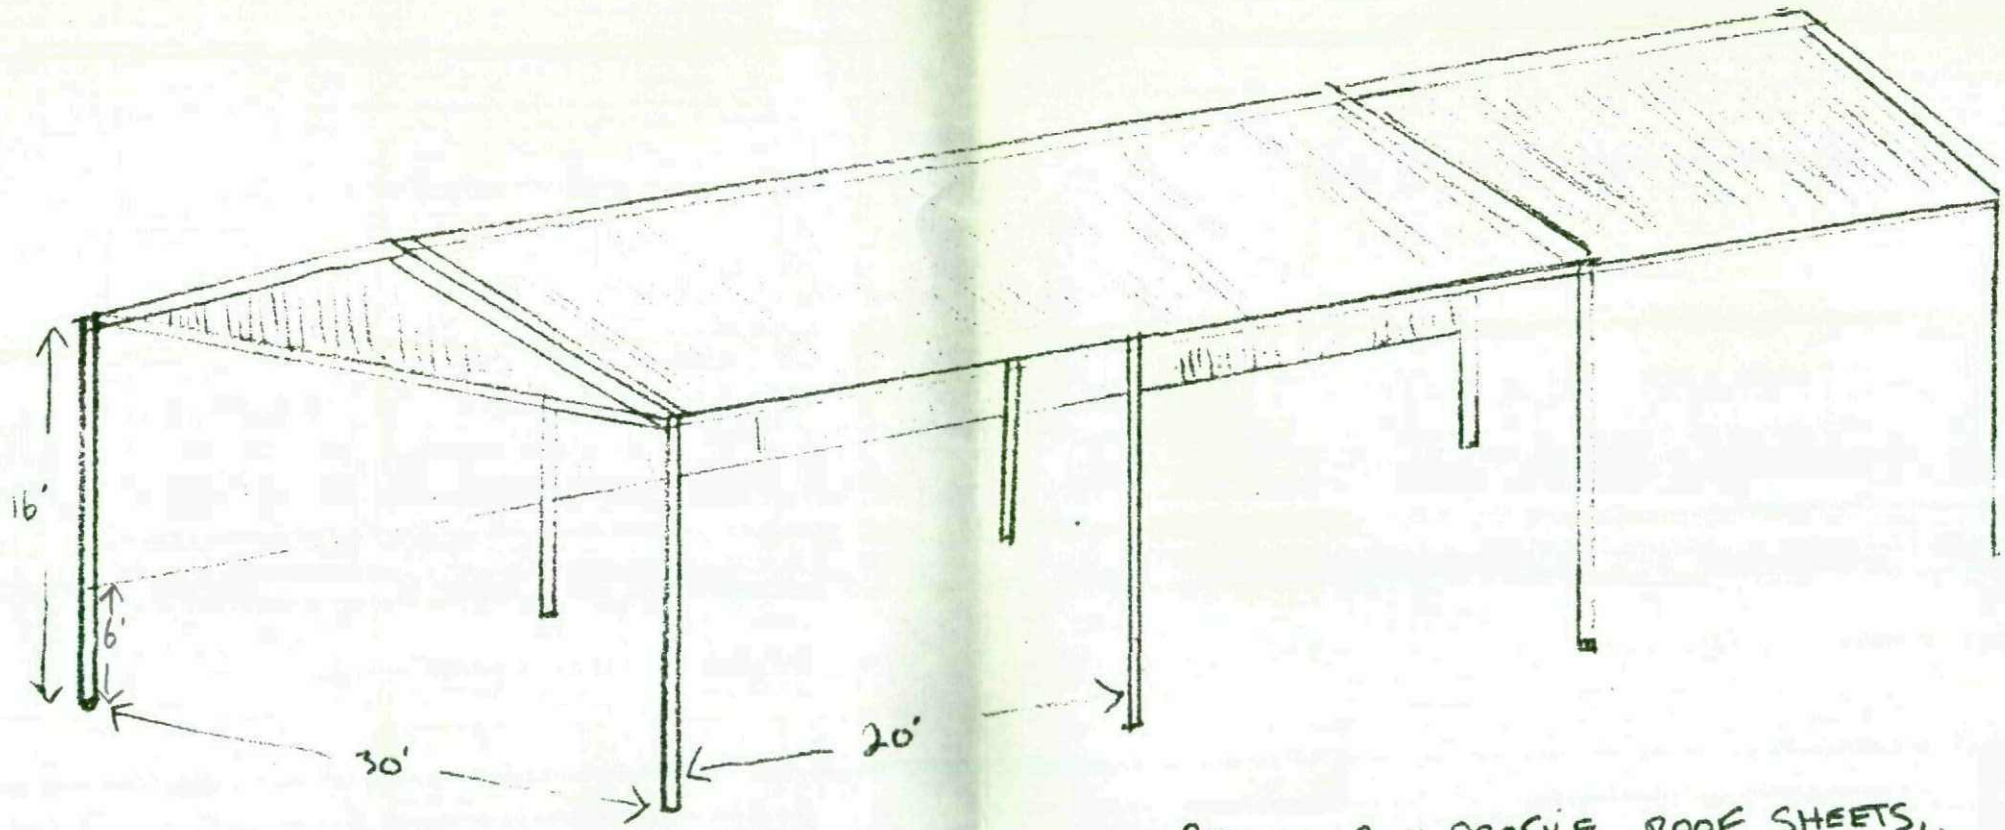


STEEL PORTAL FRAME,

3 x 20' BAYS x 30' WIDE x 16' TO EUES,

GREEN BOX PROFILE ROOF SHEETS, (STEEL)

GREEN BOX PROFILE SIDE CLAD SHEETS TO SOUTH SIDE ONLY,

SITE PLAN

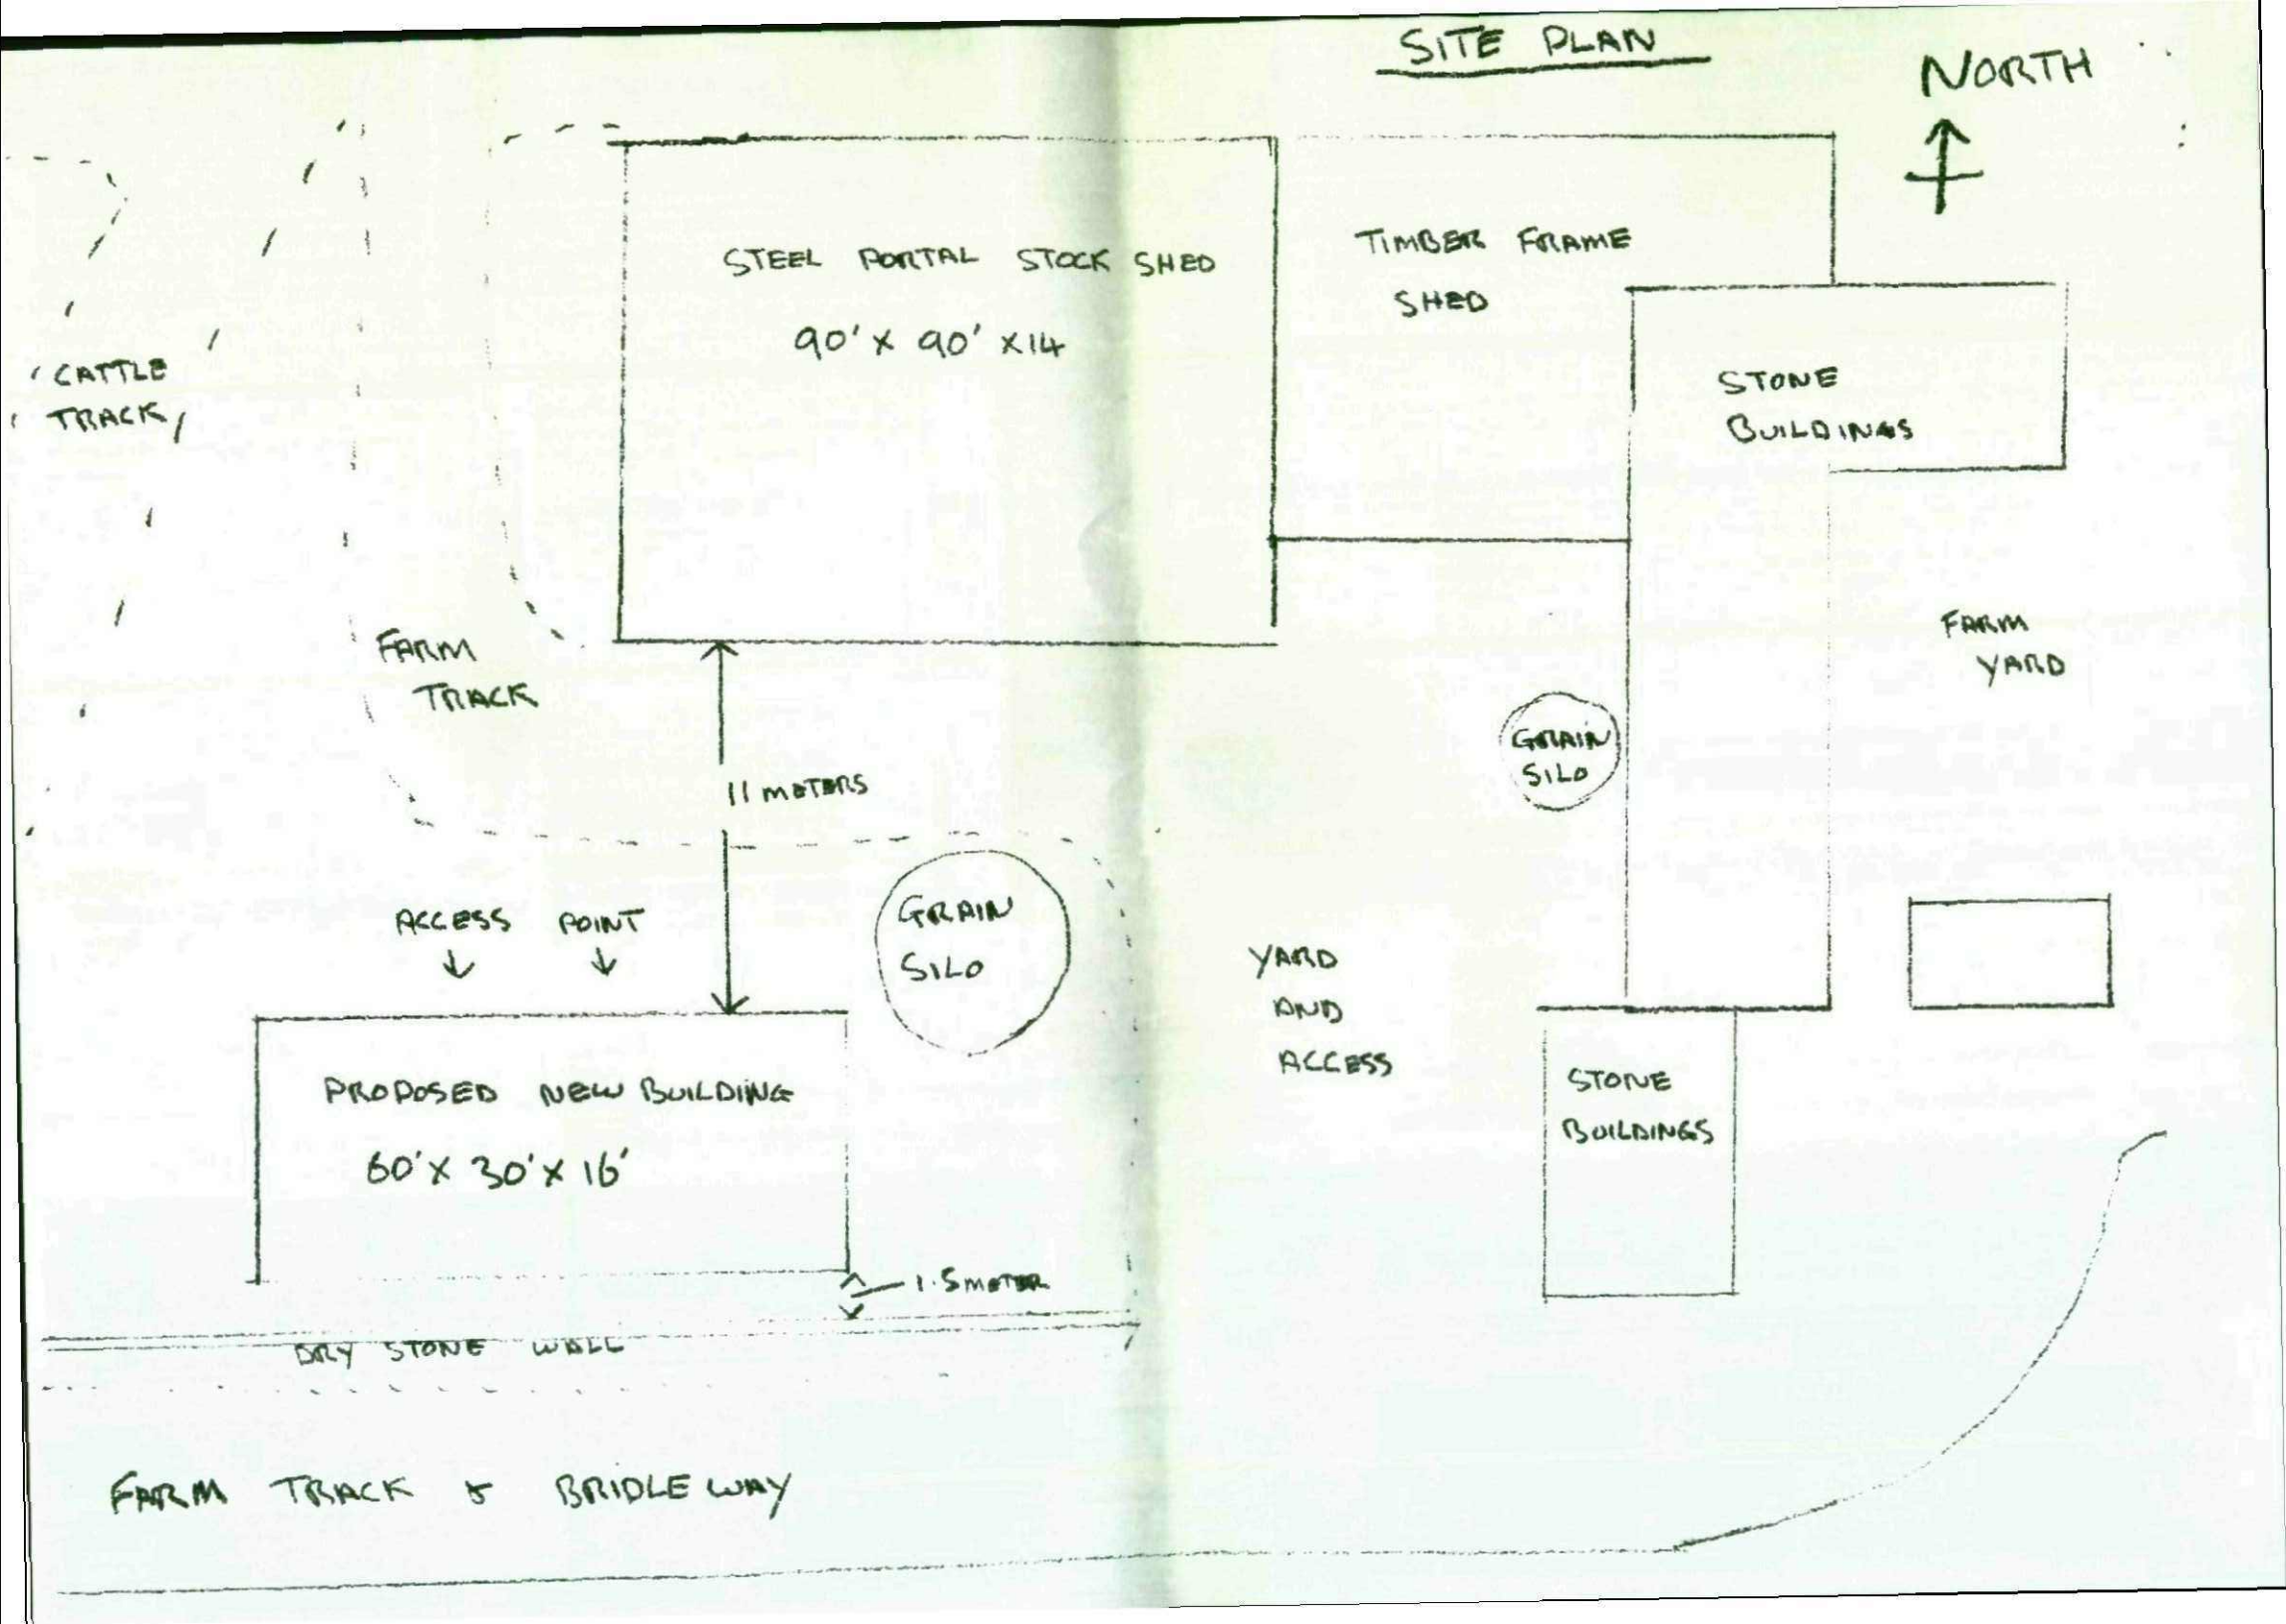
NORTH
STEEL PORTAL STOCK SHED
90' x 90' x 14
TIMBER FRAME SHED
STONE BUILDINGS
CATTLE TRACK
FARM TRACK
FARM YARD
GRAIN SILO
11 METERS
ACCESS POINT
GRAIN SILO
YARD AND ACCESS
PROPOSED NEW BUILDING
60' x 30' x 16'
STONE BUILDINGS
1.5METER
DRY STONE WALL
FARM TRACK & BRIDLE WAY