

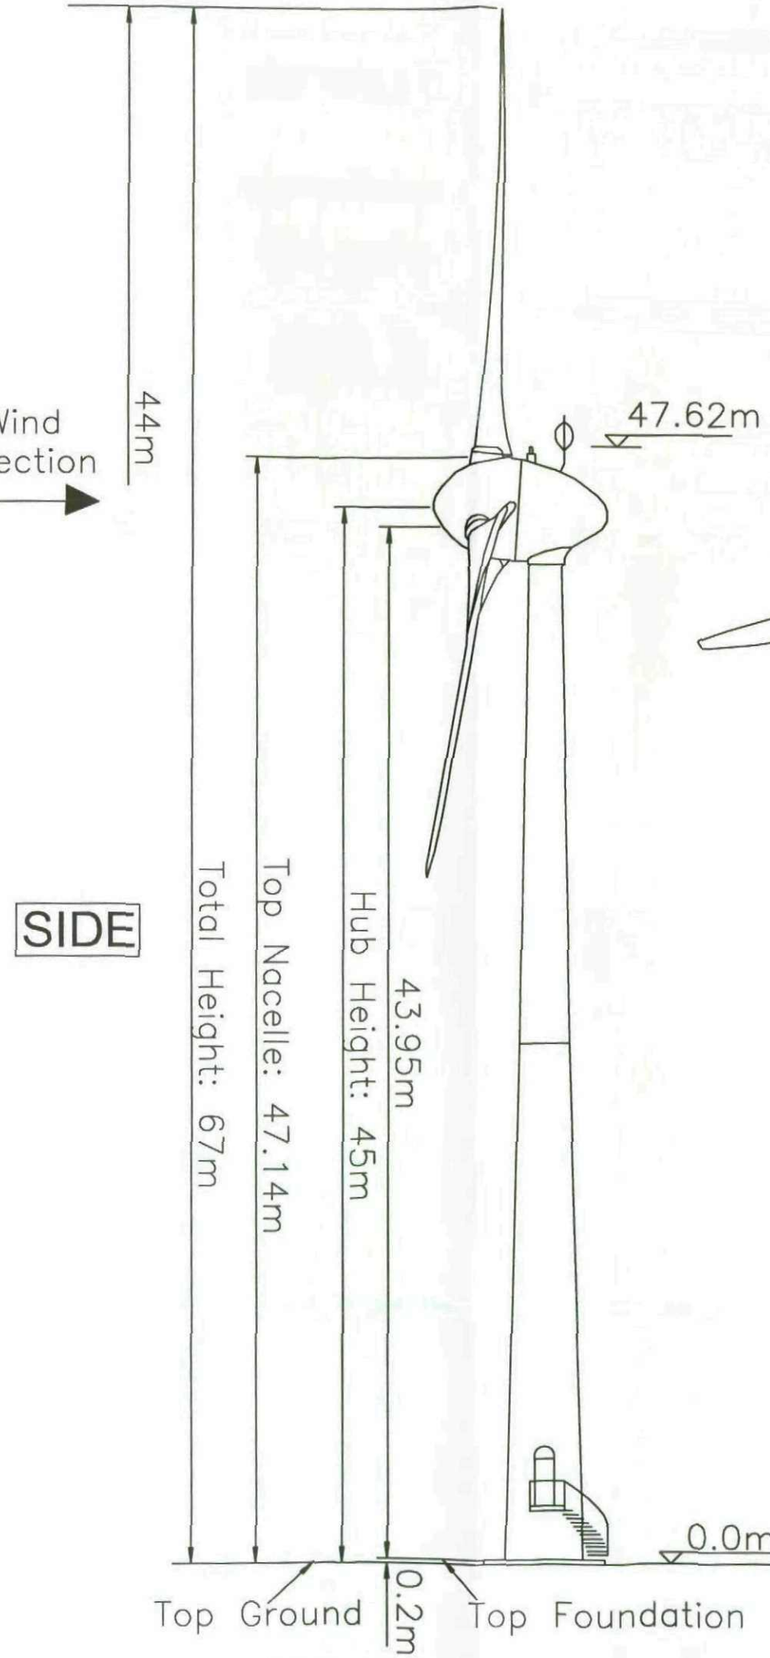


SIDE

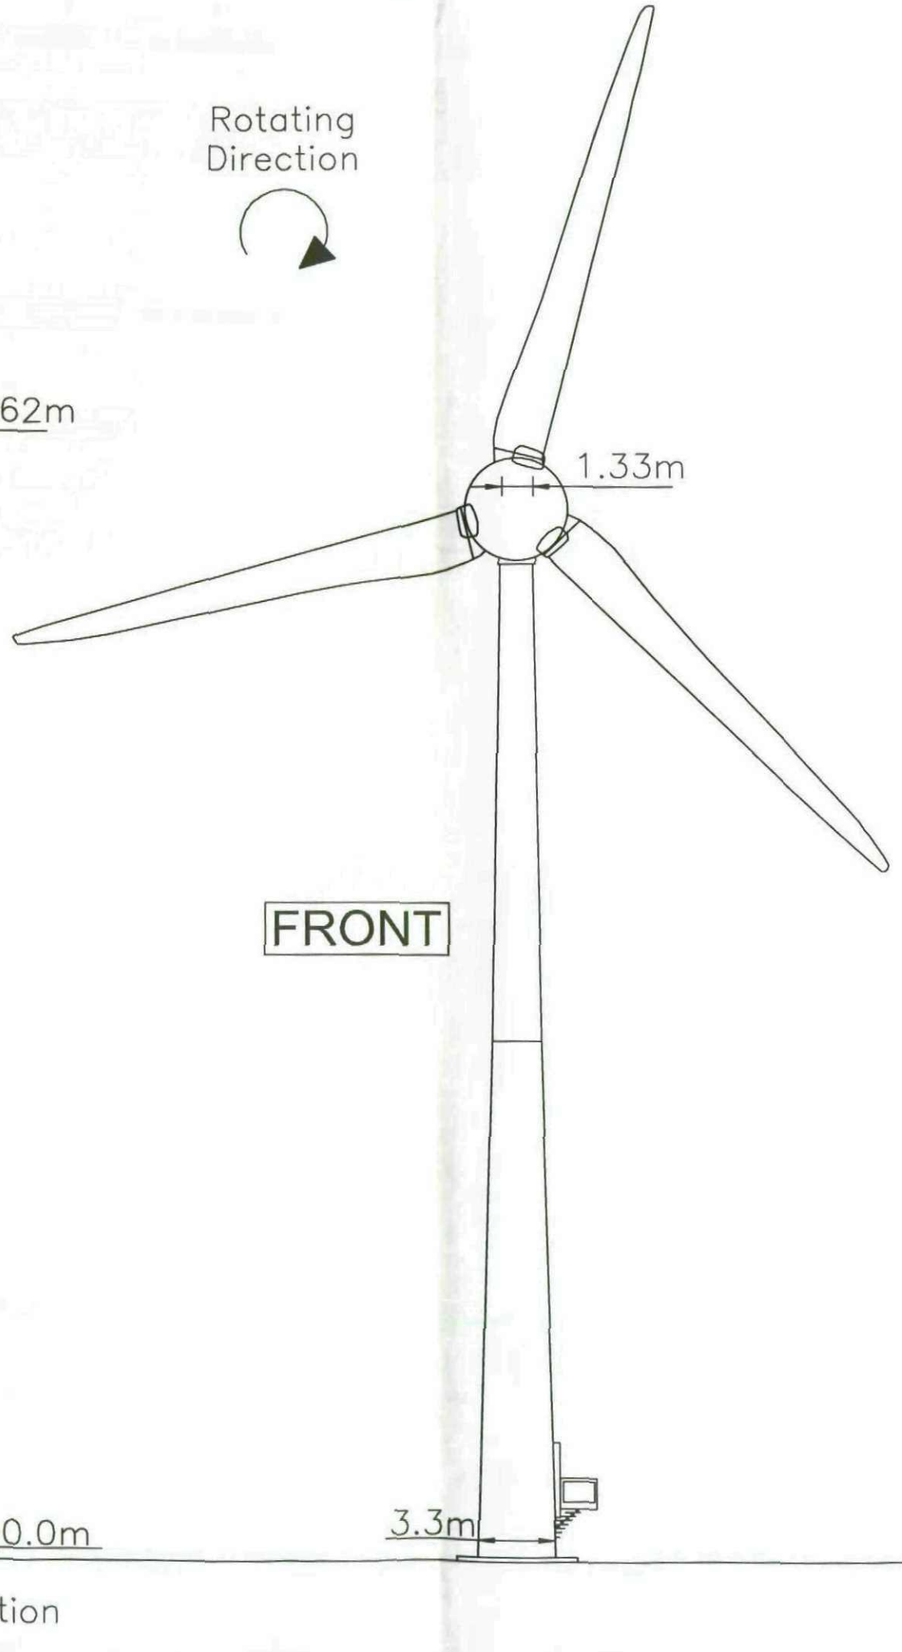

FRONT

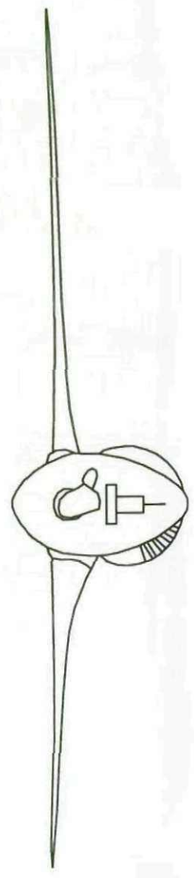

TOP

NOTE

- This drawing relates to an Enercon E-44 turbine specification.

Empirica Investments

enzygo environmental consultants

STEP Business Centre, Wortley Rd, Sheffield, S36 2UH

CLIENT: Empirica Investments

SCALE: 1:250@A3

PROJECT REF: SHF.309.001.D.049

DRAWN: JM


CHECKED: MT

DATE: Jan 2012

PROJECT: Ringstone

TITLE: Turbine Elevation Plan

FIGURE NO: 5

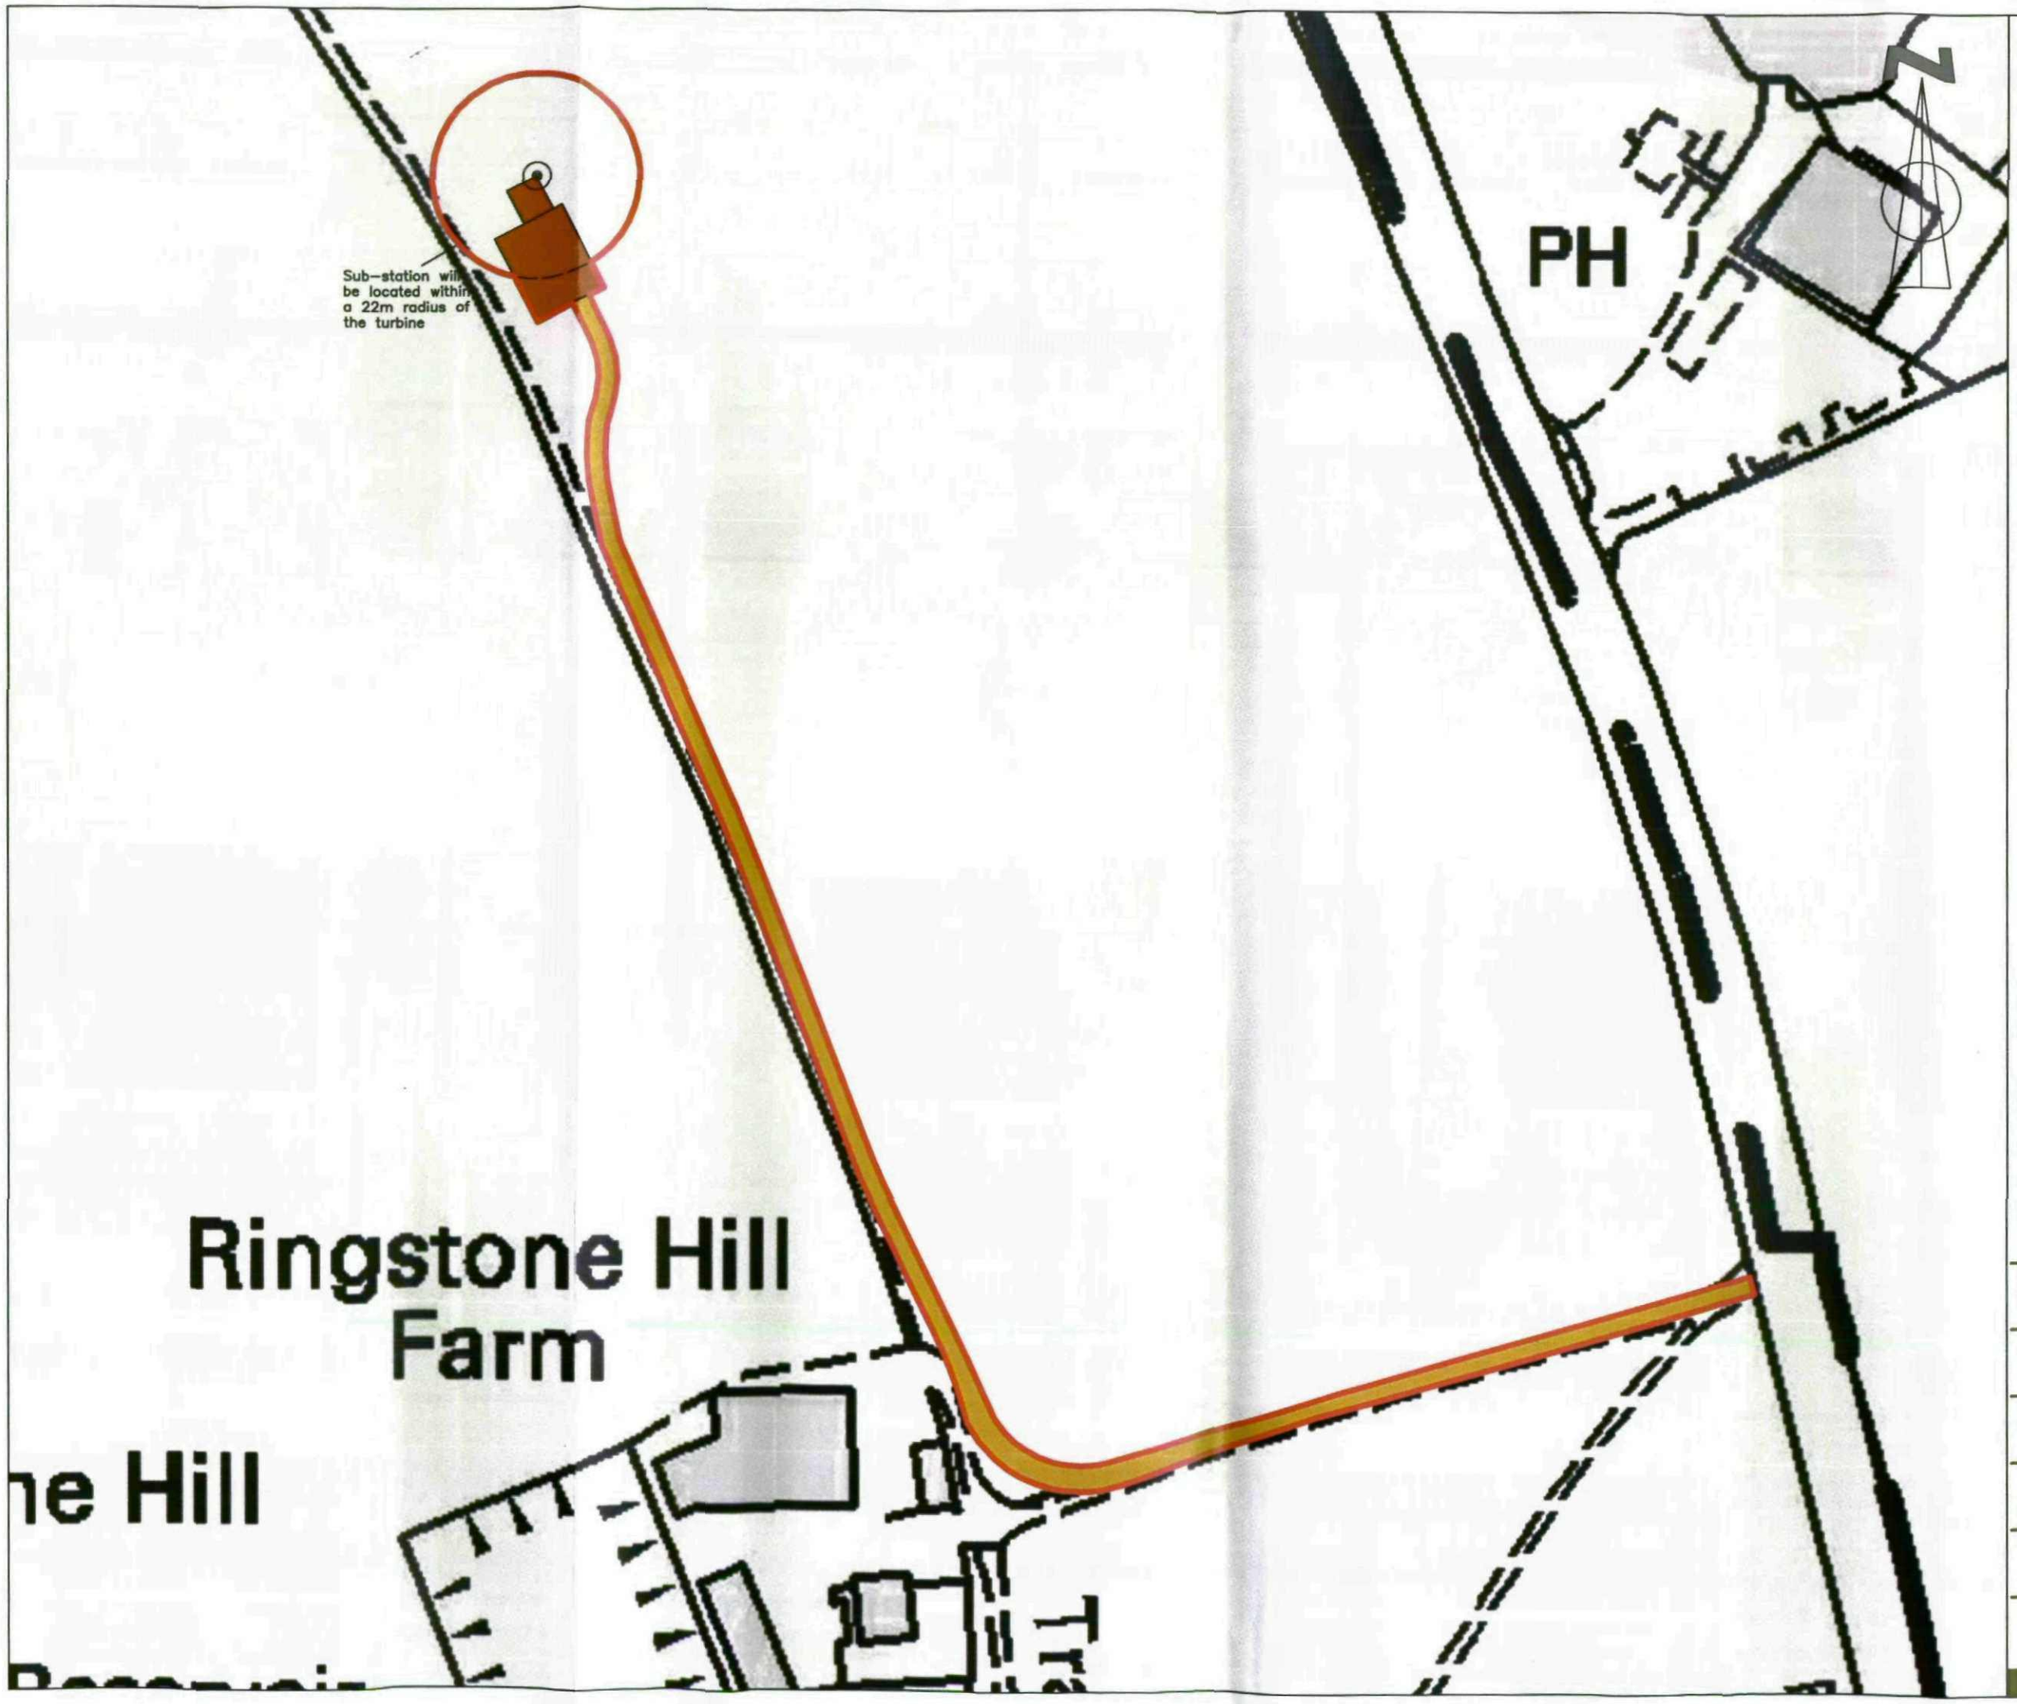

KEY

- Site Boundary
- Turbine Position
- Existing Access Track
- Proposed Access Track/ Turning Point
- Crane Pad

NOTES

- The infrastructure shown relates to Enercon specification details;
- The access road is minimum 4m width and 5.5m width on curved bends;
- There should be a minimum clearance width of 3.5m and a clearance height of 3.5m;
- The crane pad is shown as 20m x 16m, however this is subject to change depending on specific turbine selection;
- The curved bend radius is 24m;
- The sub-station will be located within a 22m radius of the turbine; and
- The proposed turbine location is 442551,410378 or SE4255110378.

Empirica Investments

enzygo environmental consultants

STEP Business Centre, Wortley Rd, Sheffield, S36 2UH

CLIENT:	Empirica Investments
SCALE:	1:1,250@A3
PROJECT REF:	SHF.309.001.D.012
DRAWN:	JM
CHECKED:	PT
DATE:	Jan 2012
PROJECT:	Ringstone
TITLE:	Site Layout Plan
FIGURE NO:	4



KEY

Site Boundary


Proposed Turbine Location:
442551,410378 or SE4255110378

Empirica Investments

enzygo environmental consultants

STEP Business Centre, Wortley Rd, Sheffield, S36 2UH

CLIENT:	Empirica Investments
SCALE:	1:25,000@A3
PROJECT NO:	SHF.309.001.D.009
DRAWN:	JM
CHECKED:	PT
DATE:	Jan 2012
PROJECT:	Ringstone
TITLE:	Site Location Plan
FIGURE REF:	1

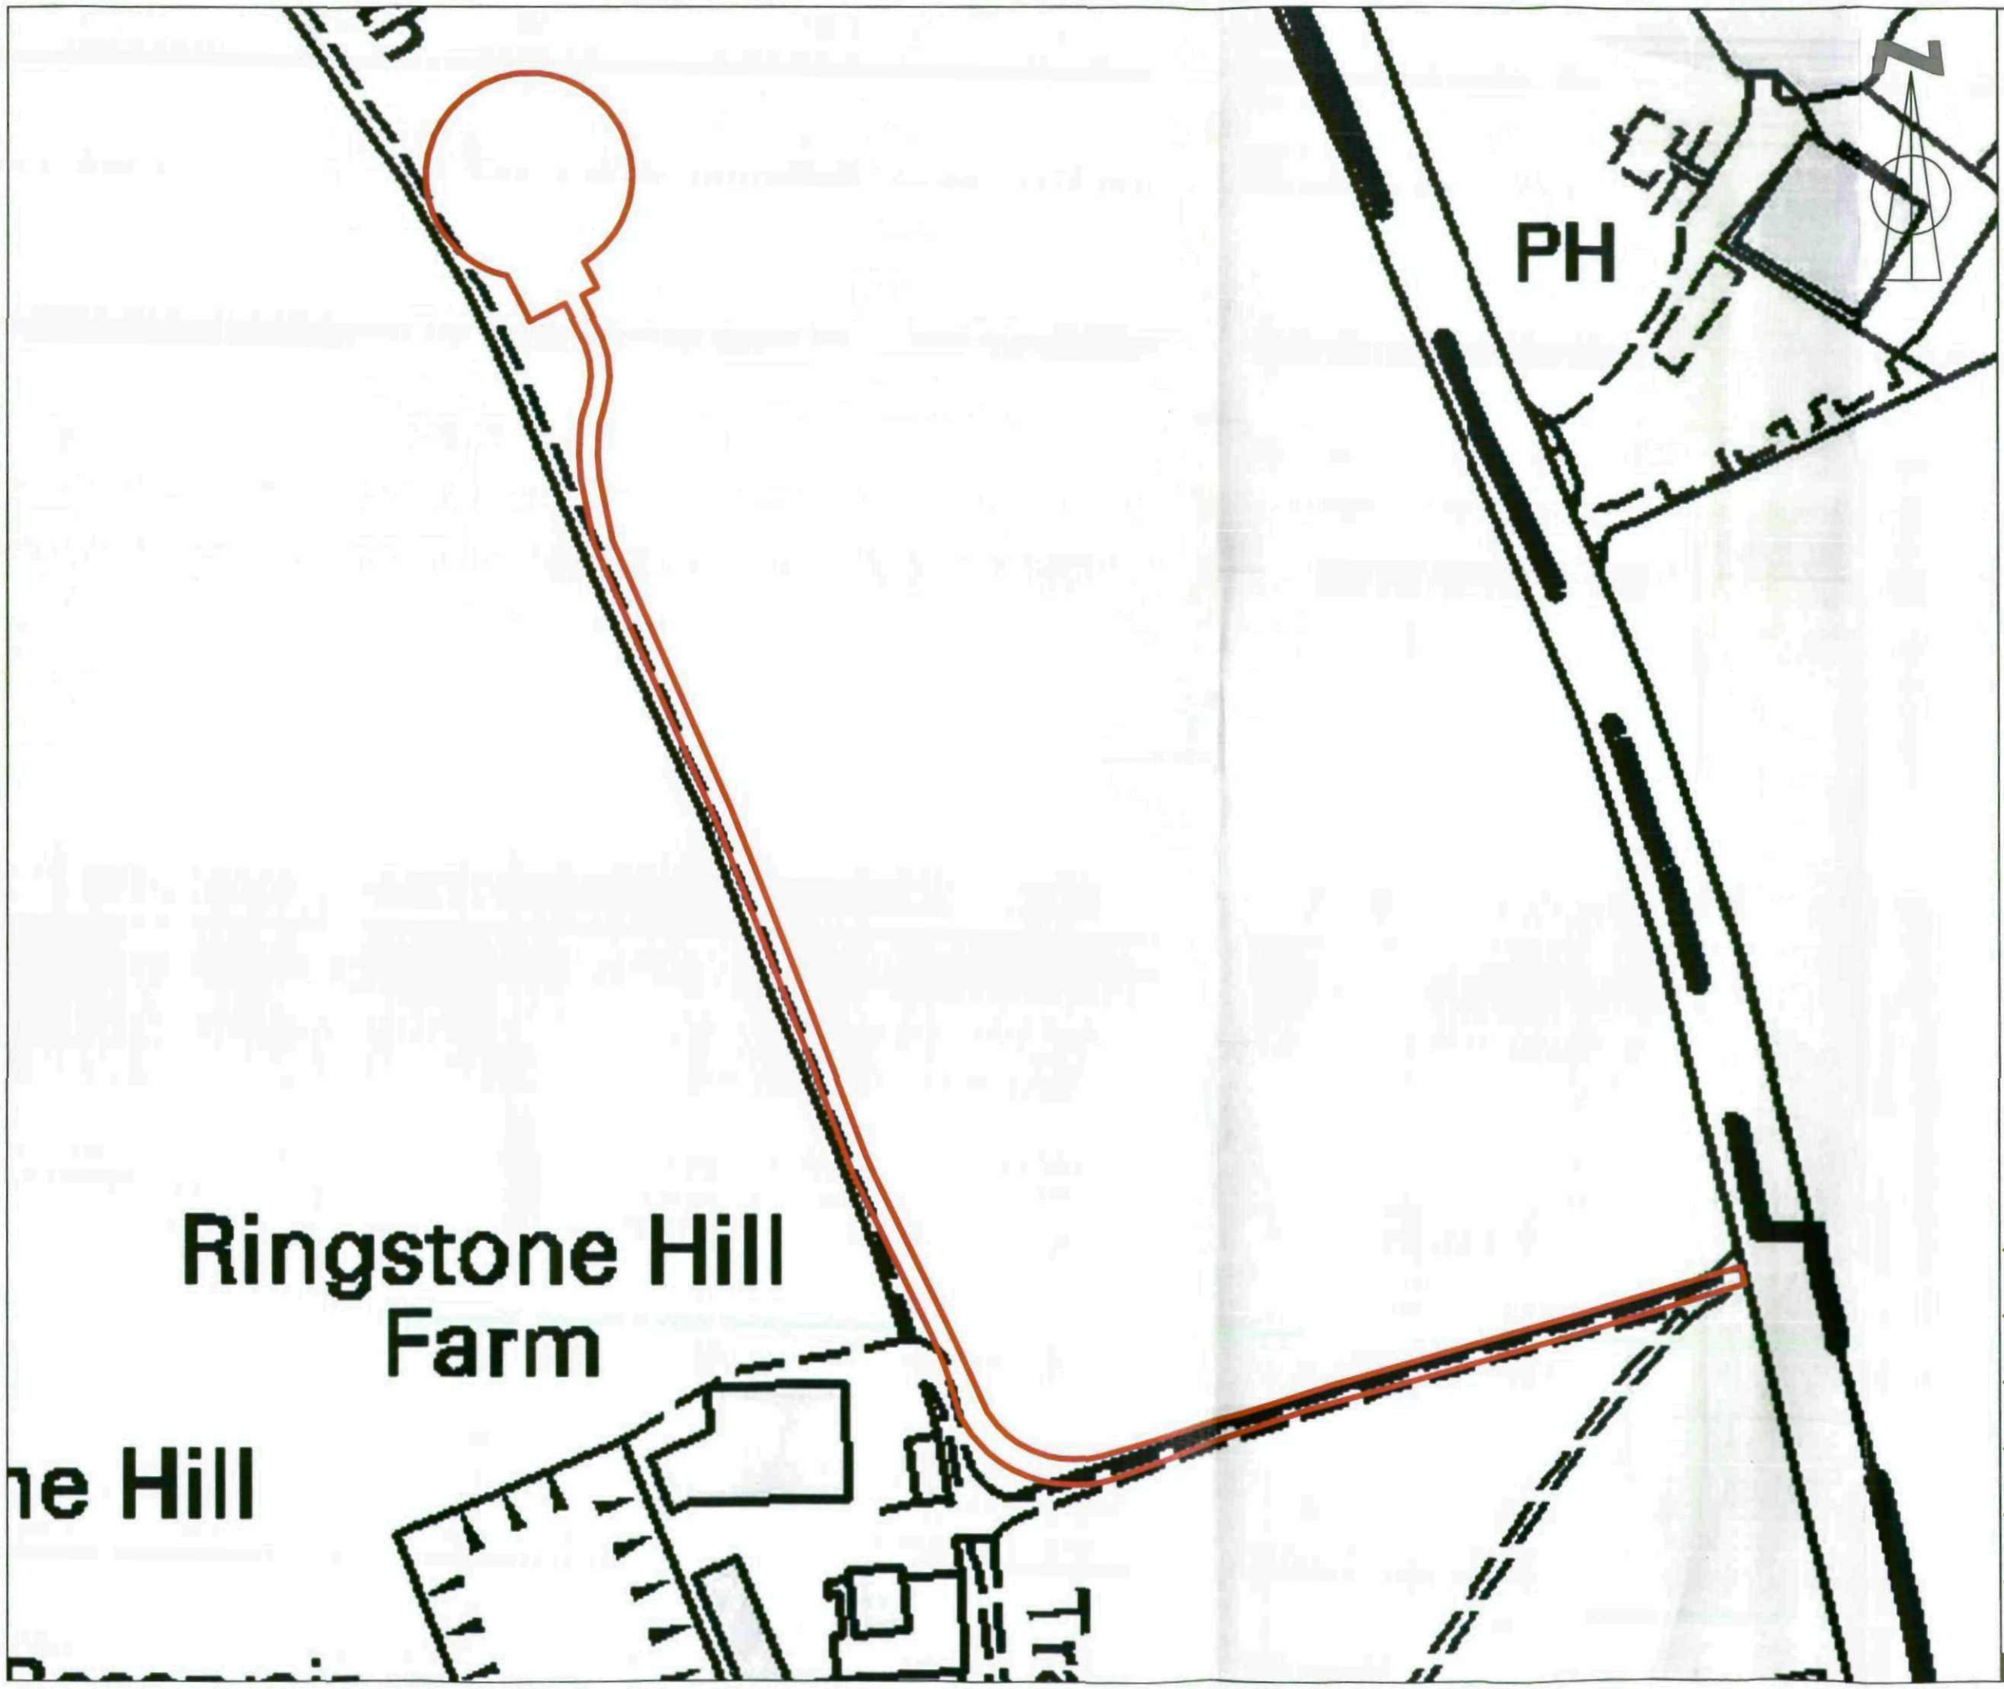

KEY

Site Boundary

Empirica Investments

enzygo
environmental consultants

STEP Business Centre, Wortley Rd, Sheffield, S36 2UH

CLIENT: Empirica Investments

SCALE: 1:1,250@A3

PROJECT NO: SHF.309.001.D.011

DRAWN: JM

CHECKED: PT

DATE: Jan 2012

PROJECT: Ringstone

TITLE: Site Boundary Plan

FIGURE REF: 3