


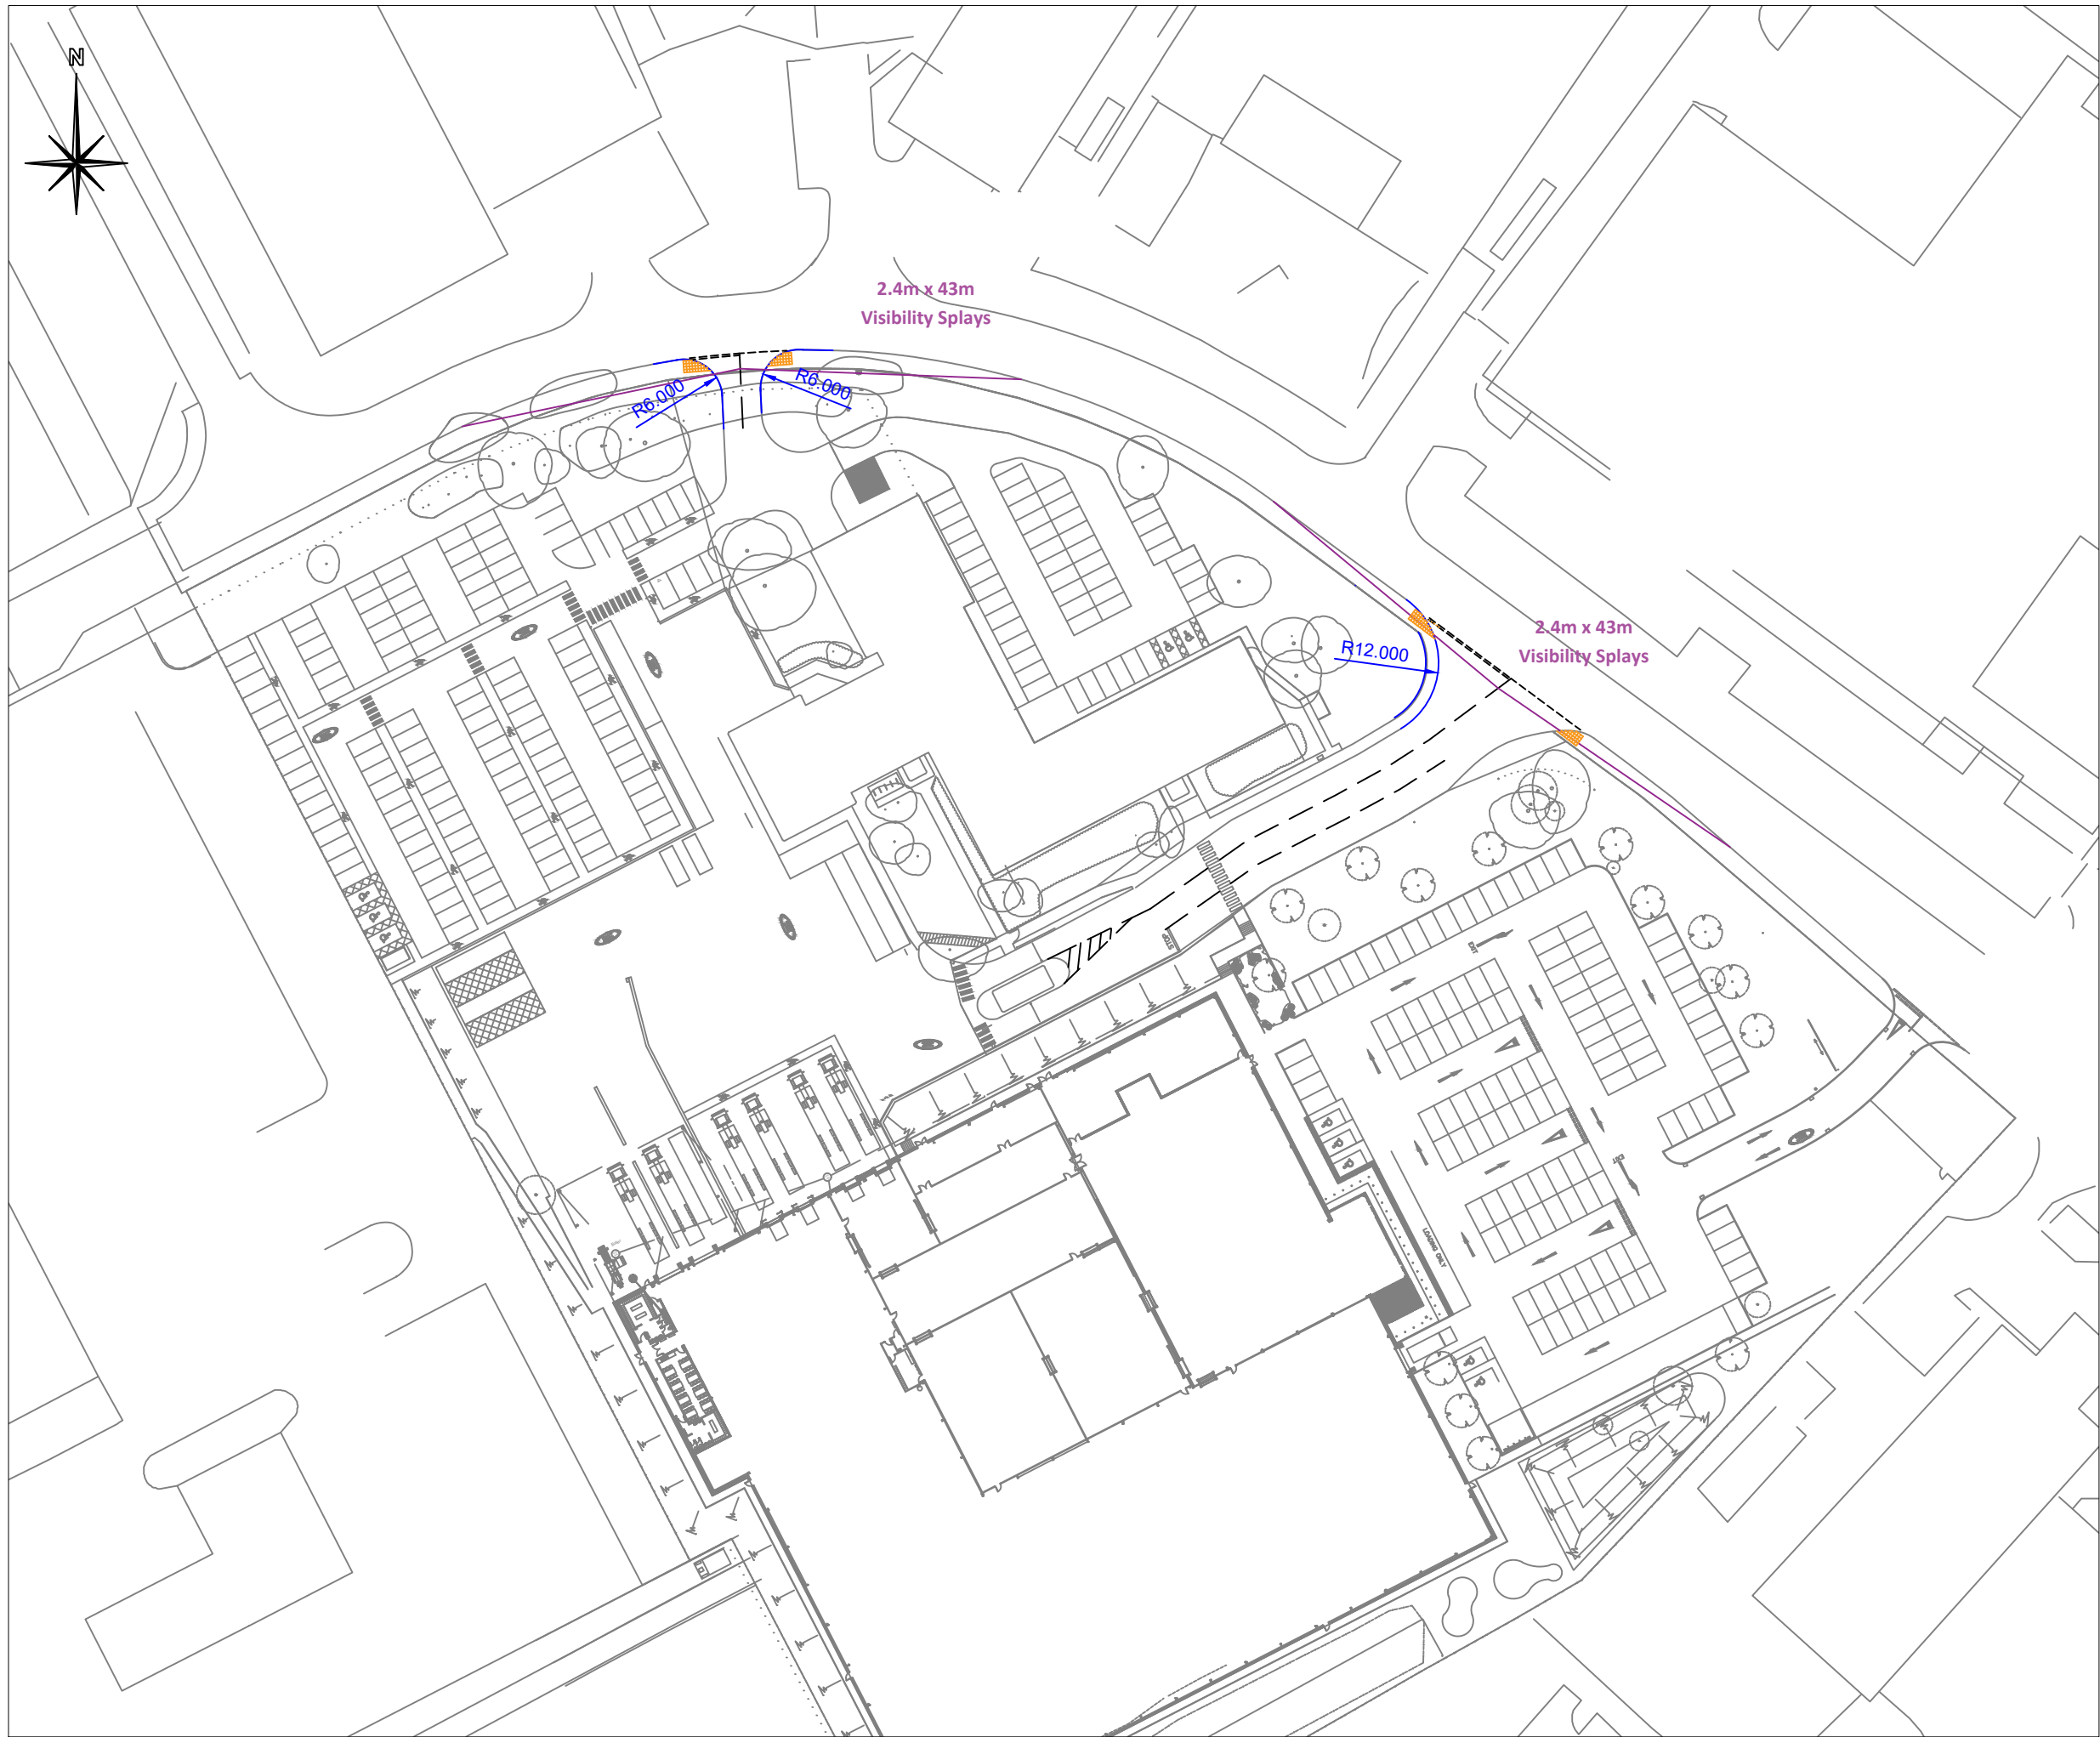

- Notes:**
1. All dimensions are to be checked on site before the commencement of works. Any discrepancies are to be reported to the Architect & Engineer for verification. Figured dimensions only are to be taken from this drawing.
 2. This drawing is to be read in conjunction with all relevant Engineers' and Service Engineers' drawings and specifications. This drawing is copyright.

Rev	Date	Description	Ckd	By
Cora^{iHt} Adamson House, Towers Business Park Wilmslow Road Manchester M20 2YY Tel: 0161 955 4422 Email: manchester@coraiht.com Web: www.coraiht.com				
Client Biffa				
Project Wenworth Way Industrial Estate Tankersley, Barnsley				
Title Proposed Access Arrangement				
Drawing Status				
Job No. 16-2245				
Drawn MC	Checked TC	Scale at A3 1:1000	Date 12/06/24	Issue Date -
Drawing No. 001				-