
Reproduced from the FastMAP GIS v4.43

Ordnance Survey 1/1250 mapping
with the permission of the Controller of
Her Majesty's Stationery Office
© C CROWN COPYRIGHT
Unauthorised reproduction infringes
Crown Copyright and may lead to prosecution
or Civil Proceedings

Property & Procurement
B.M.B.C.
Springfield House, Barnsley S70 6HH

Date FEB 07

LICENSE No. LA076090

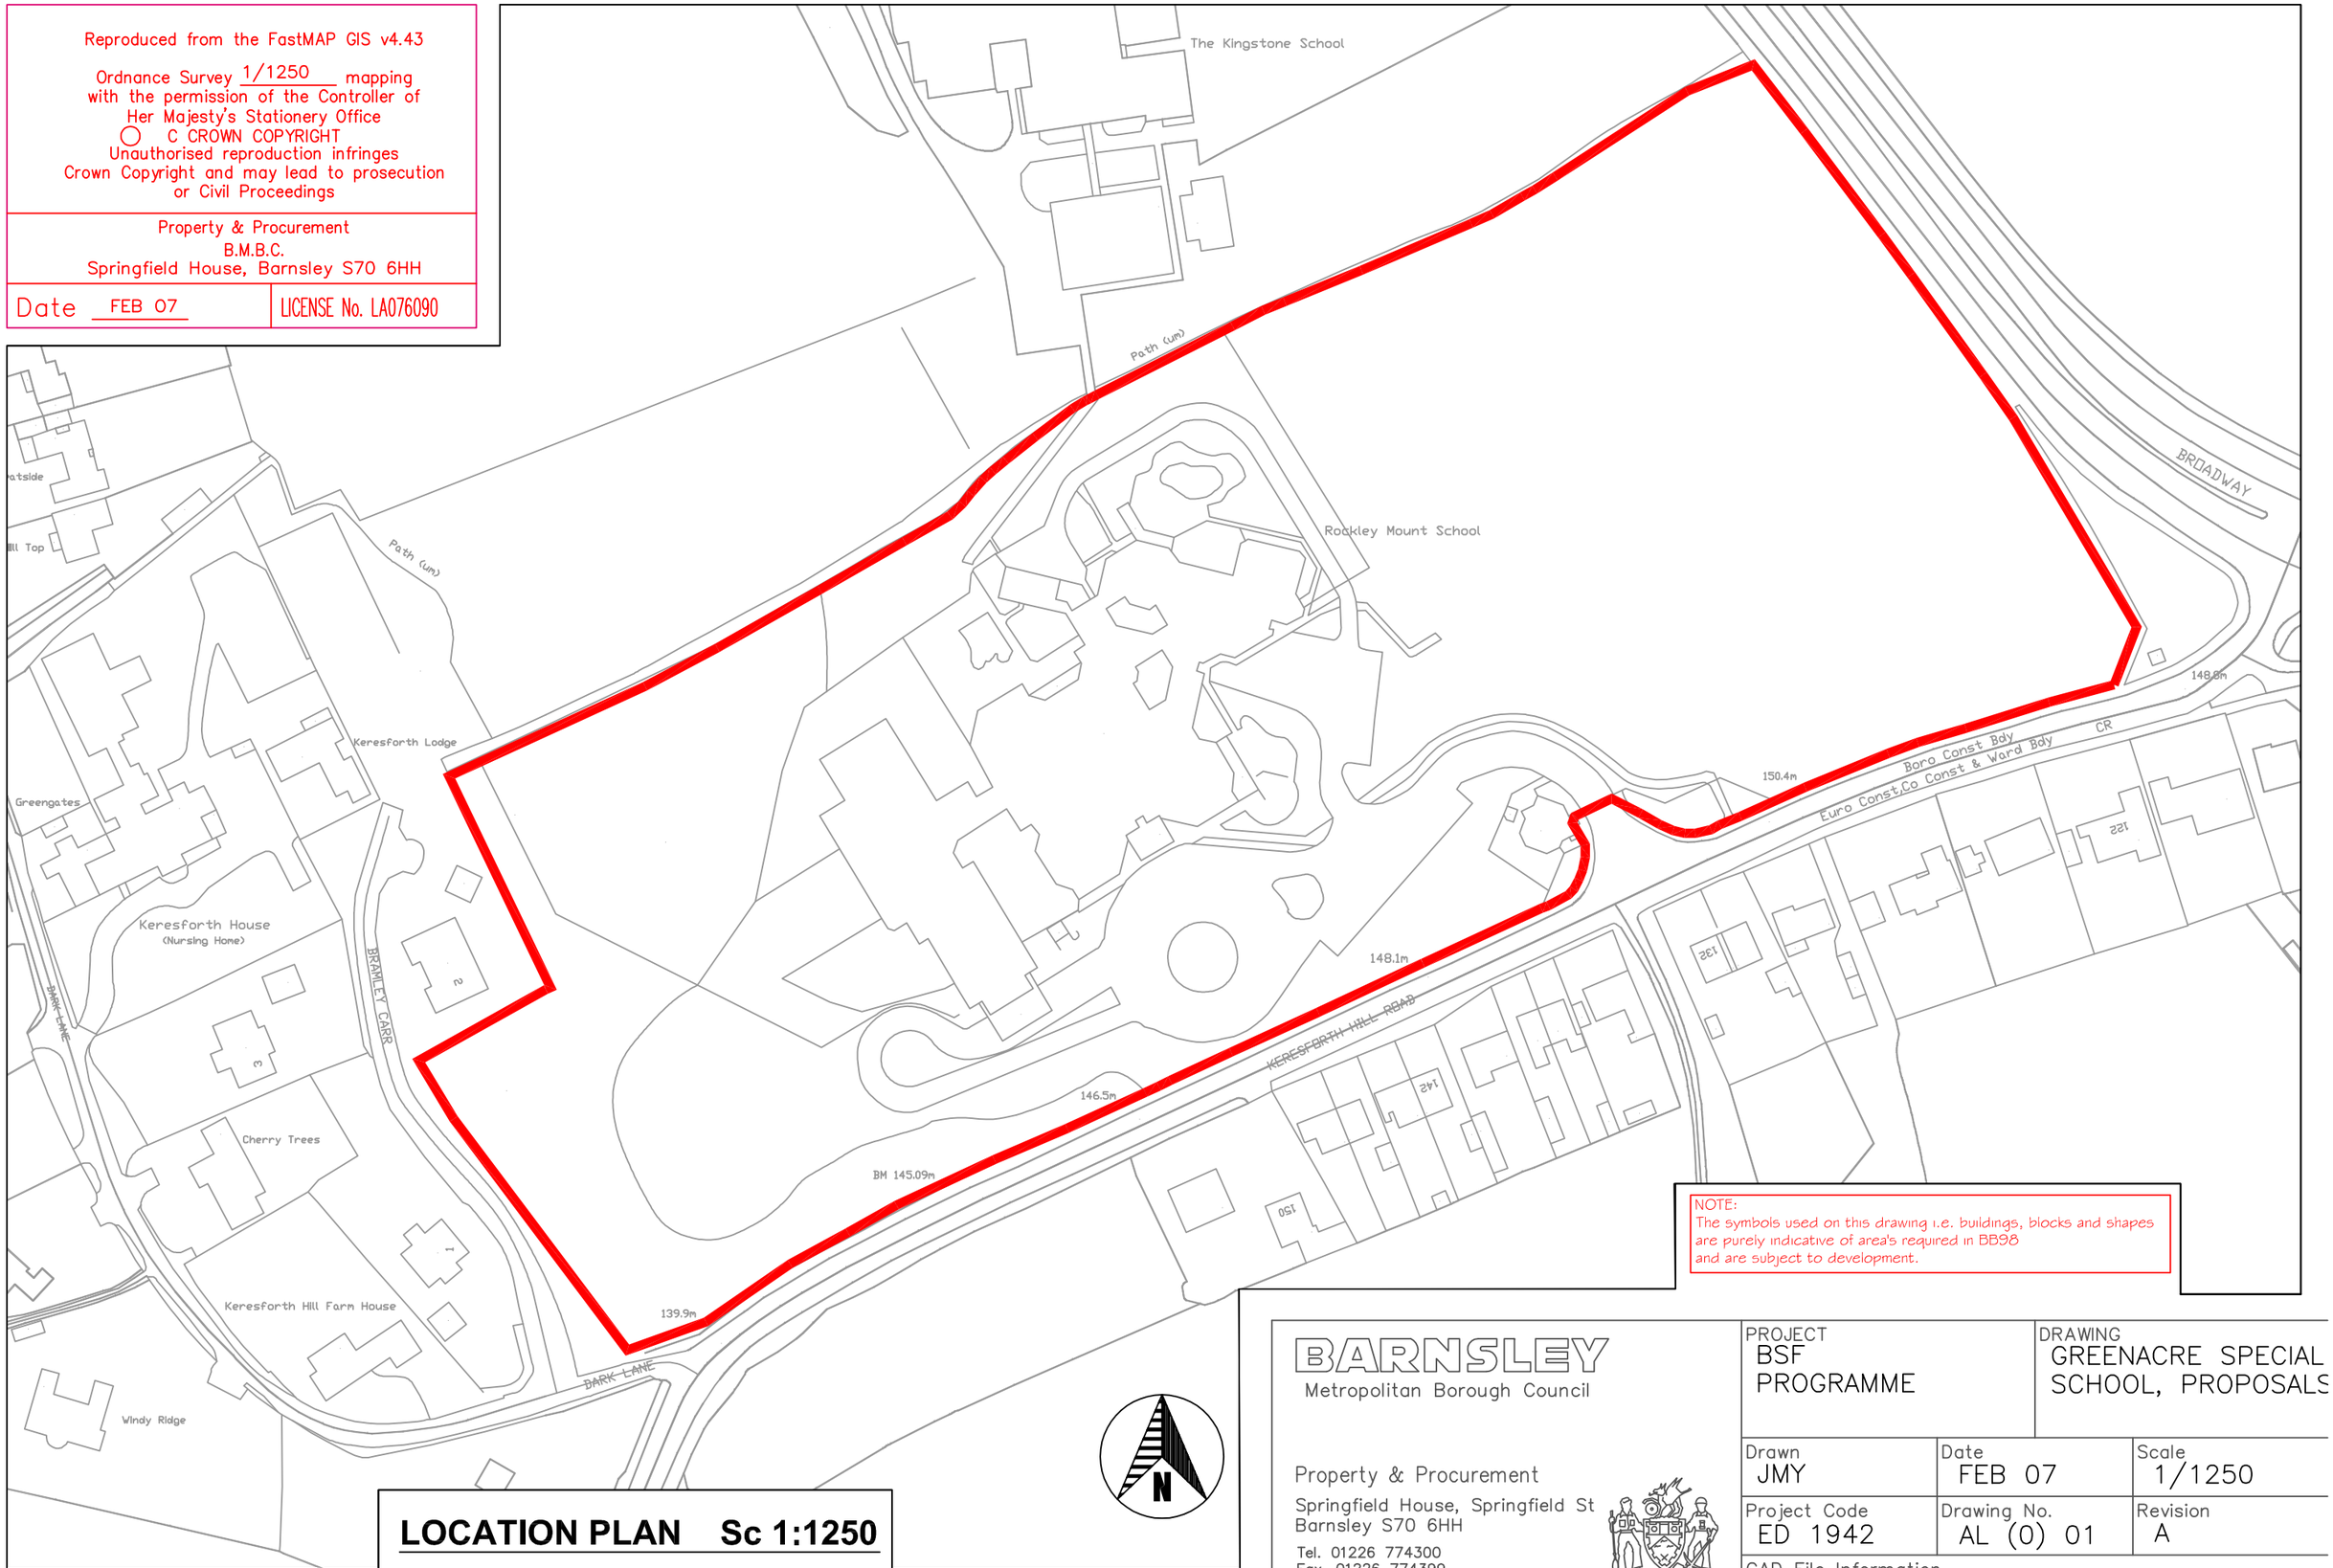

LOCATION PLAN Sc 1:1250

NOTE:
The symbols used on this drawing i.e. buildings, blocks and shapes are purely indicative of area's required in BB98 and are subject to development.

BARNSLEY
Metropolitan Borough Council

Property & Procurement
Springfield House, Springfield St
Barnsley S70 6HH
Tel. 01226 774300
Fax. 01226 774399

PROJECT: BSF PROGRAMME		DRAWING: GREENACRE SPECIAL SCHOOL, PROPOSALS
Drawn: JMY	Date: FEB 07	Scale: 1/1250
Project Code: ED 1942	Drawing No.: AL (0) 01	Revision: A
CAD File Information		