
Eastfield Farm Eastfield Lane
Thurgoland Sheffield
South Yorks
S35 7AY

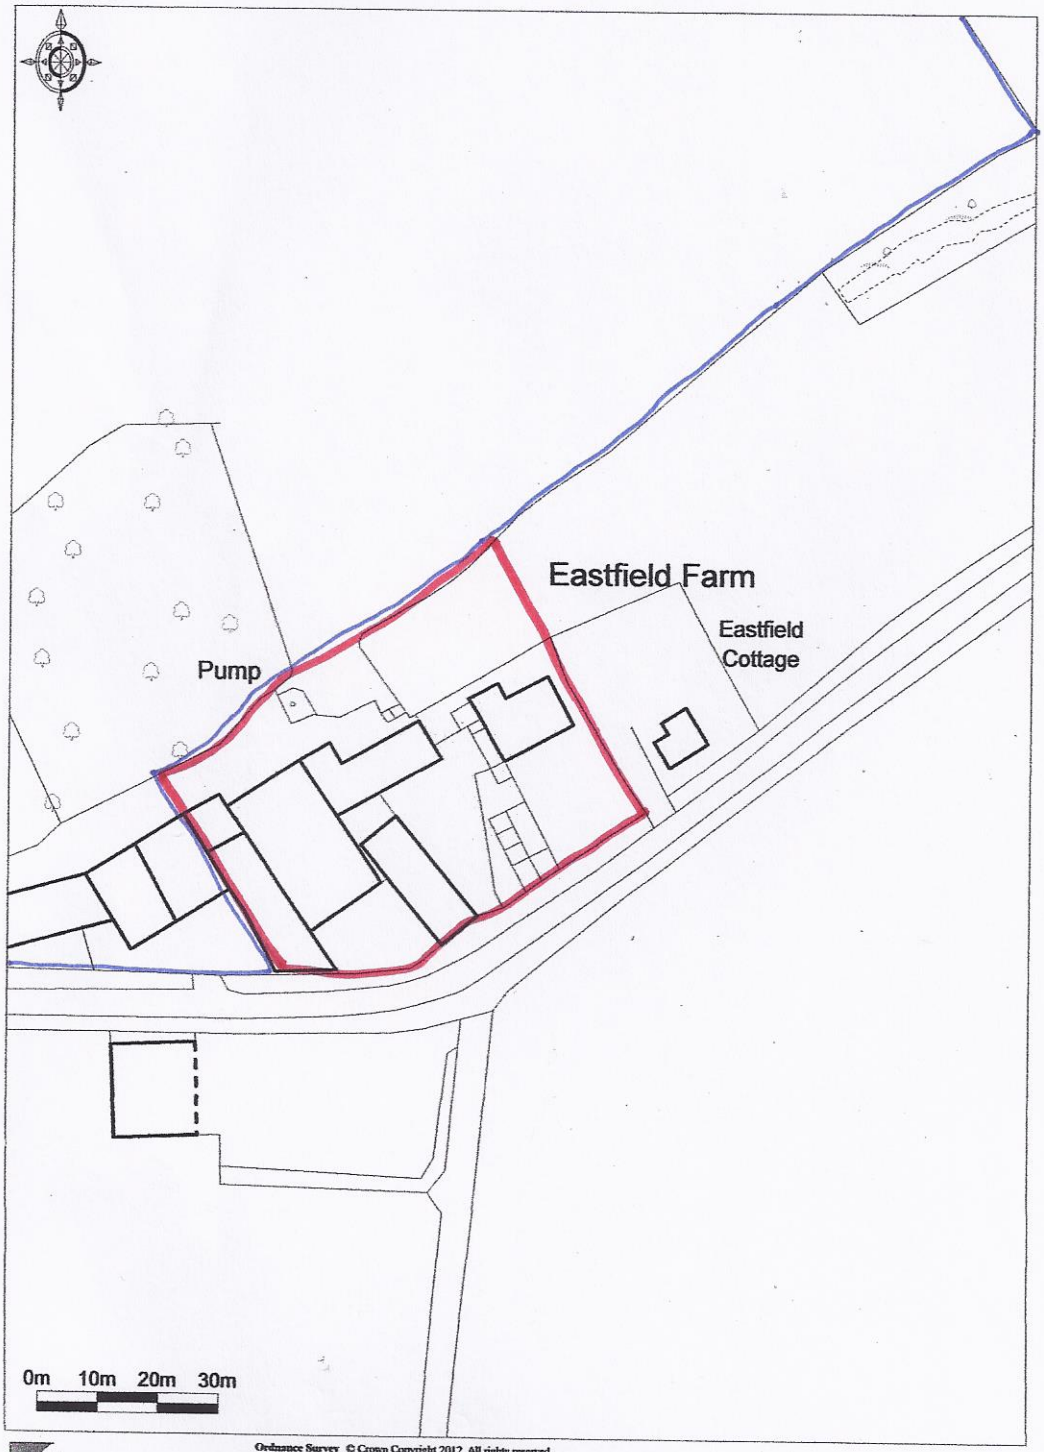

Promap®
Ordnance Survey © Crown Copyright 2012. All rights reserved.
Licence number 100020449. Plotted Scale - 1:1250

DESIGN 4 architecture