


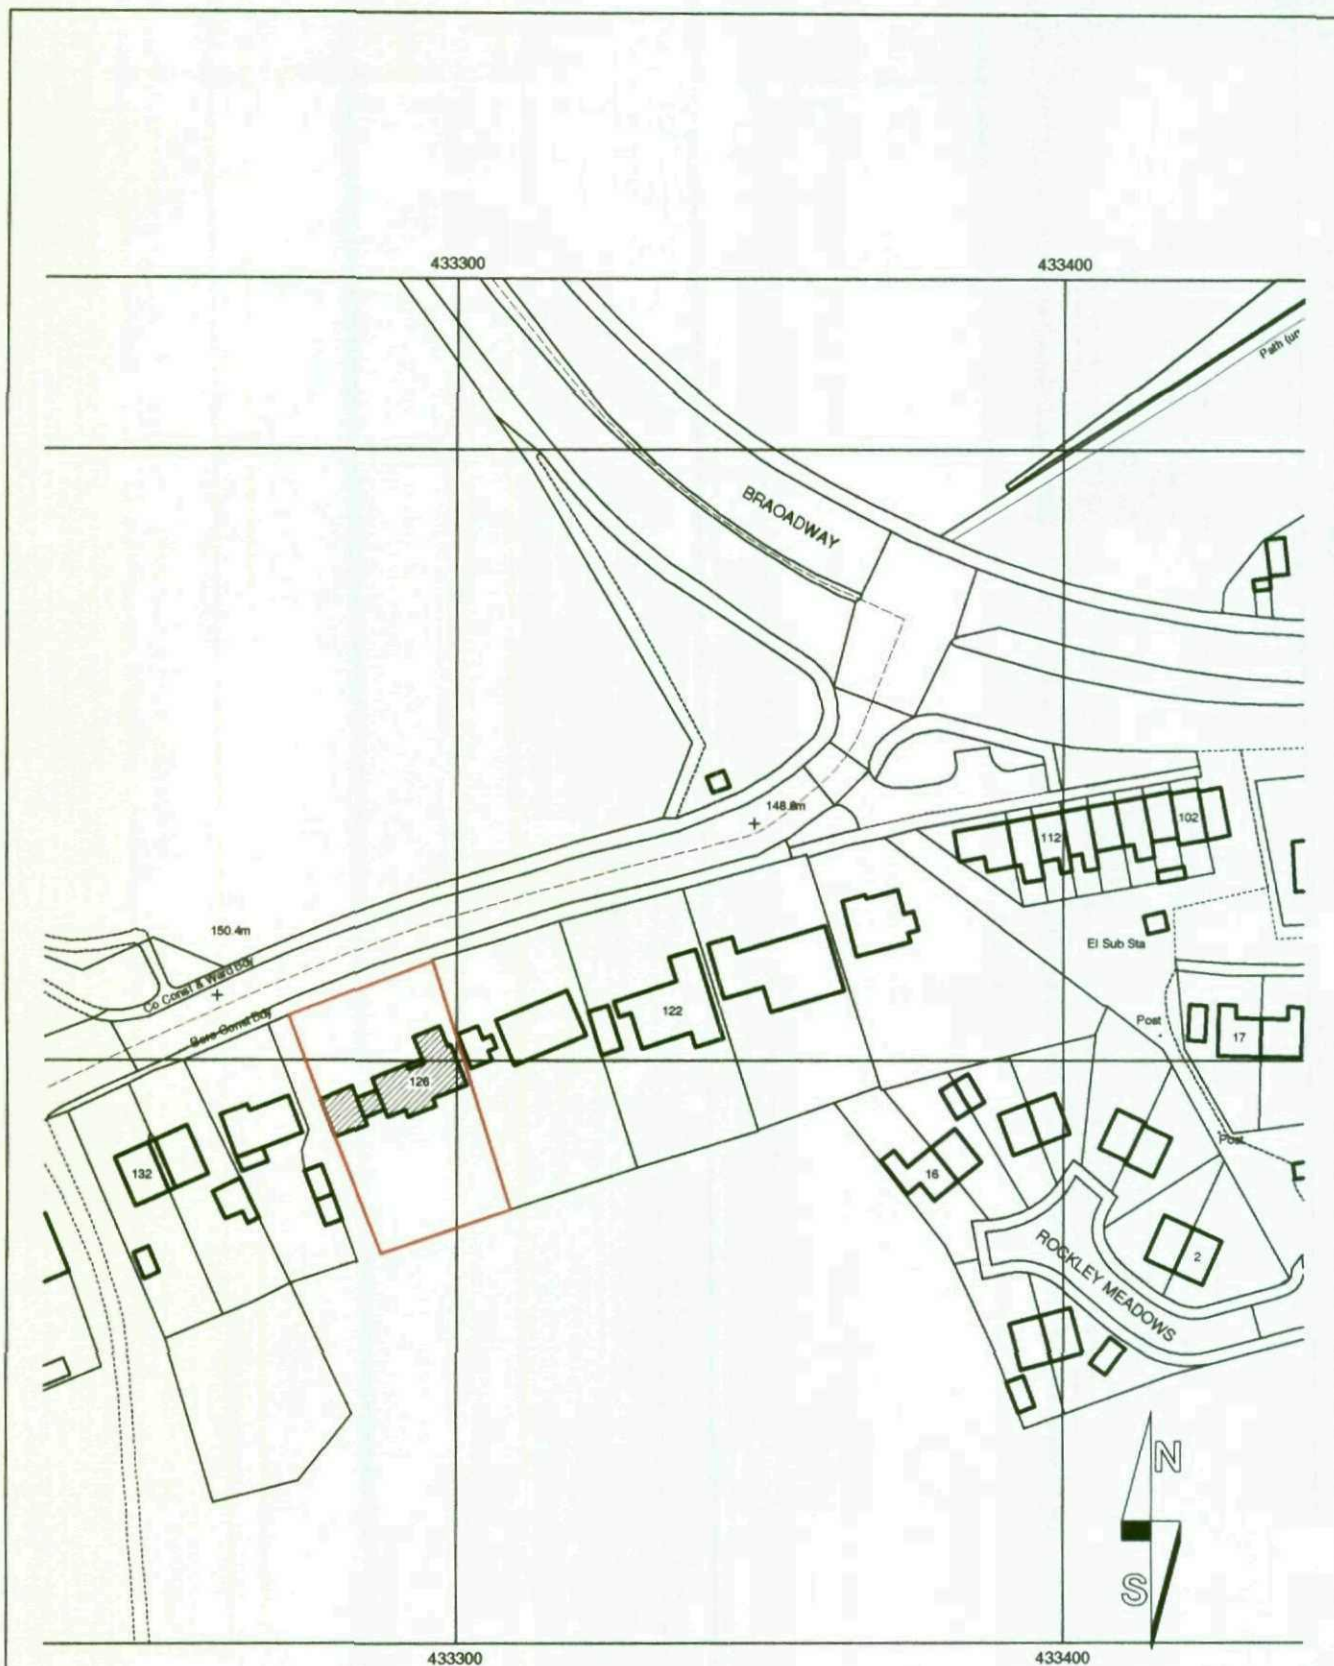

Streetwise Licence No. 100047474

EYRE ASSOCIATES LIMITED

ARCHITECTURAL SERVICES

3 LOW CROFT
WOMBWELL, BARNSELY, SOUTH YORKSHIRE
S73 0DX

tel: 01226 341121

mob: 07799 143586

web: www.eyreassociates.co.uk

e-mail: enquiries@eyreassociates.co.uk

CLIENT

MR T MULLINS

PROJECT

**PROPOSED EXTENSION & ALTERATIONS
126 KERESFORTH HILL ROAD, BARNSELY
LOCATION PLAN**

DRAWING
TITLE

SCALES
1:1250

DATE
26.01.09

DRAWN
CAE

CHKD

DRAWING No.

09.0008/01

REV