




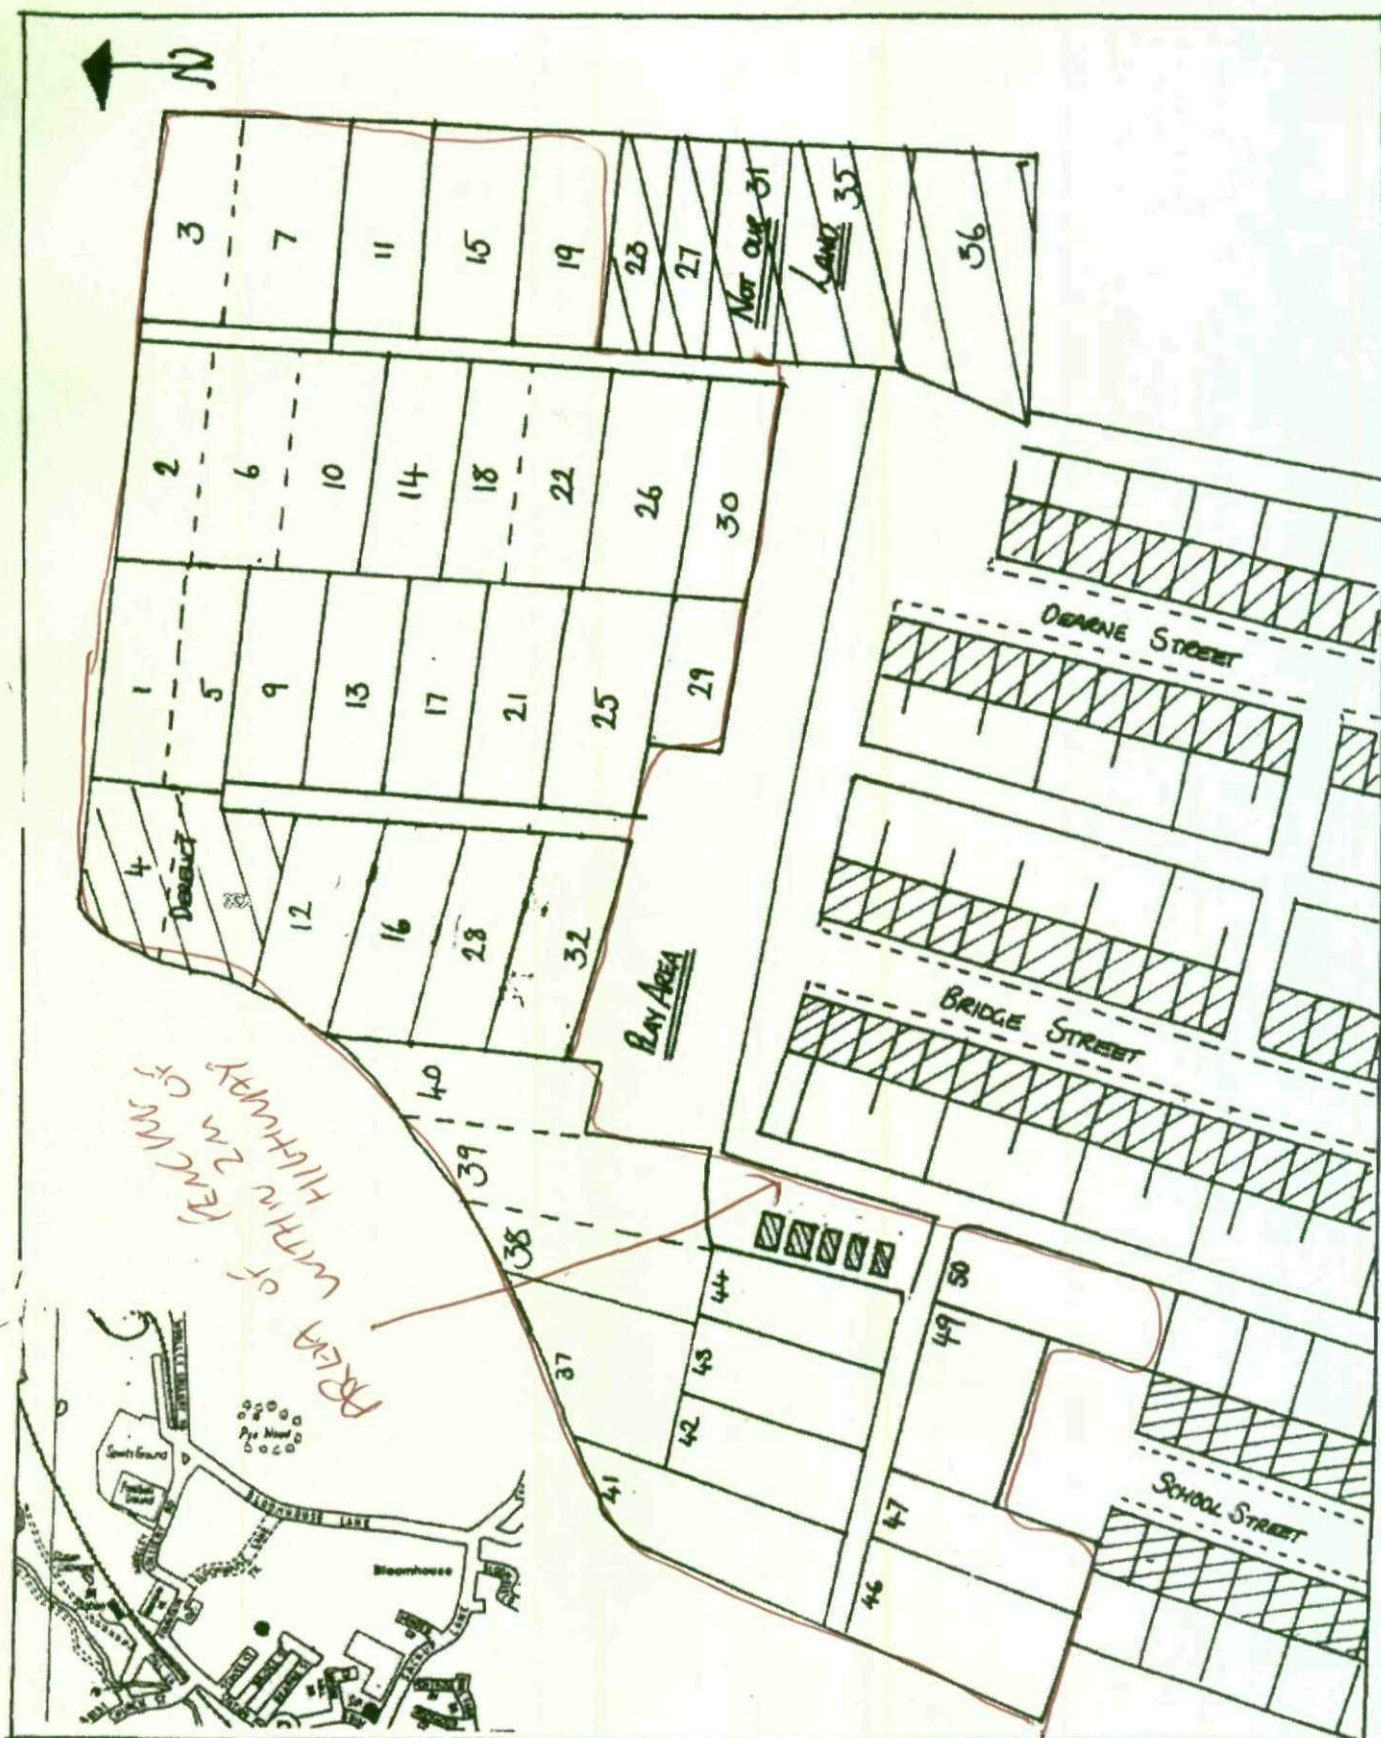

BARNSELY METROPOLITAN BOROUGH COUNCIL
SCHOOL STREET (DARTON) ALLOTMENT SITE

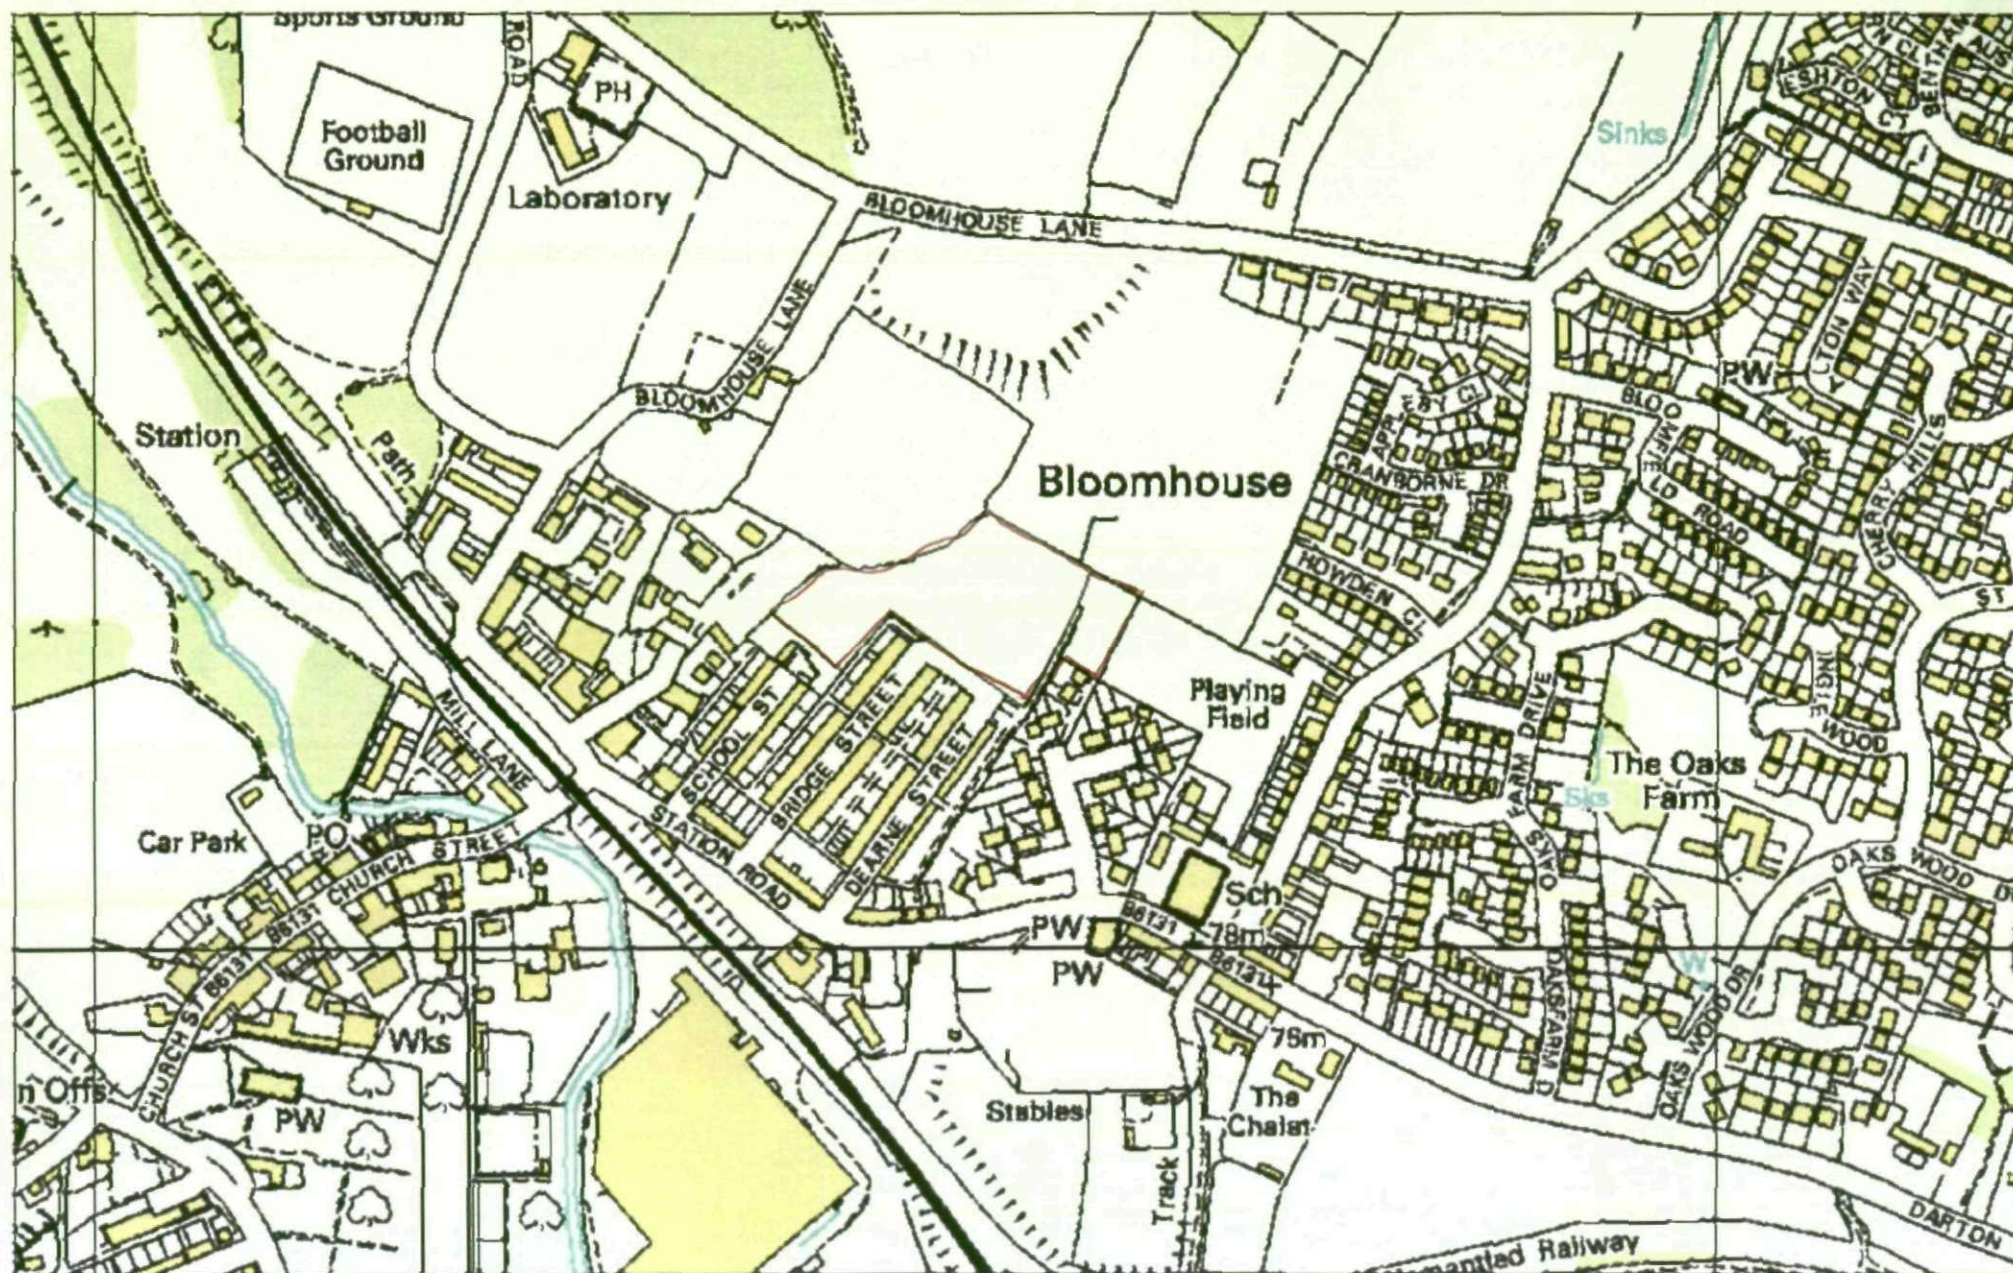

Reproduced from the Ordnance Survey mapping with the permission of the Controller of Her Majesty's Stationary Office © Crown Copyright. Unauthorised reproduction infringes Crown copyright and may lead to prosecution or civil proceedings. License TCL 00172

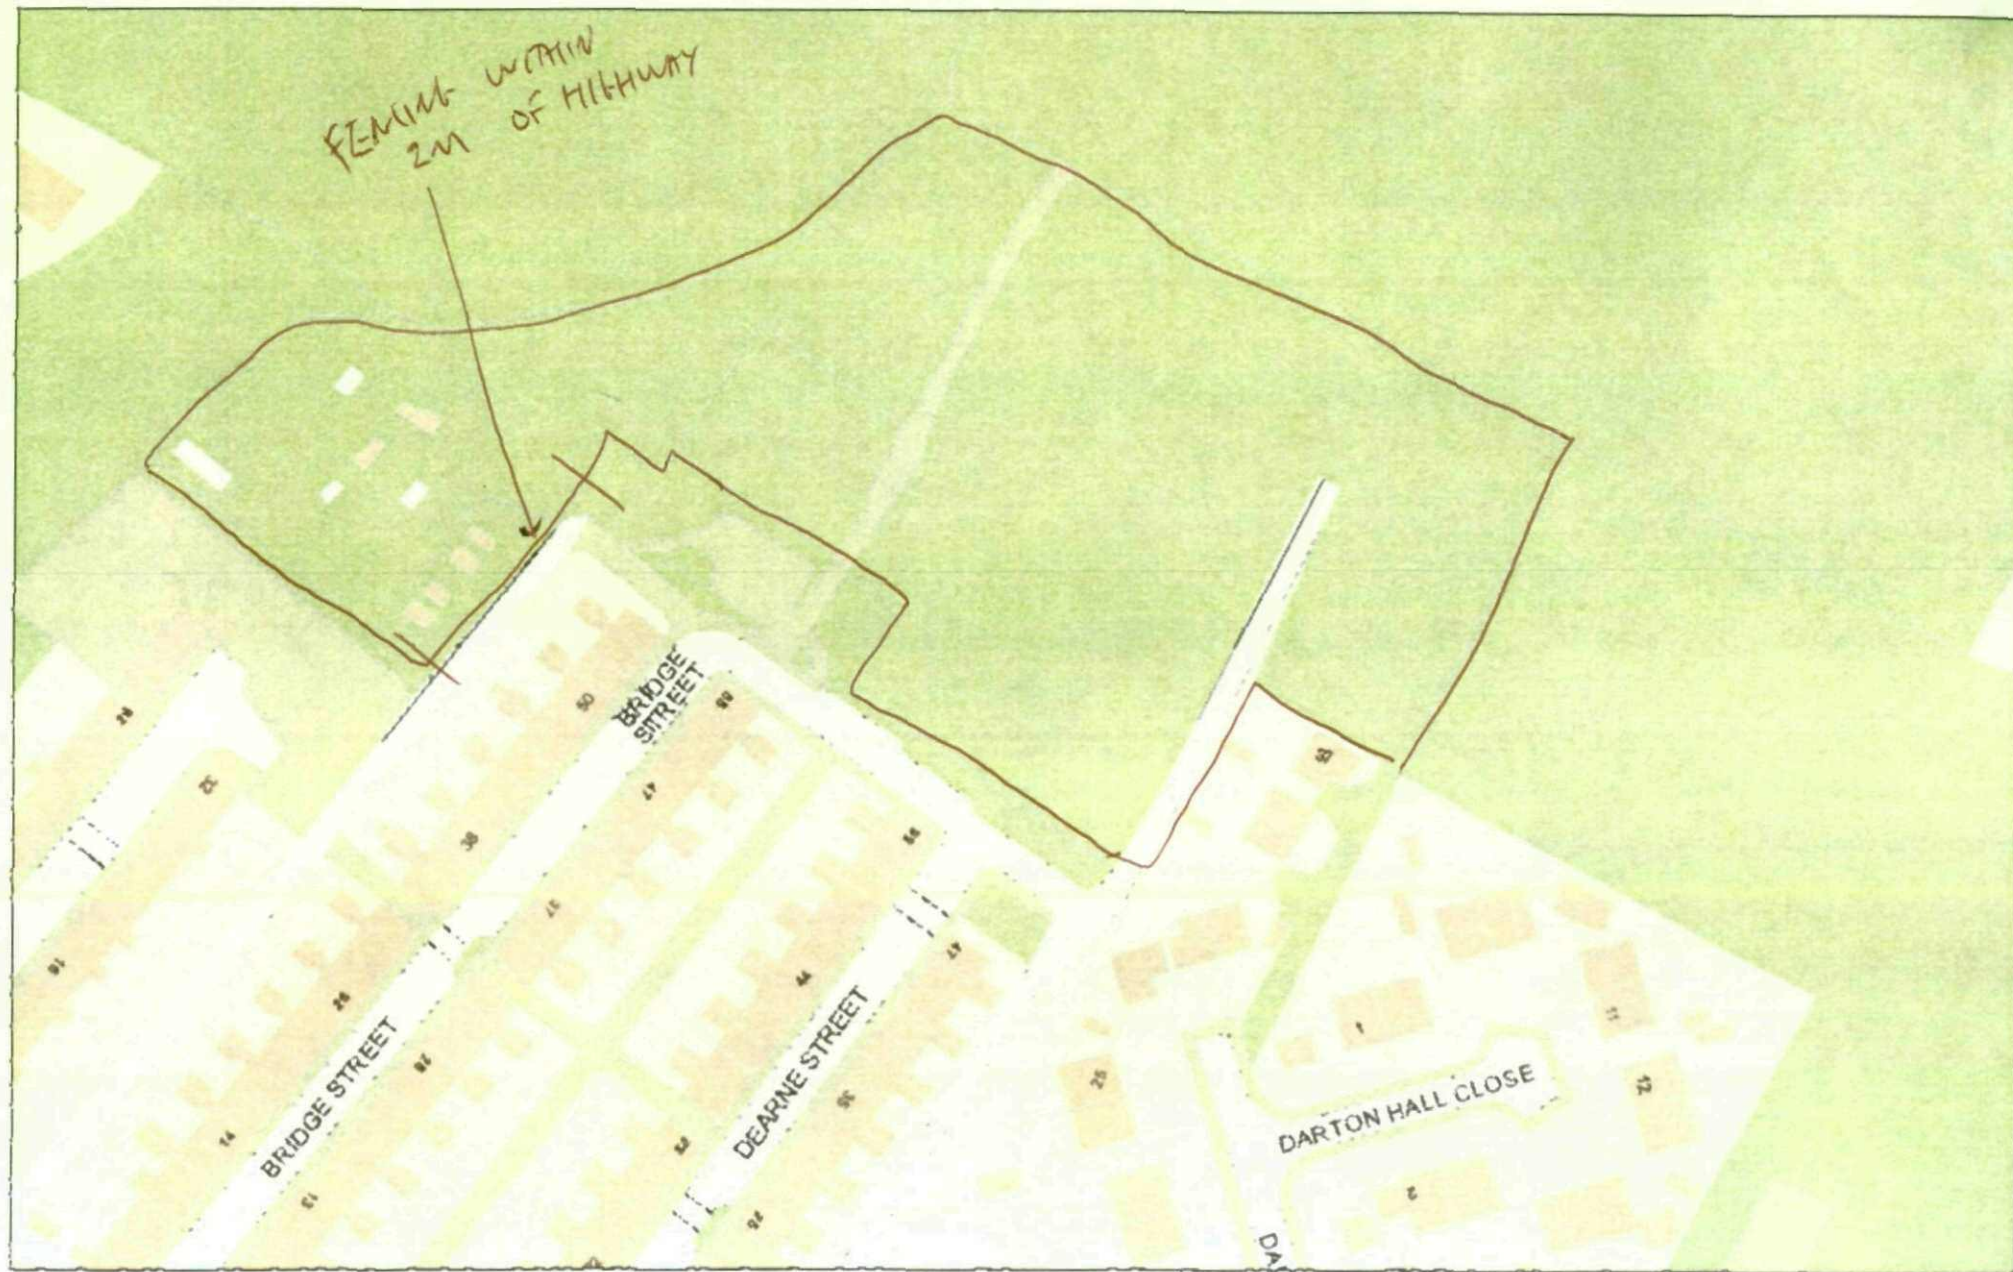

Reproduced from the Ordnance Survey mapping with the permission of the
Controller of Her Majesty's Stationary Office © Crown Copyright.
Unauthorised reproduction infringes Crown copyright and may lead to
prosecution or civil proceedings. License TCL 00172