




Proposed North East
1 : 100

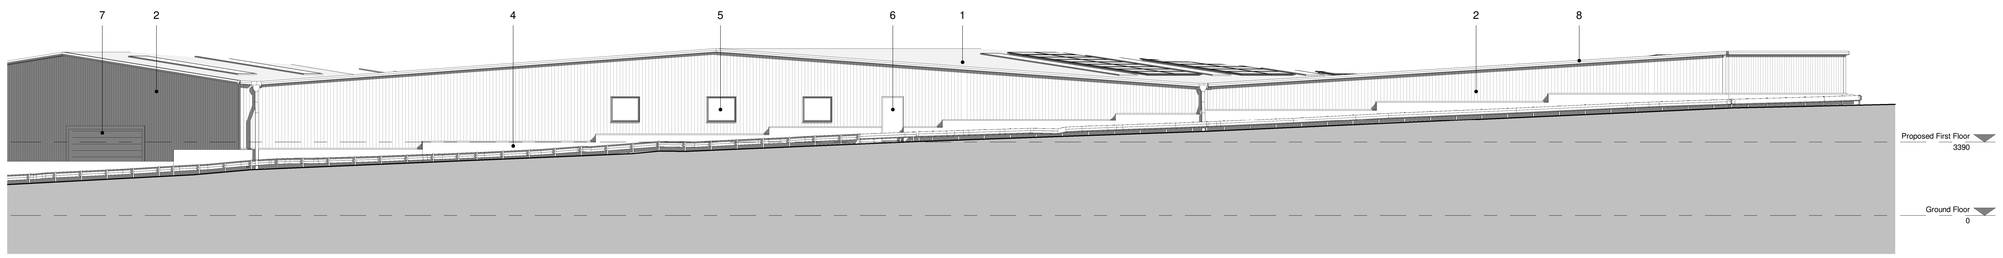


Proposed North
1 : 100

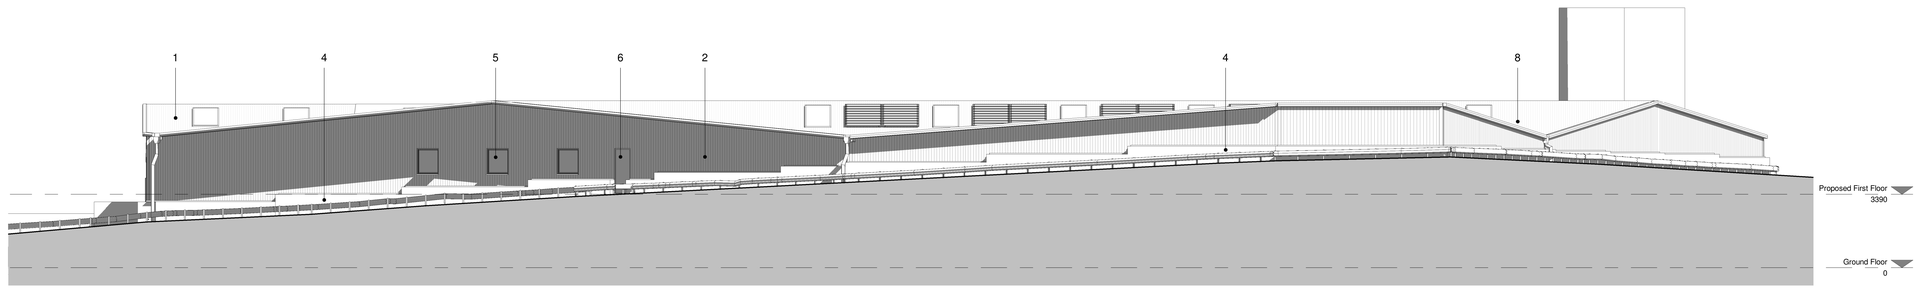

Proposed North West
1 : 100

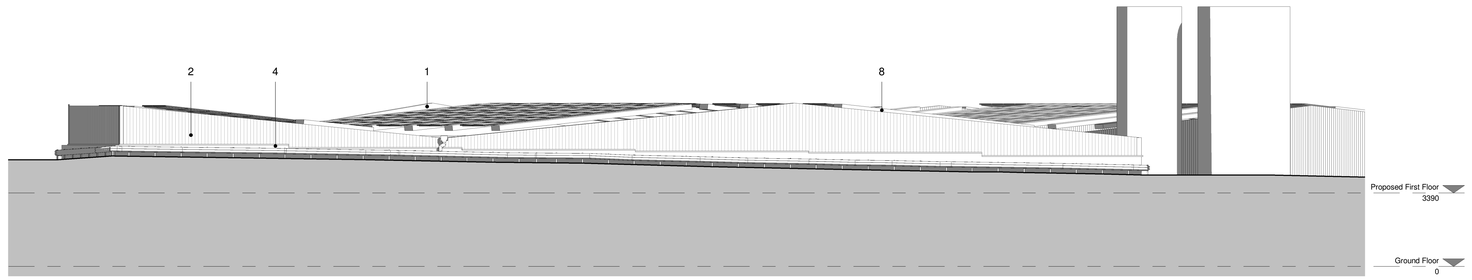

Proposed South West
1 : 100

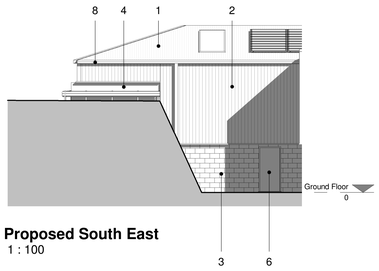

Proposed South East
1 : 100

Materials:

1: Composite roof cladding finished in Goosewing Grey
2: Trapezoidal composite wall cladding finished in colour Kingspan XL Willow Green to match existing cladding
3: Blockwork cavity wall. To match existing blockwork in colour and texture
4: Concrete retaining wall
5: Aluminium Windows finished in Anthracite colour
6: Insulated aluminium doors finished in Anthracite colour
7: Insulated roller shutter door finished in Anthracite colour
8: Pressed metal eaves, Verge, RWPs and Gutters. Gutters, eaves and verges to be finished in Willow Green to match existing cladding. RWPs finished in colour to be agreed with client

NOTE: ALL COLOURS TO BE CONFIRMED WITH CLIENT BEFORE CONSTRUCTION

Rev	Description	Drawn	Checked	Date
P2	Planning Issue	DLV	MR	13.09.21
P1	First Issue	DLV	MR	03.09.21

Document Status: S2
Purpose of Issue: FOR INFORMATION

MARTIN WALSH ARCHITECTURAL
Firth Buildings, 99 - 103 Leeds Rd, Dewsbury, WF12 7BU t: 01924 464042
e: info@martinwalsh.co.uk w: www.martinwalsh.co.uk

Project
Proposed Extension to Plastic Extrusion Factory at Naylor Drainage, Clough Green, Cawthorne, Barnsley, S75 4AD

Title
Proposed Elevations

Client
Naylor Drainage Ltd

MWA Project	Scale	Original Paper Size	Paper Orientation	Drawn
6386	As indicated	@A0	Landscape	DLV

File Identifier

Project	Originator	Volume	Level	Type	Role	Number	Revision
NDCG -	MWA -	XX -	XX -	DR -	A -	0011	P2

Copyright © 2021 Martin Walsh Architectural. All Rights Reserved.
Martin Walsh Architectural is the trading name of Martin Walsh Architectural Limited. Registered in England Number 4466044