


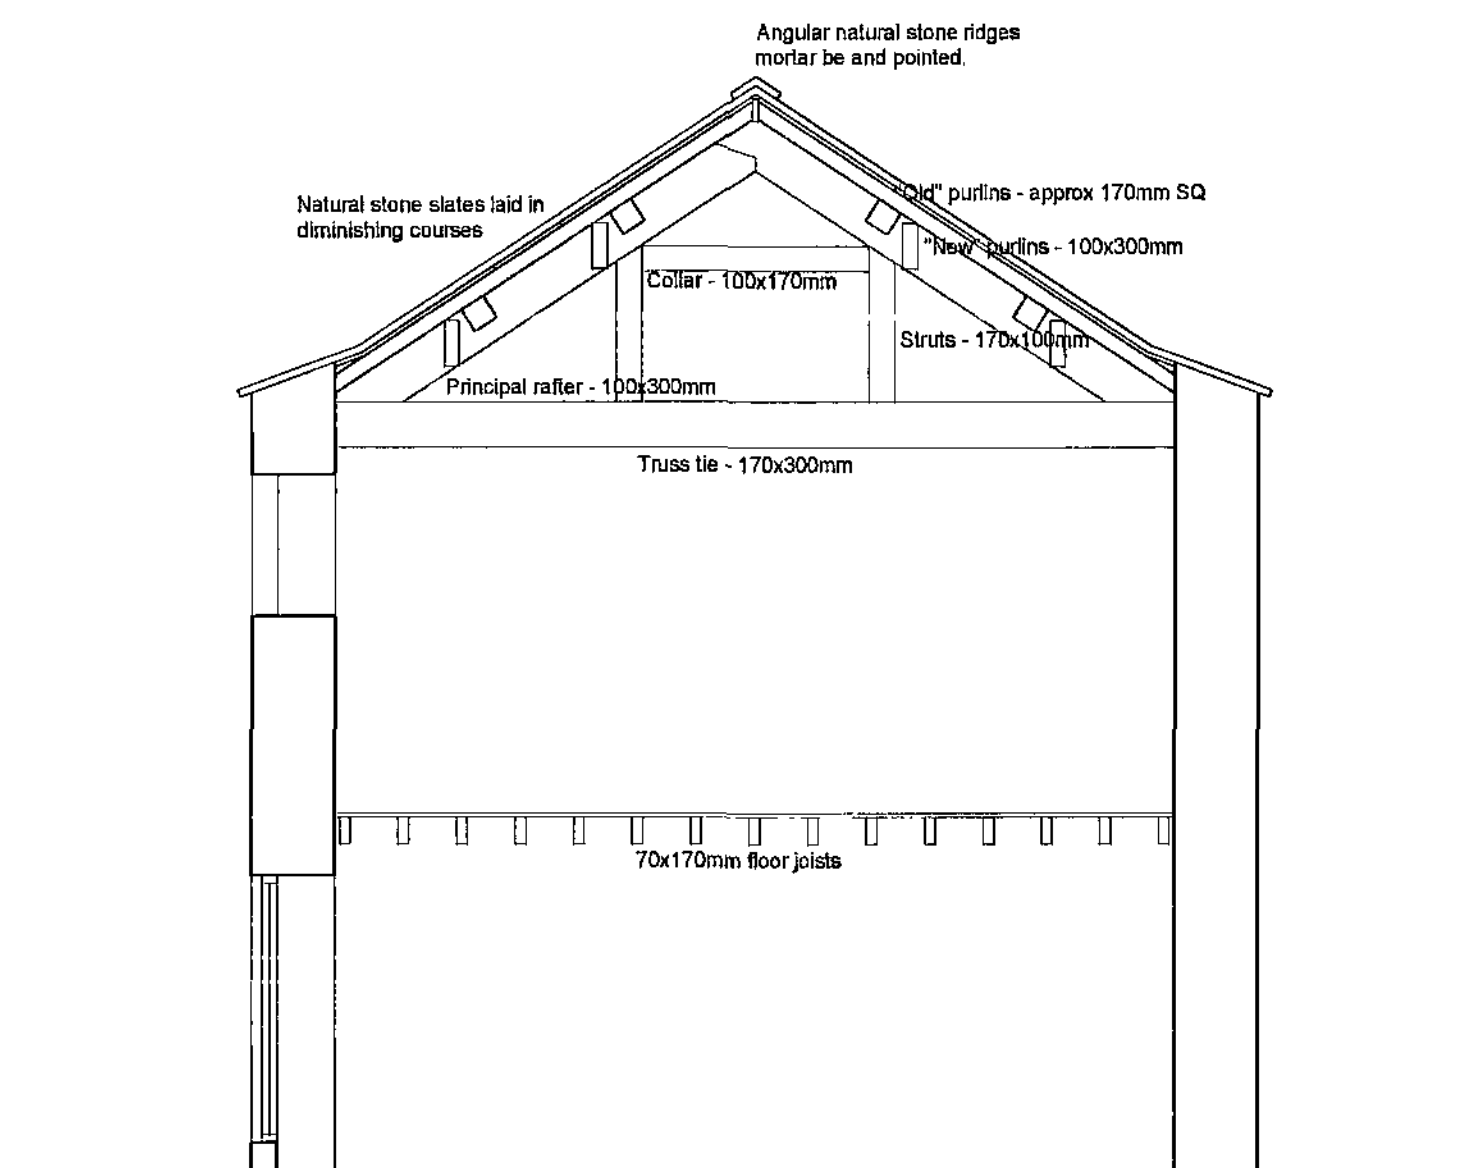
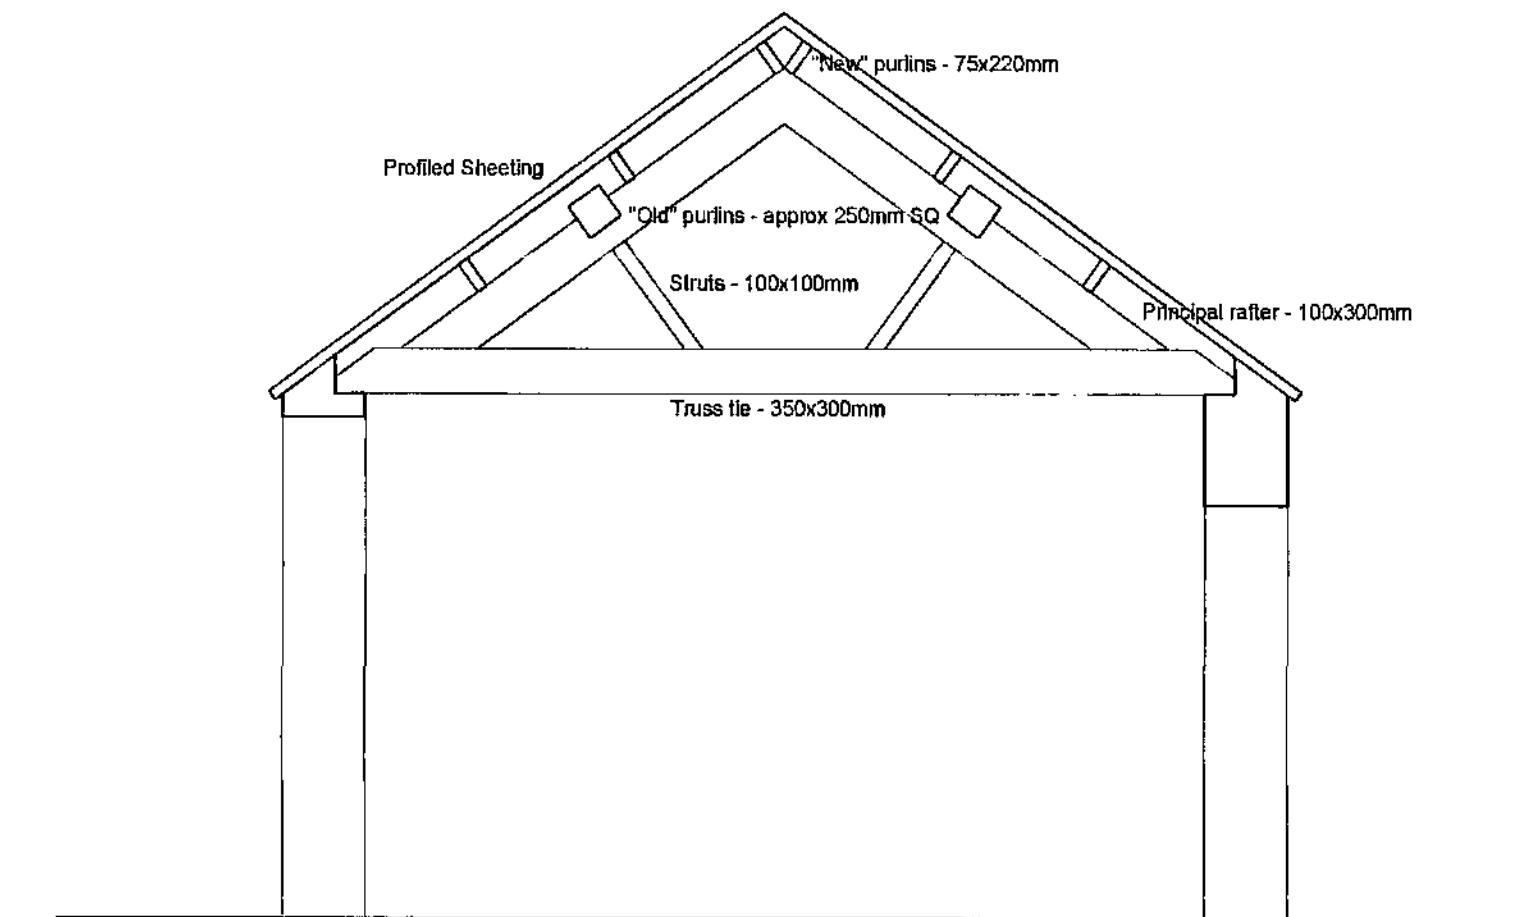
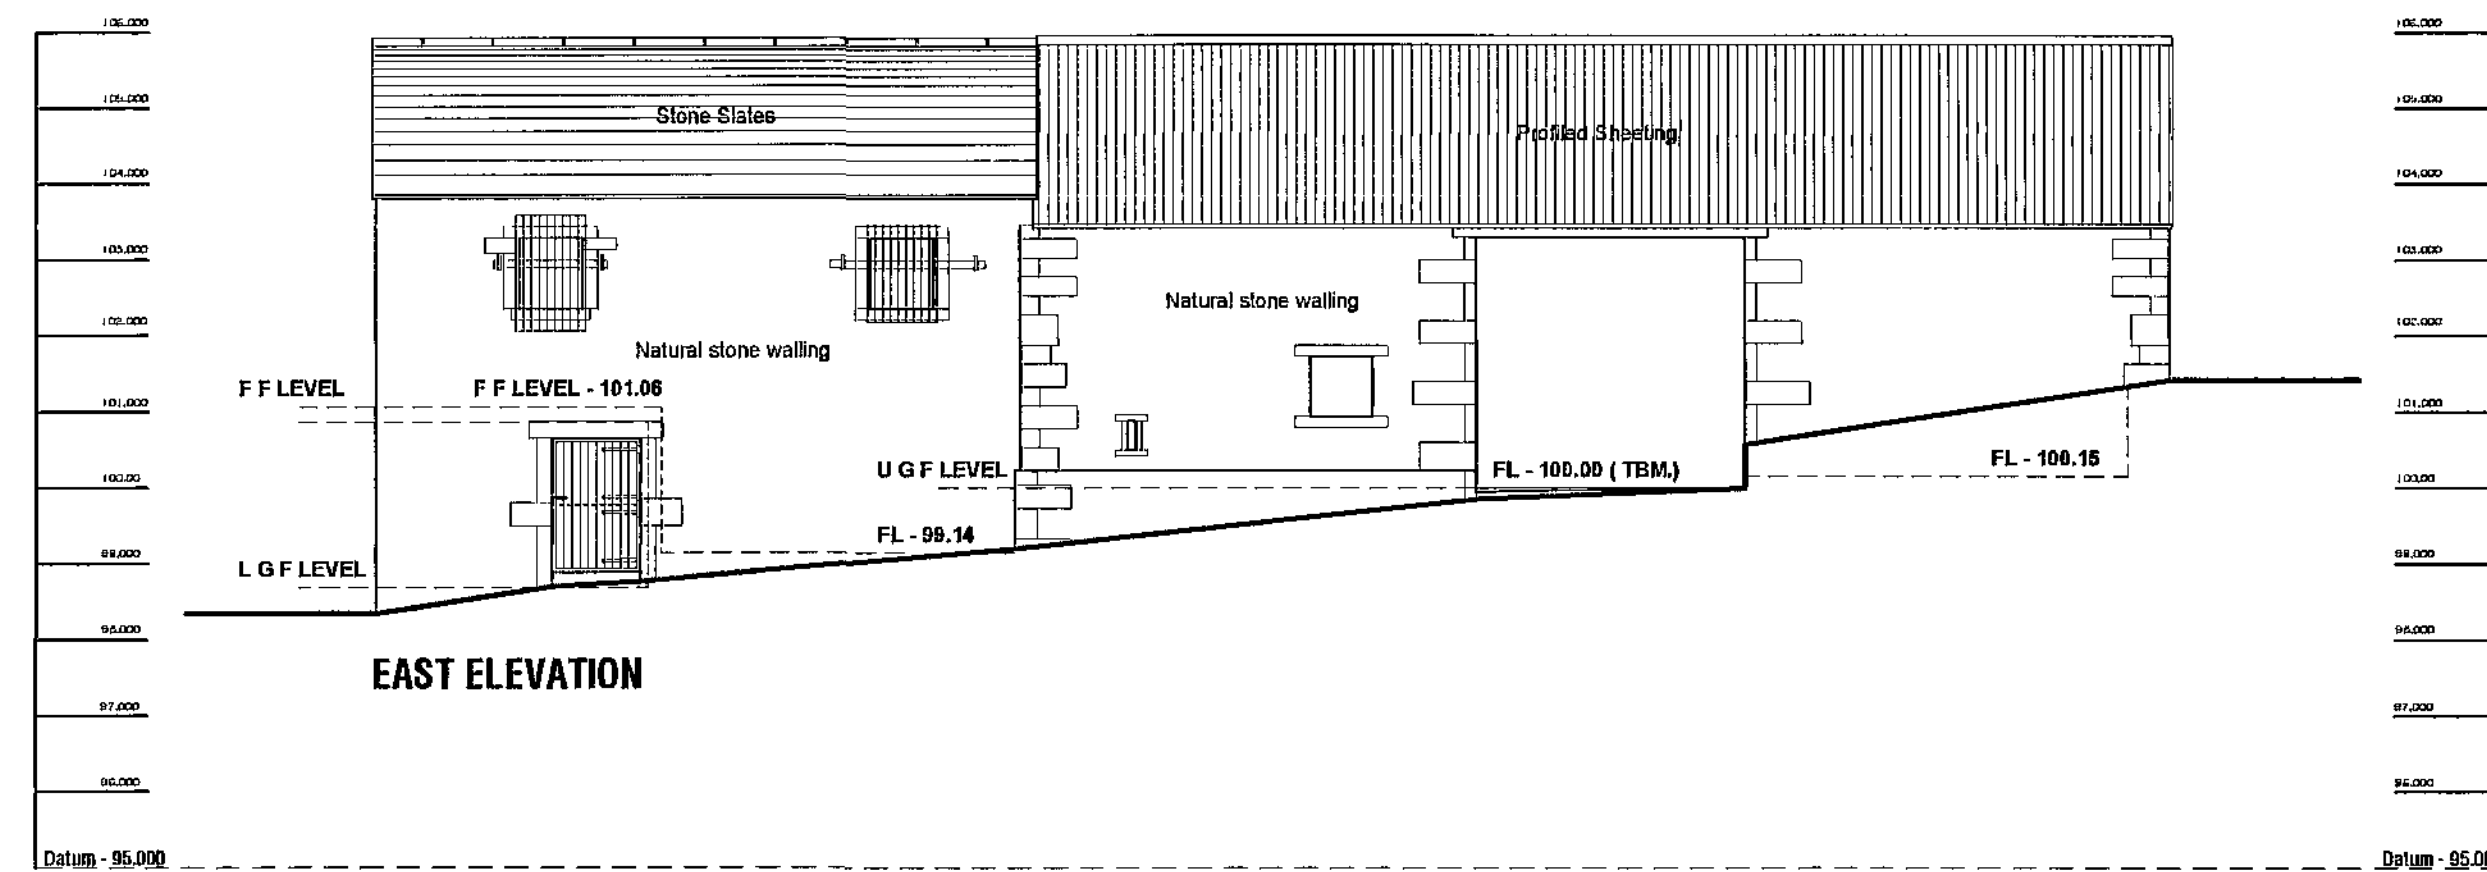


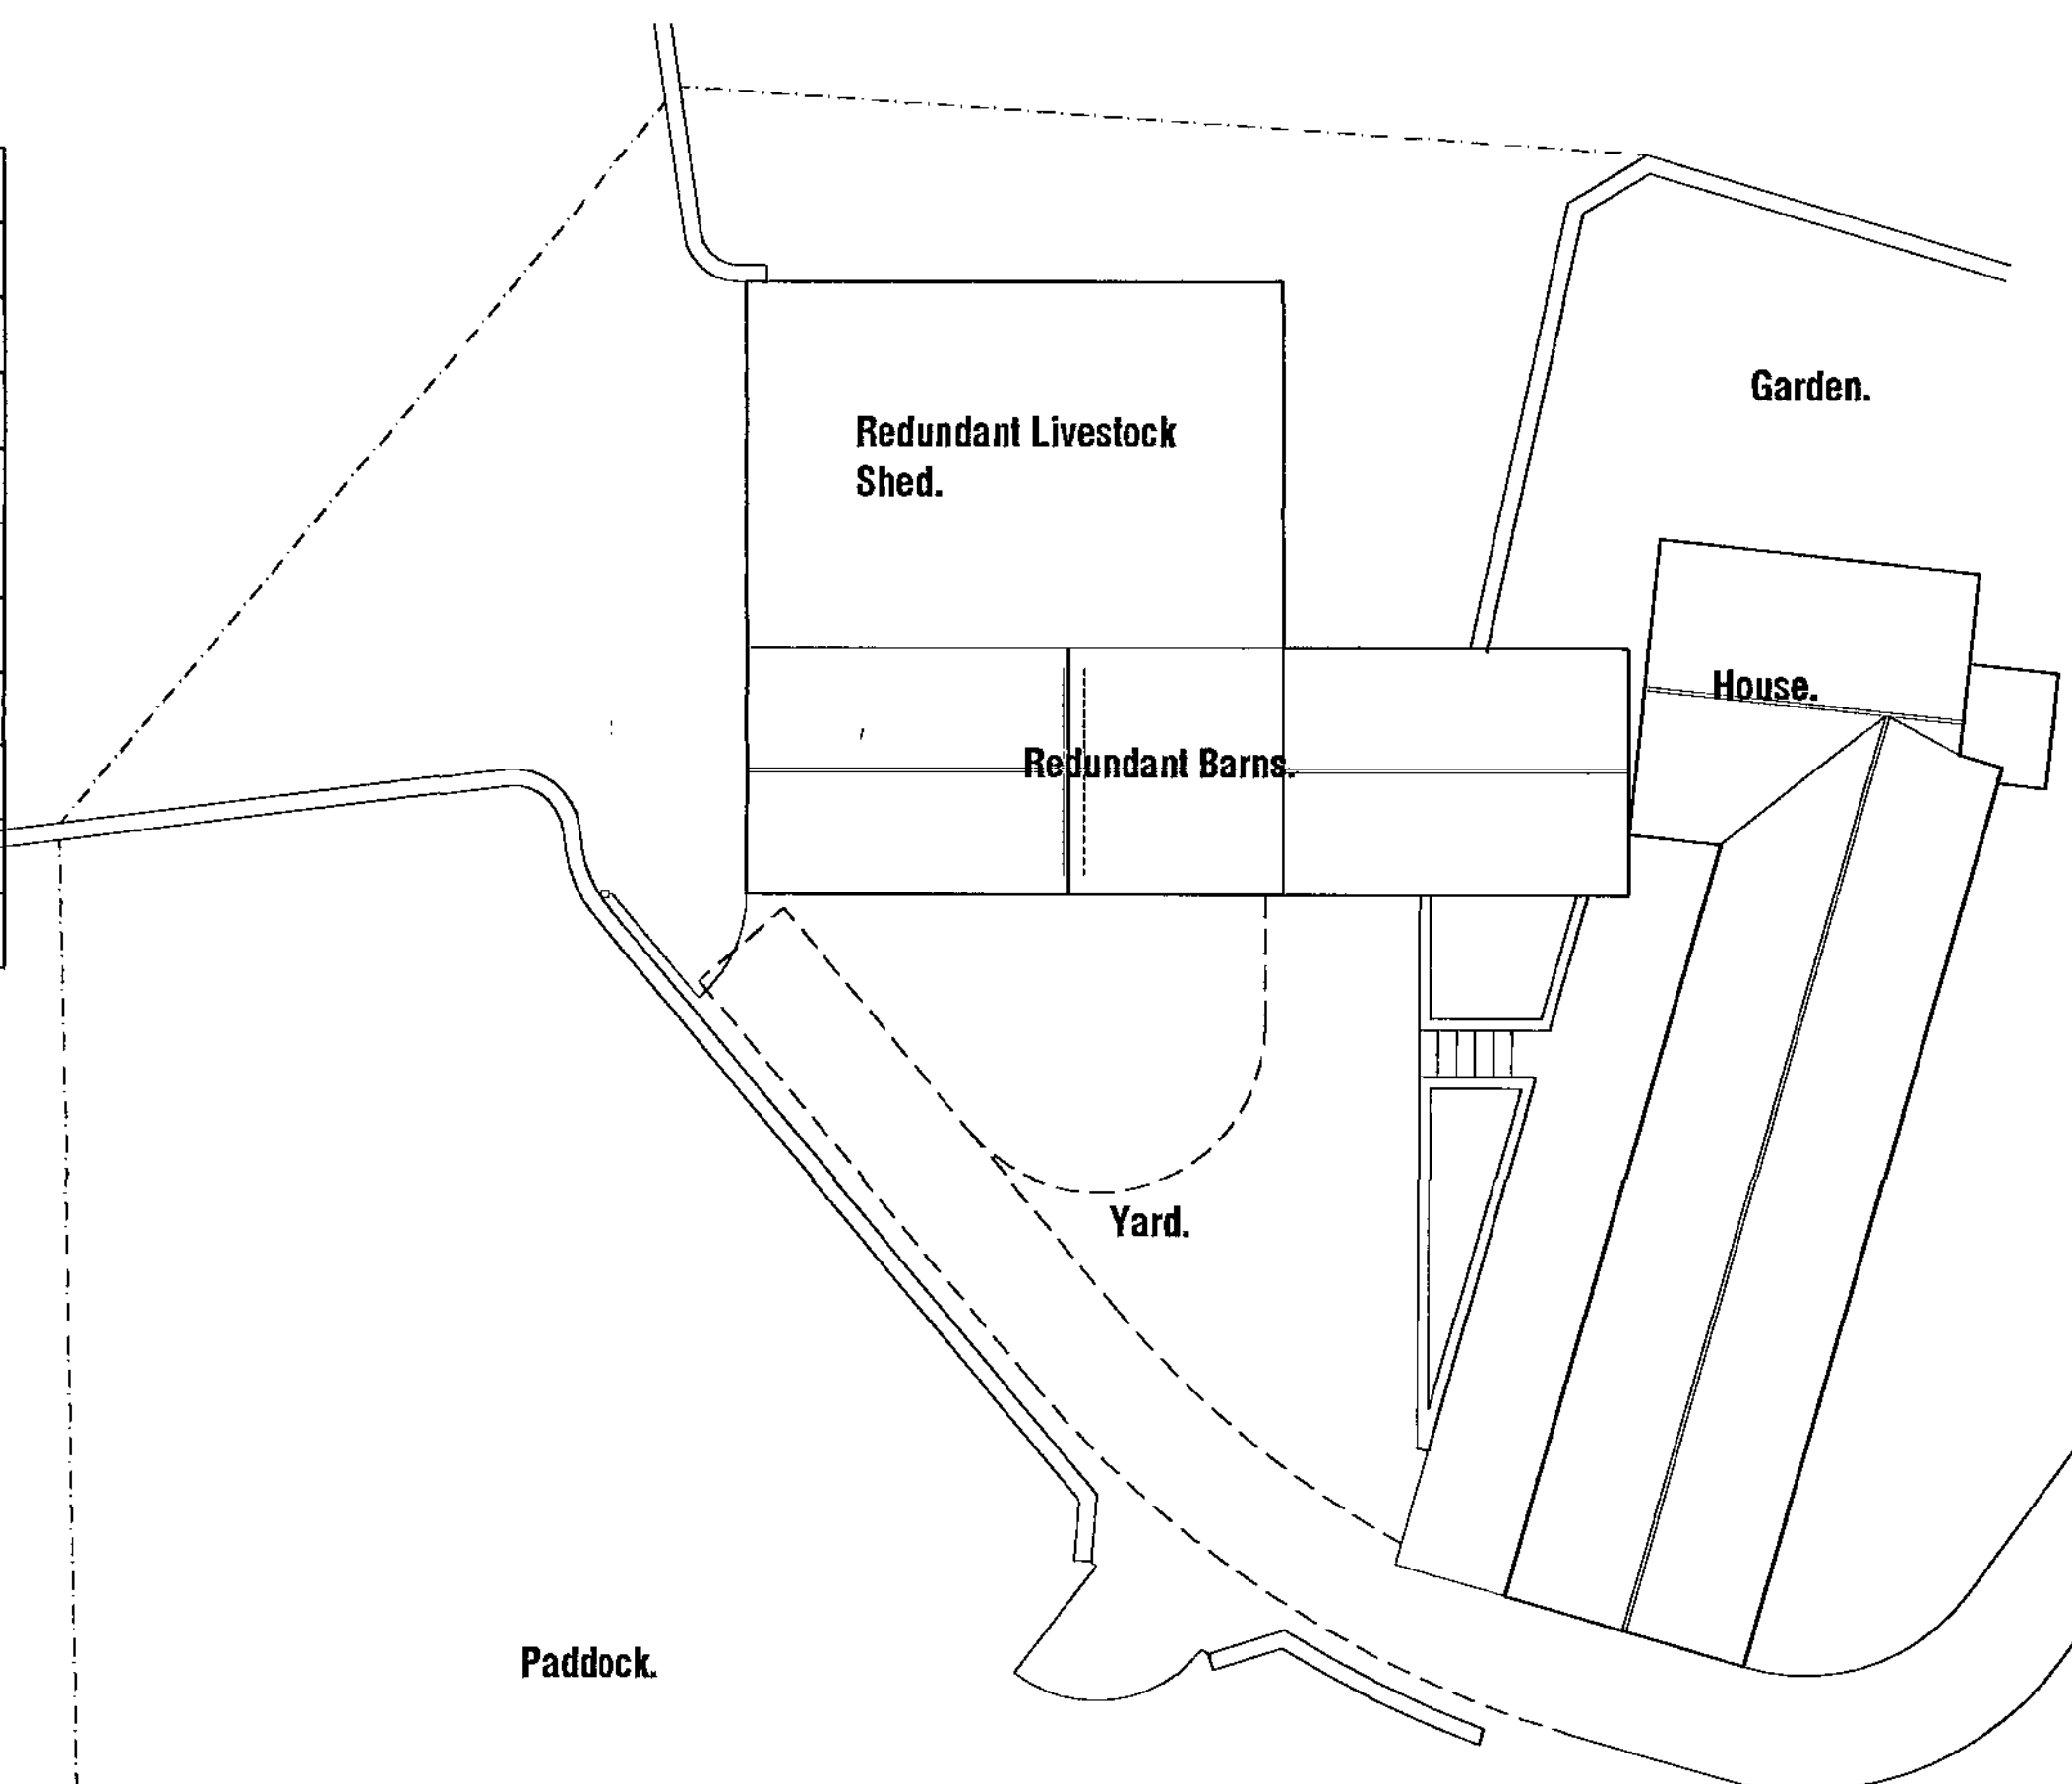


SECTION BB

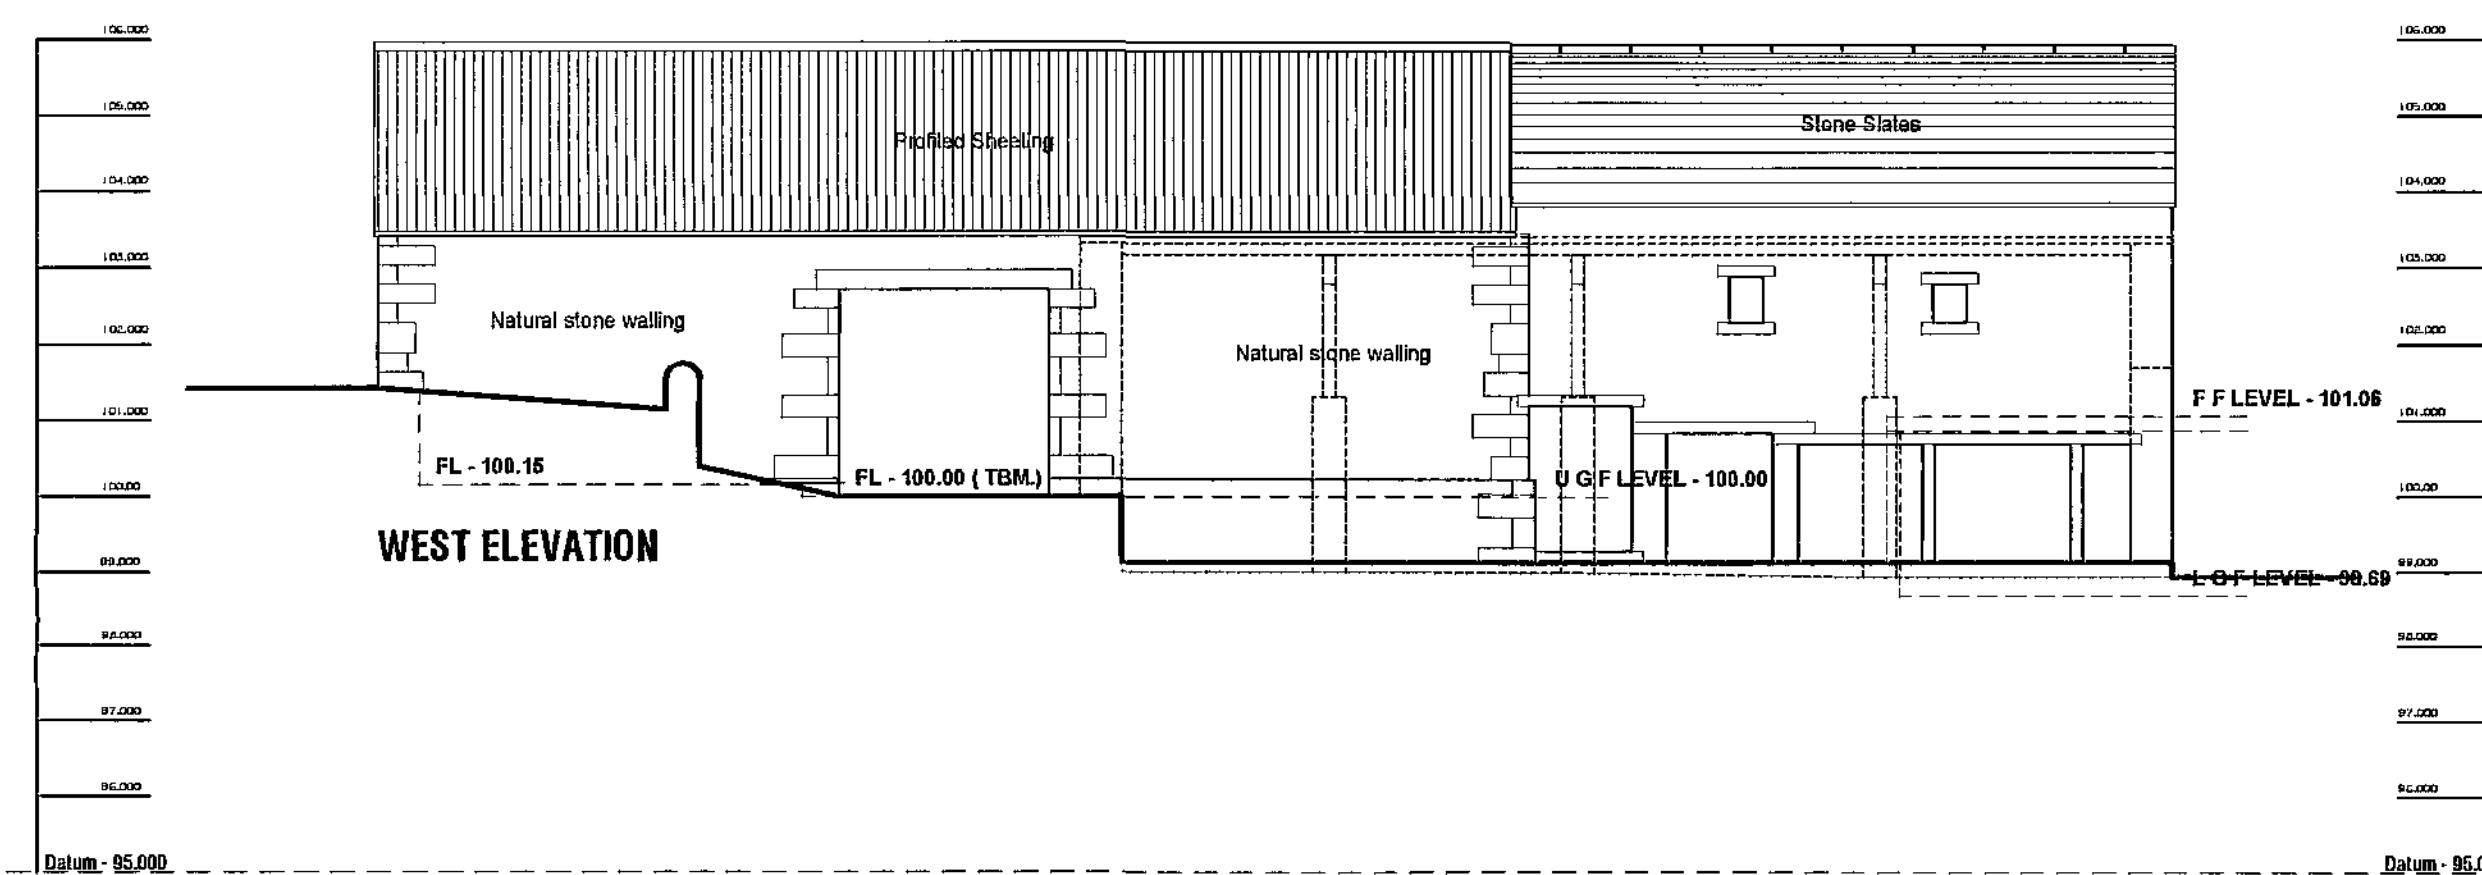


SECTION AA

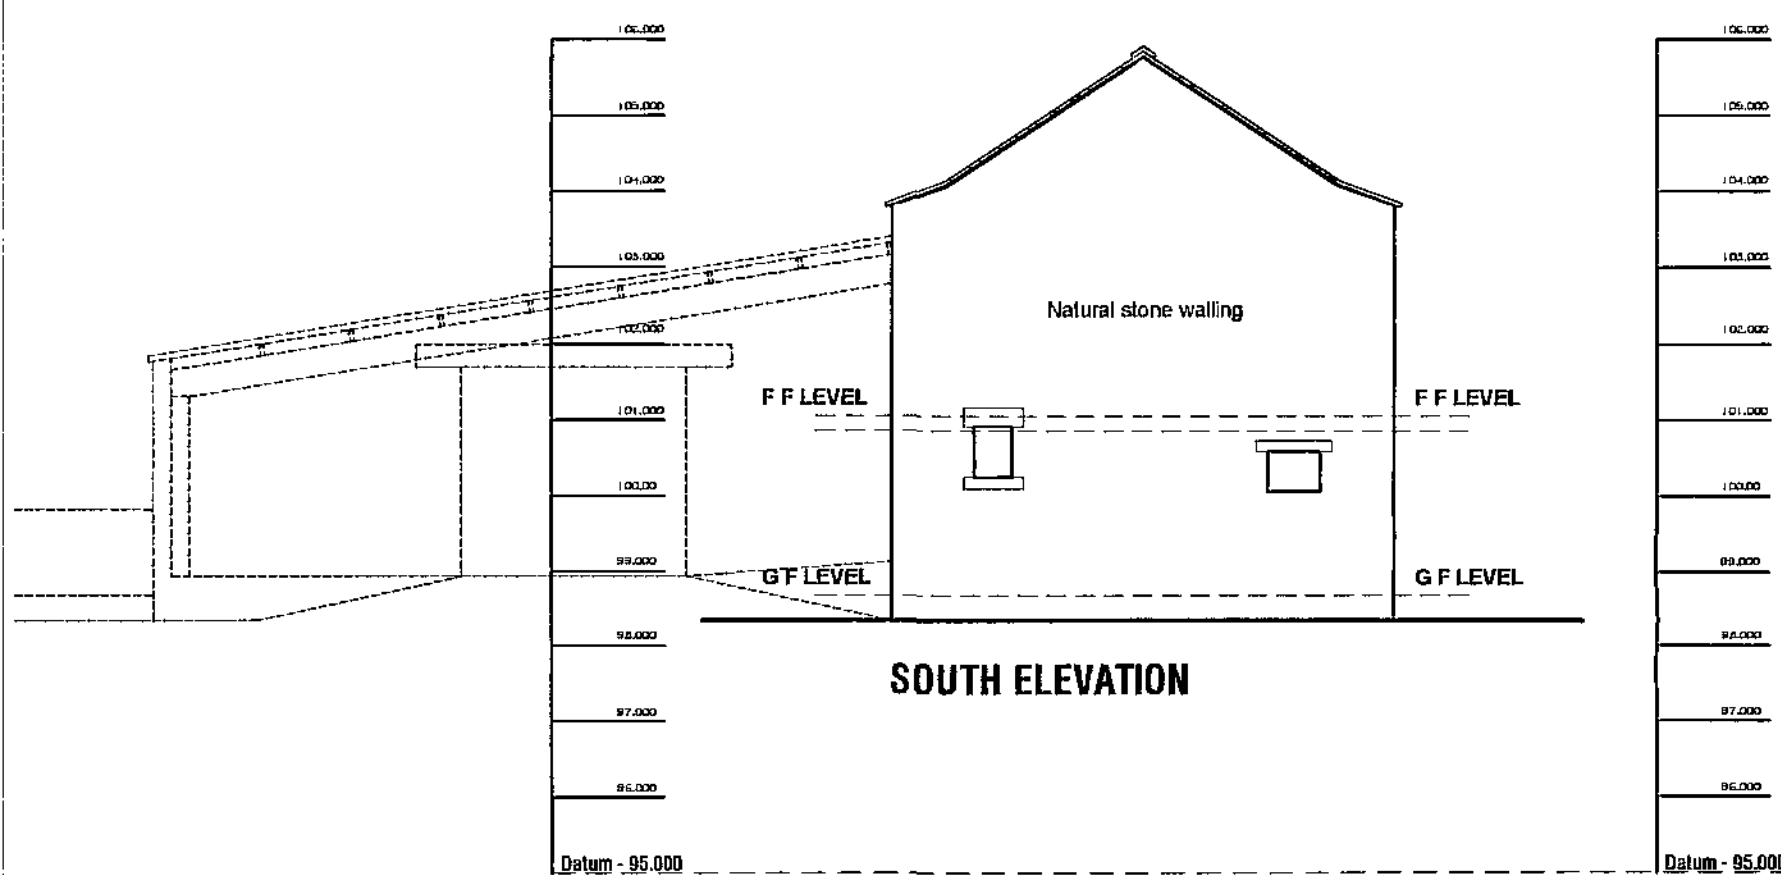


SITE PLAN @ 1:200

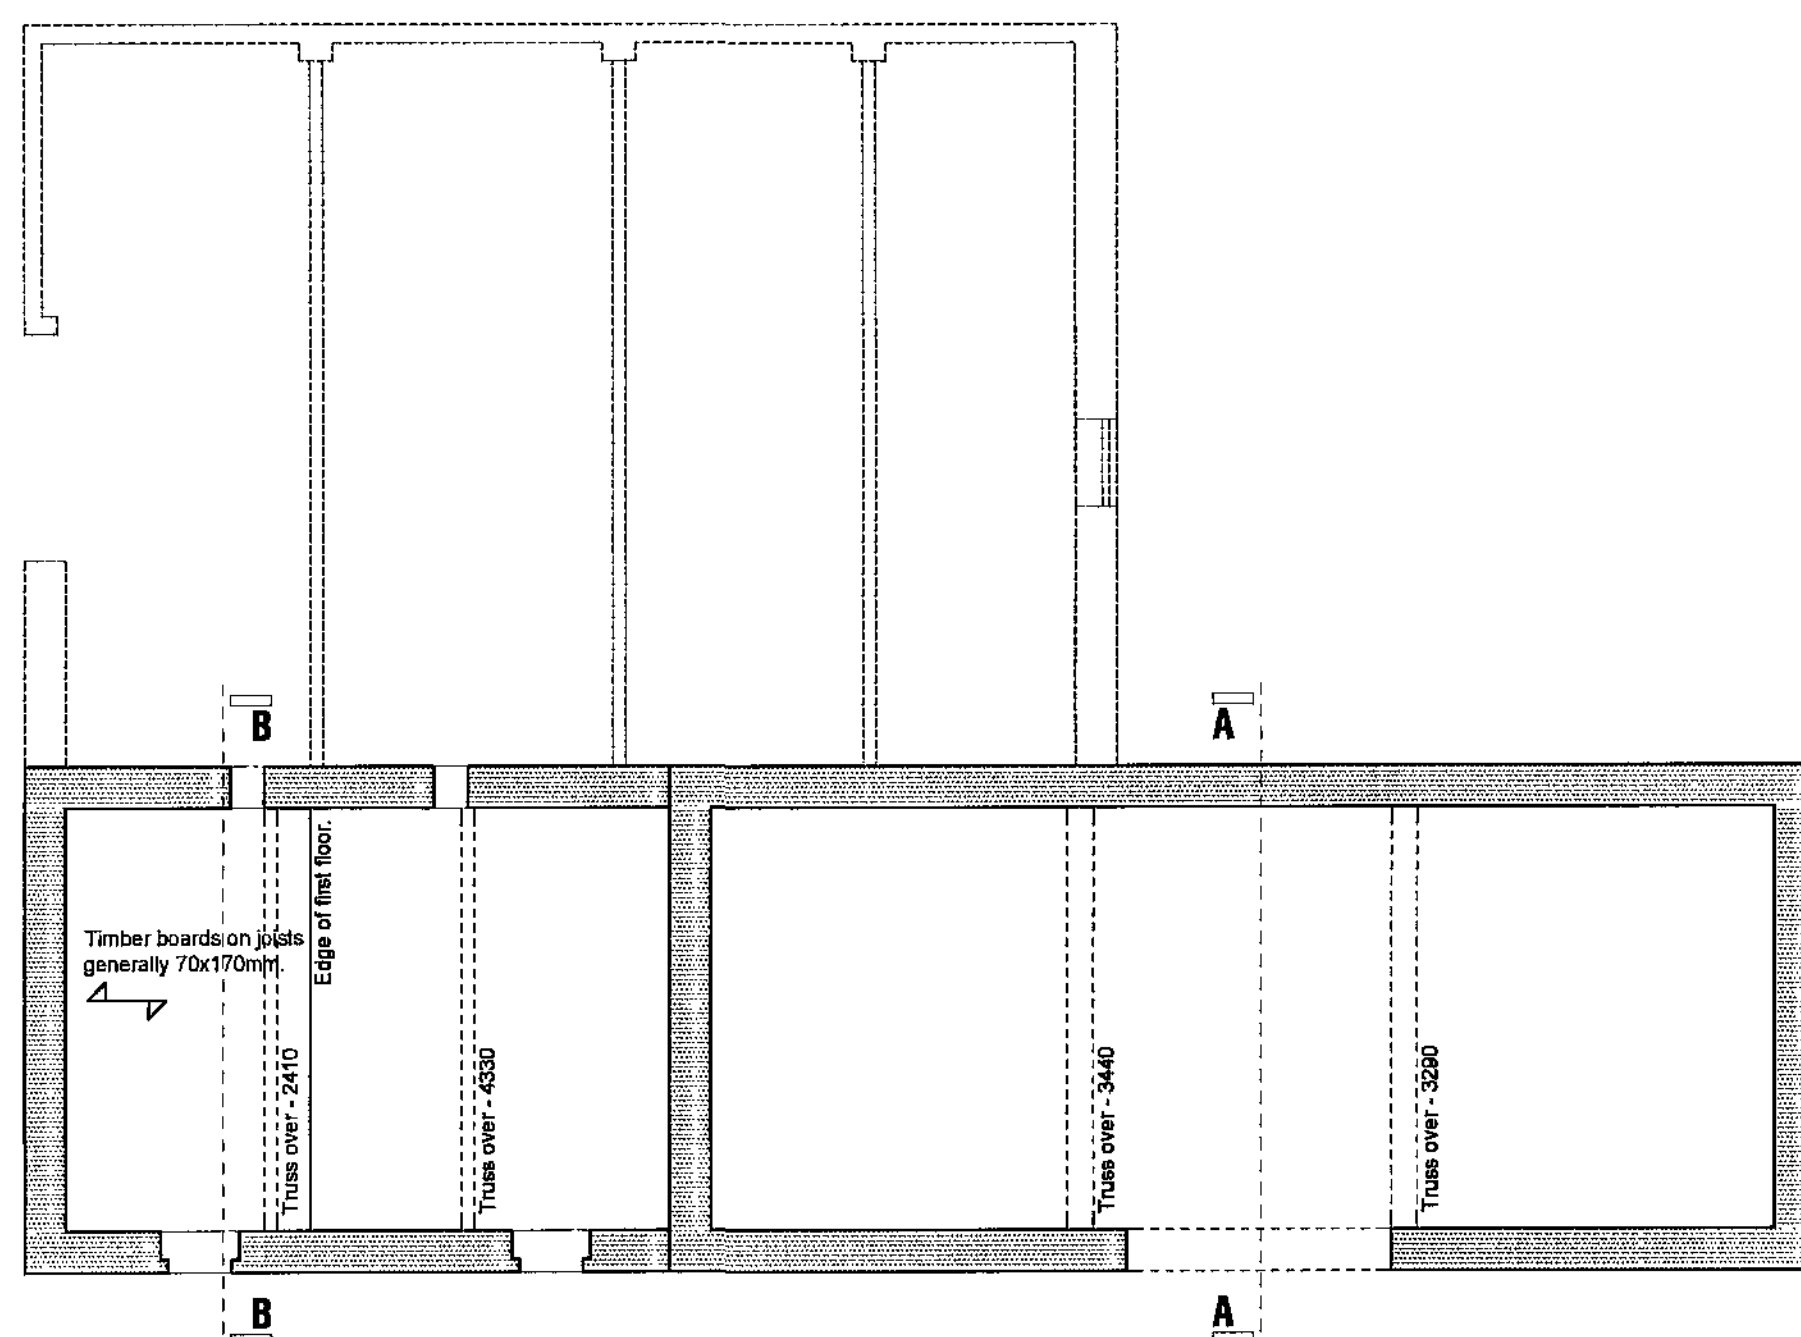

FIRST FLOOR PLAN

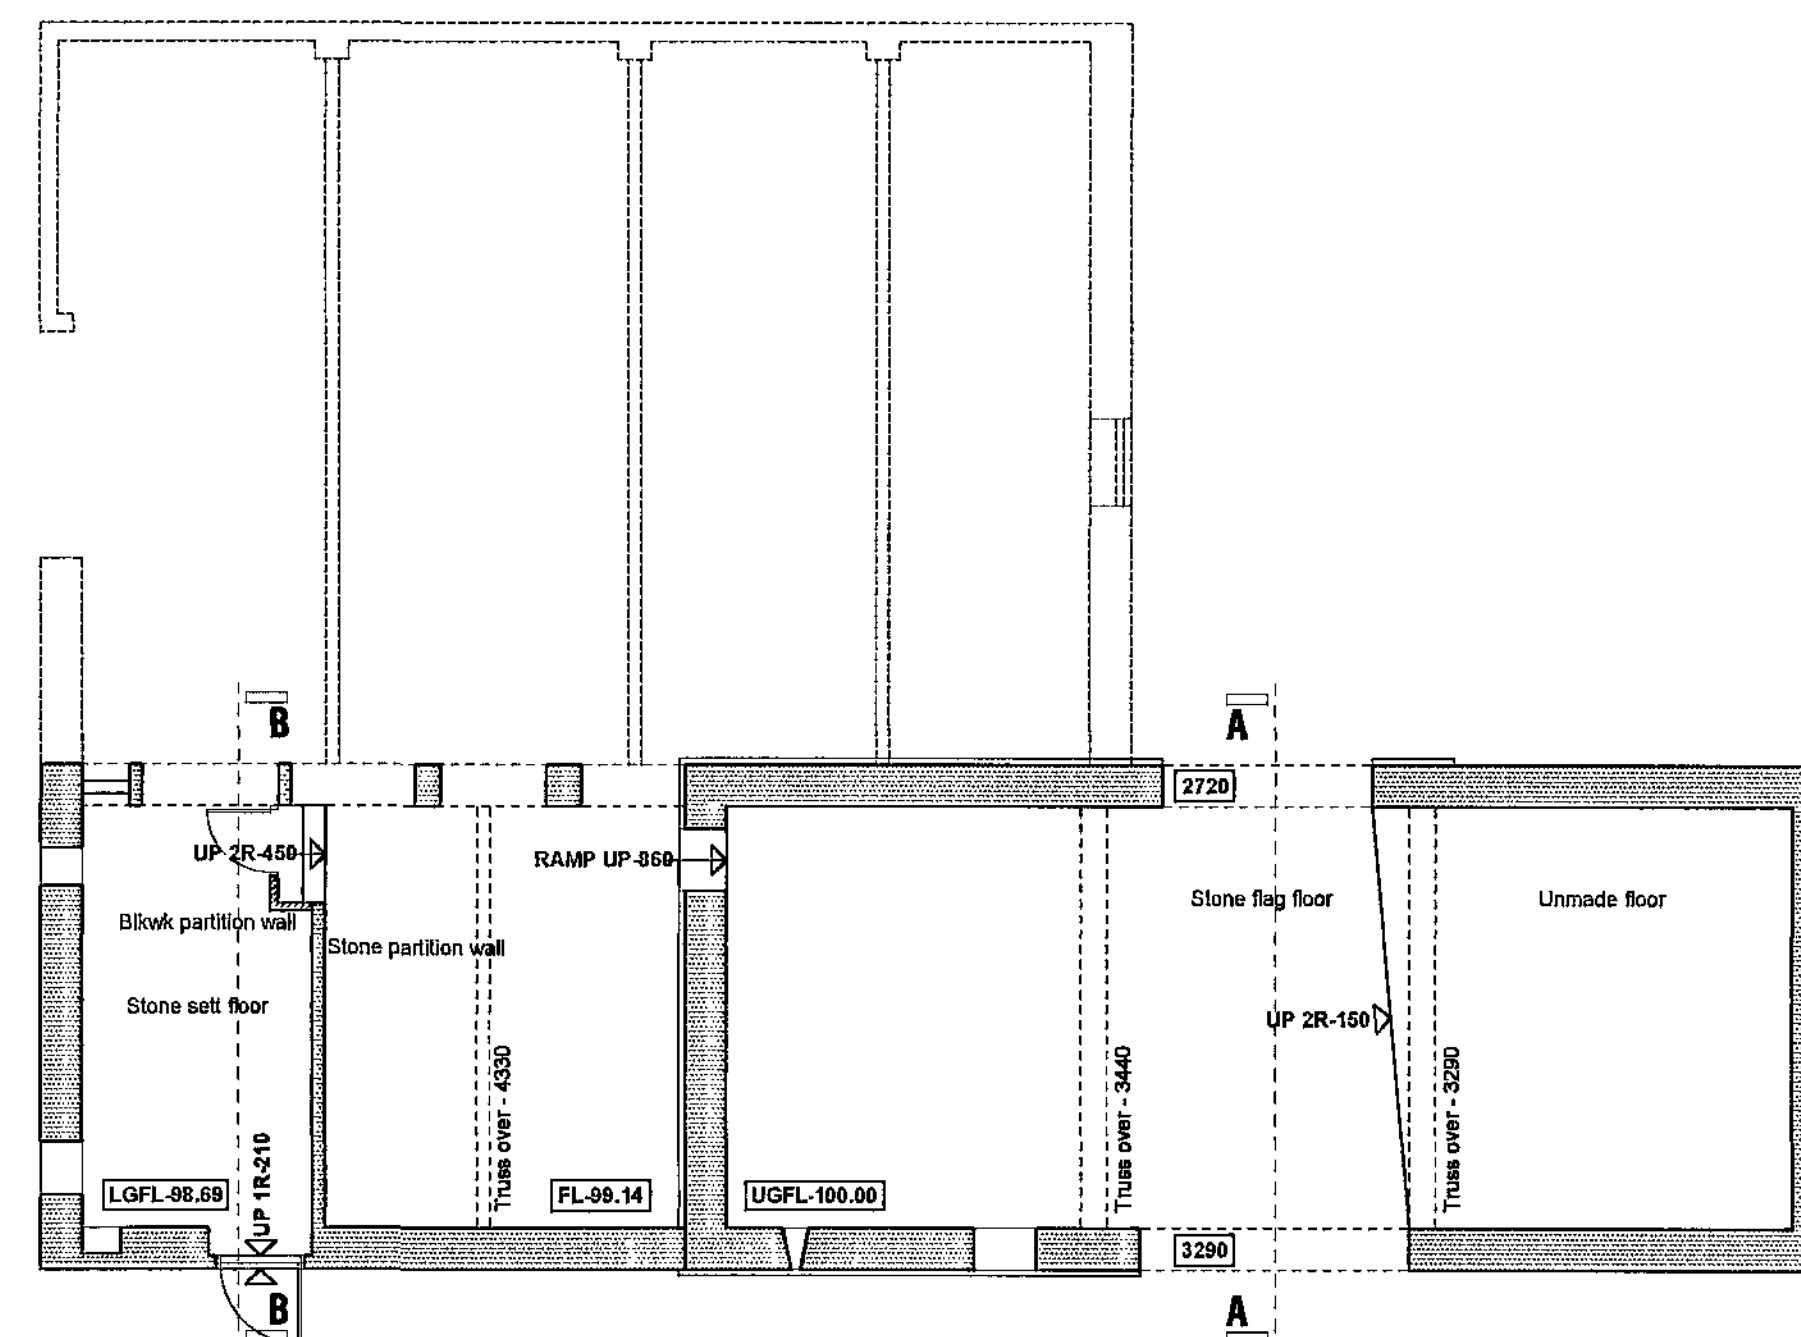

GROUND FLOOR PLAN

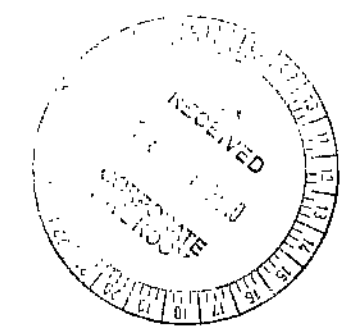

DICK ROYD FARM, BROOK HILL LANE,
CARLECOTES, SHEFFIELD,
S36 4TG.



SURVEY

PLANS SECTIONS AND ELEVATIONS


Scales. 1:50, 1:100 & 1:200

Date. JAN 2010.



Rev.

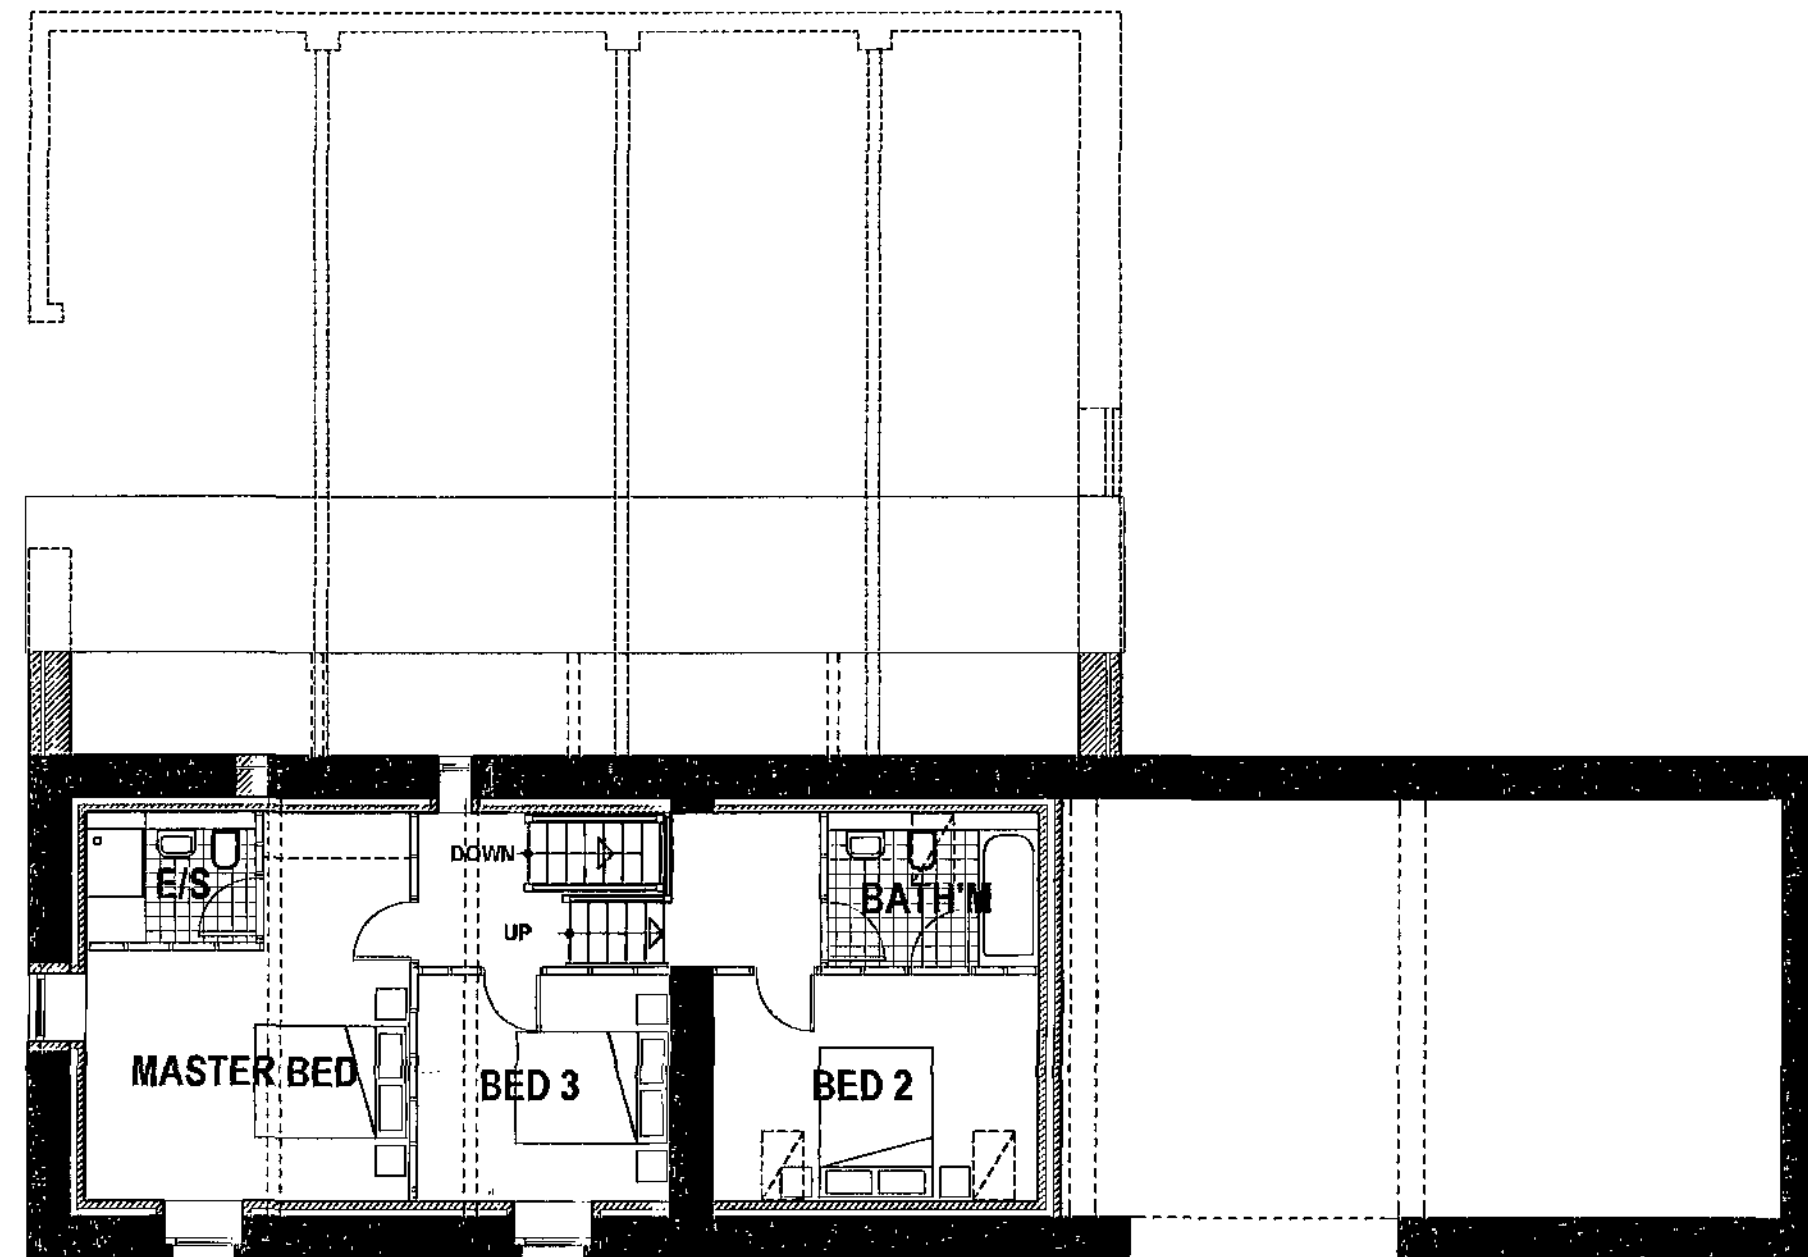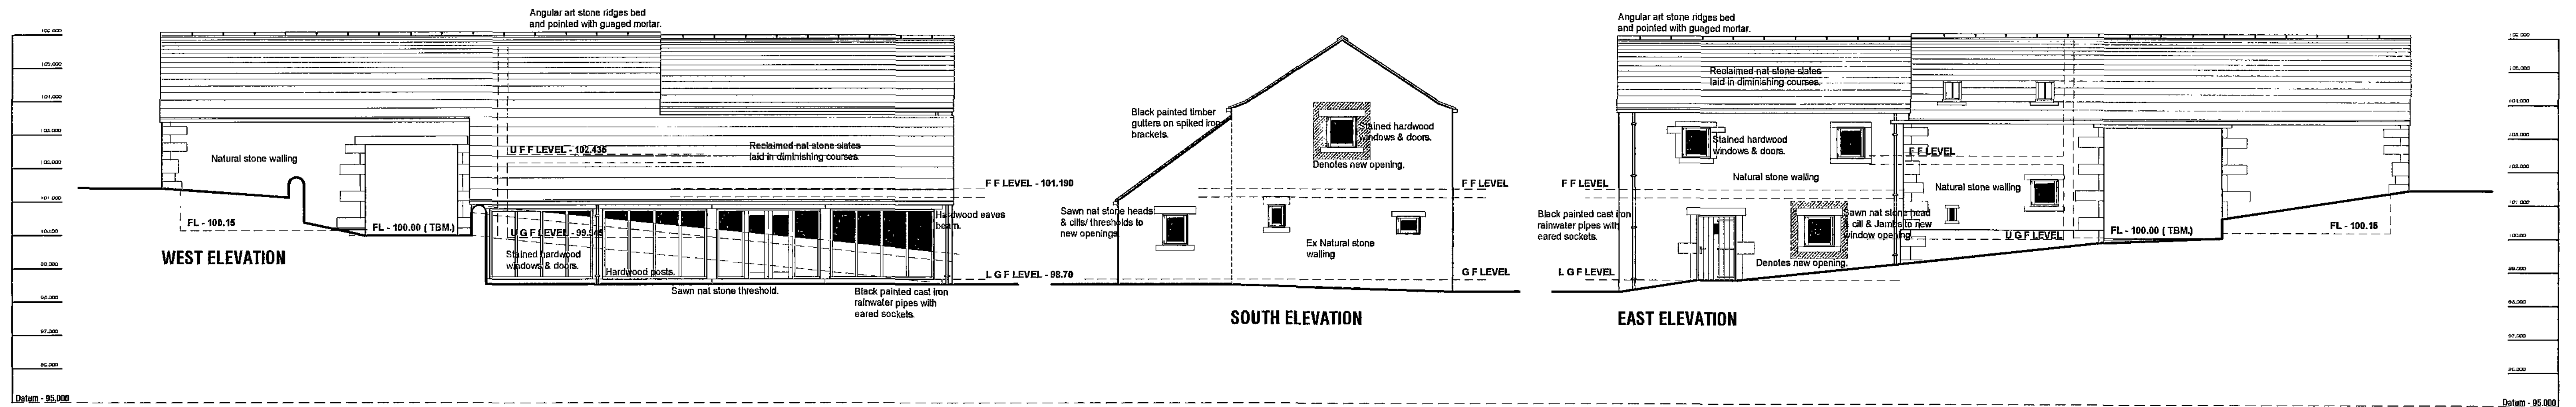

FIRST FLOOR PLAN

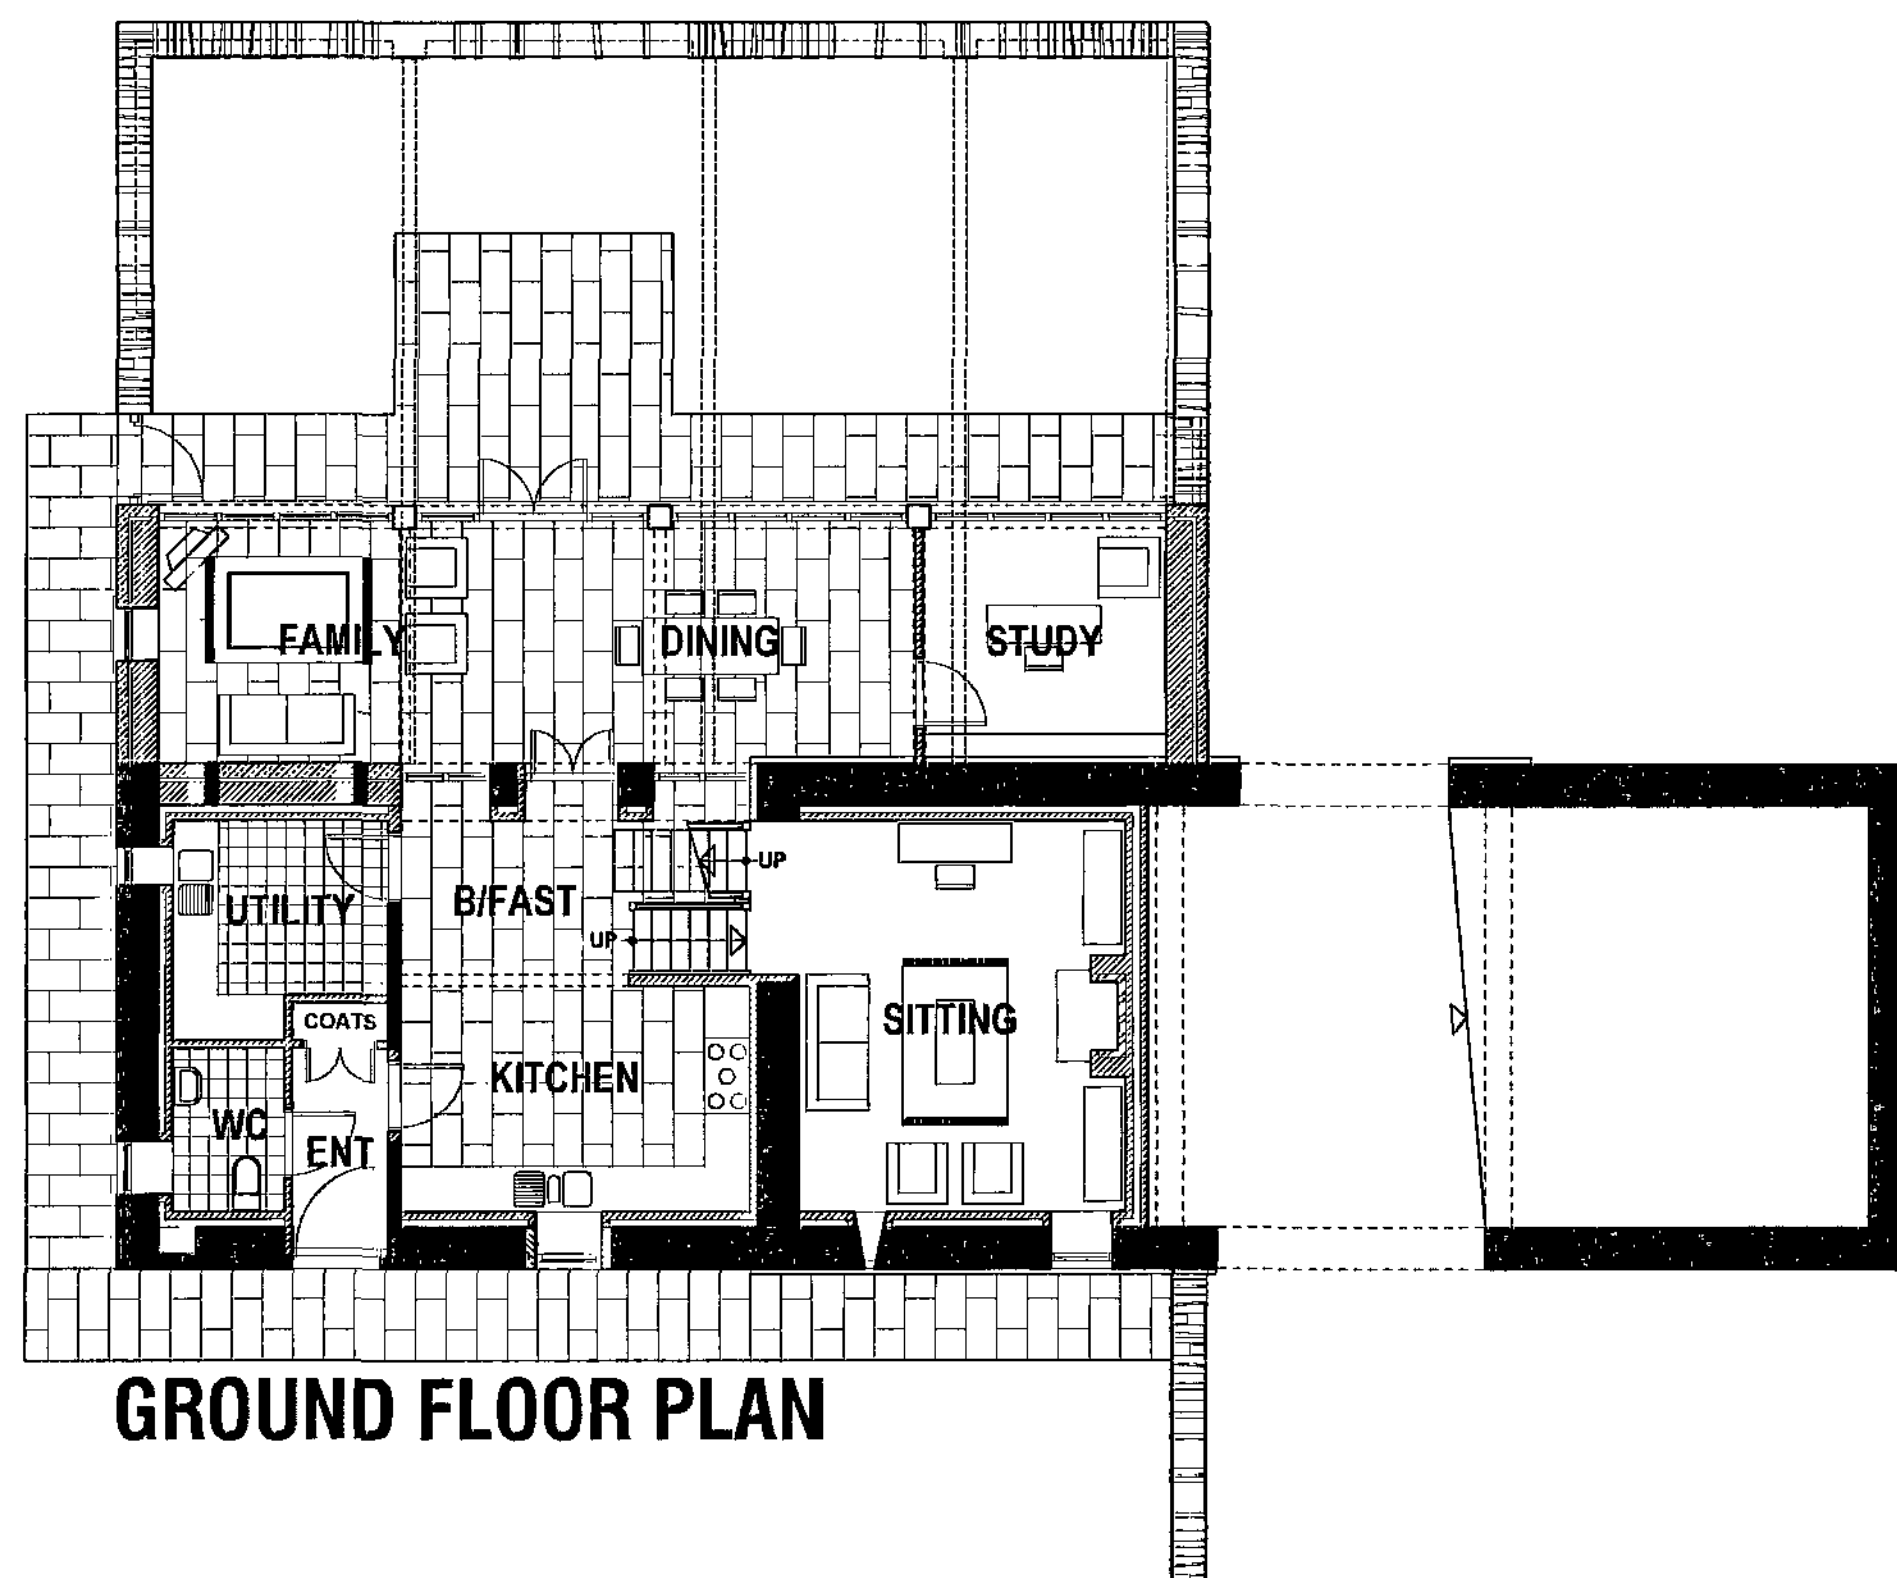

GROUND FLOOR PLAN

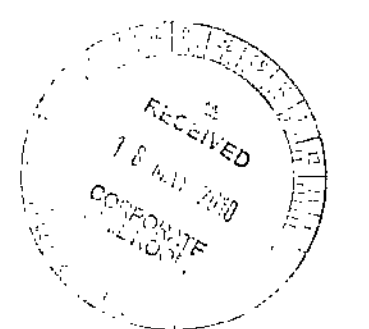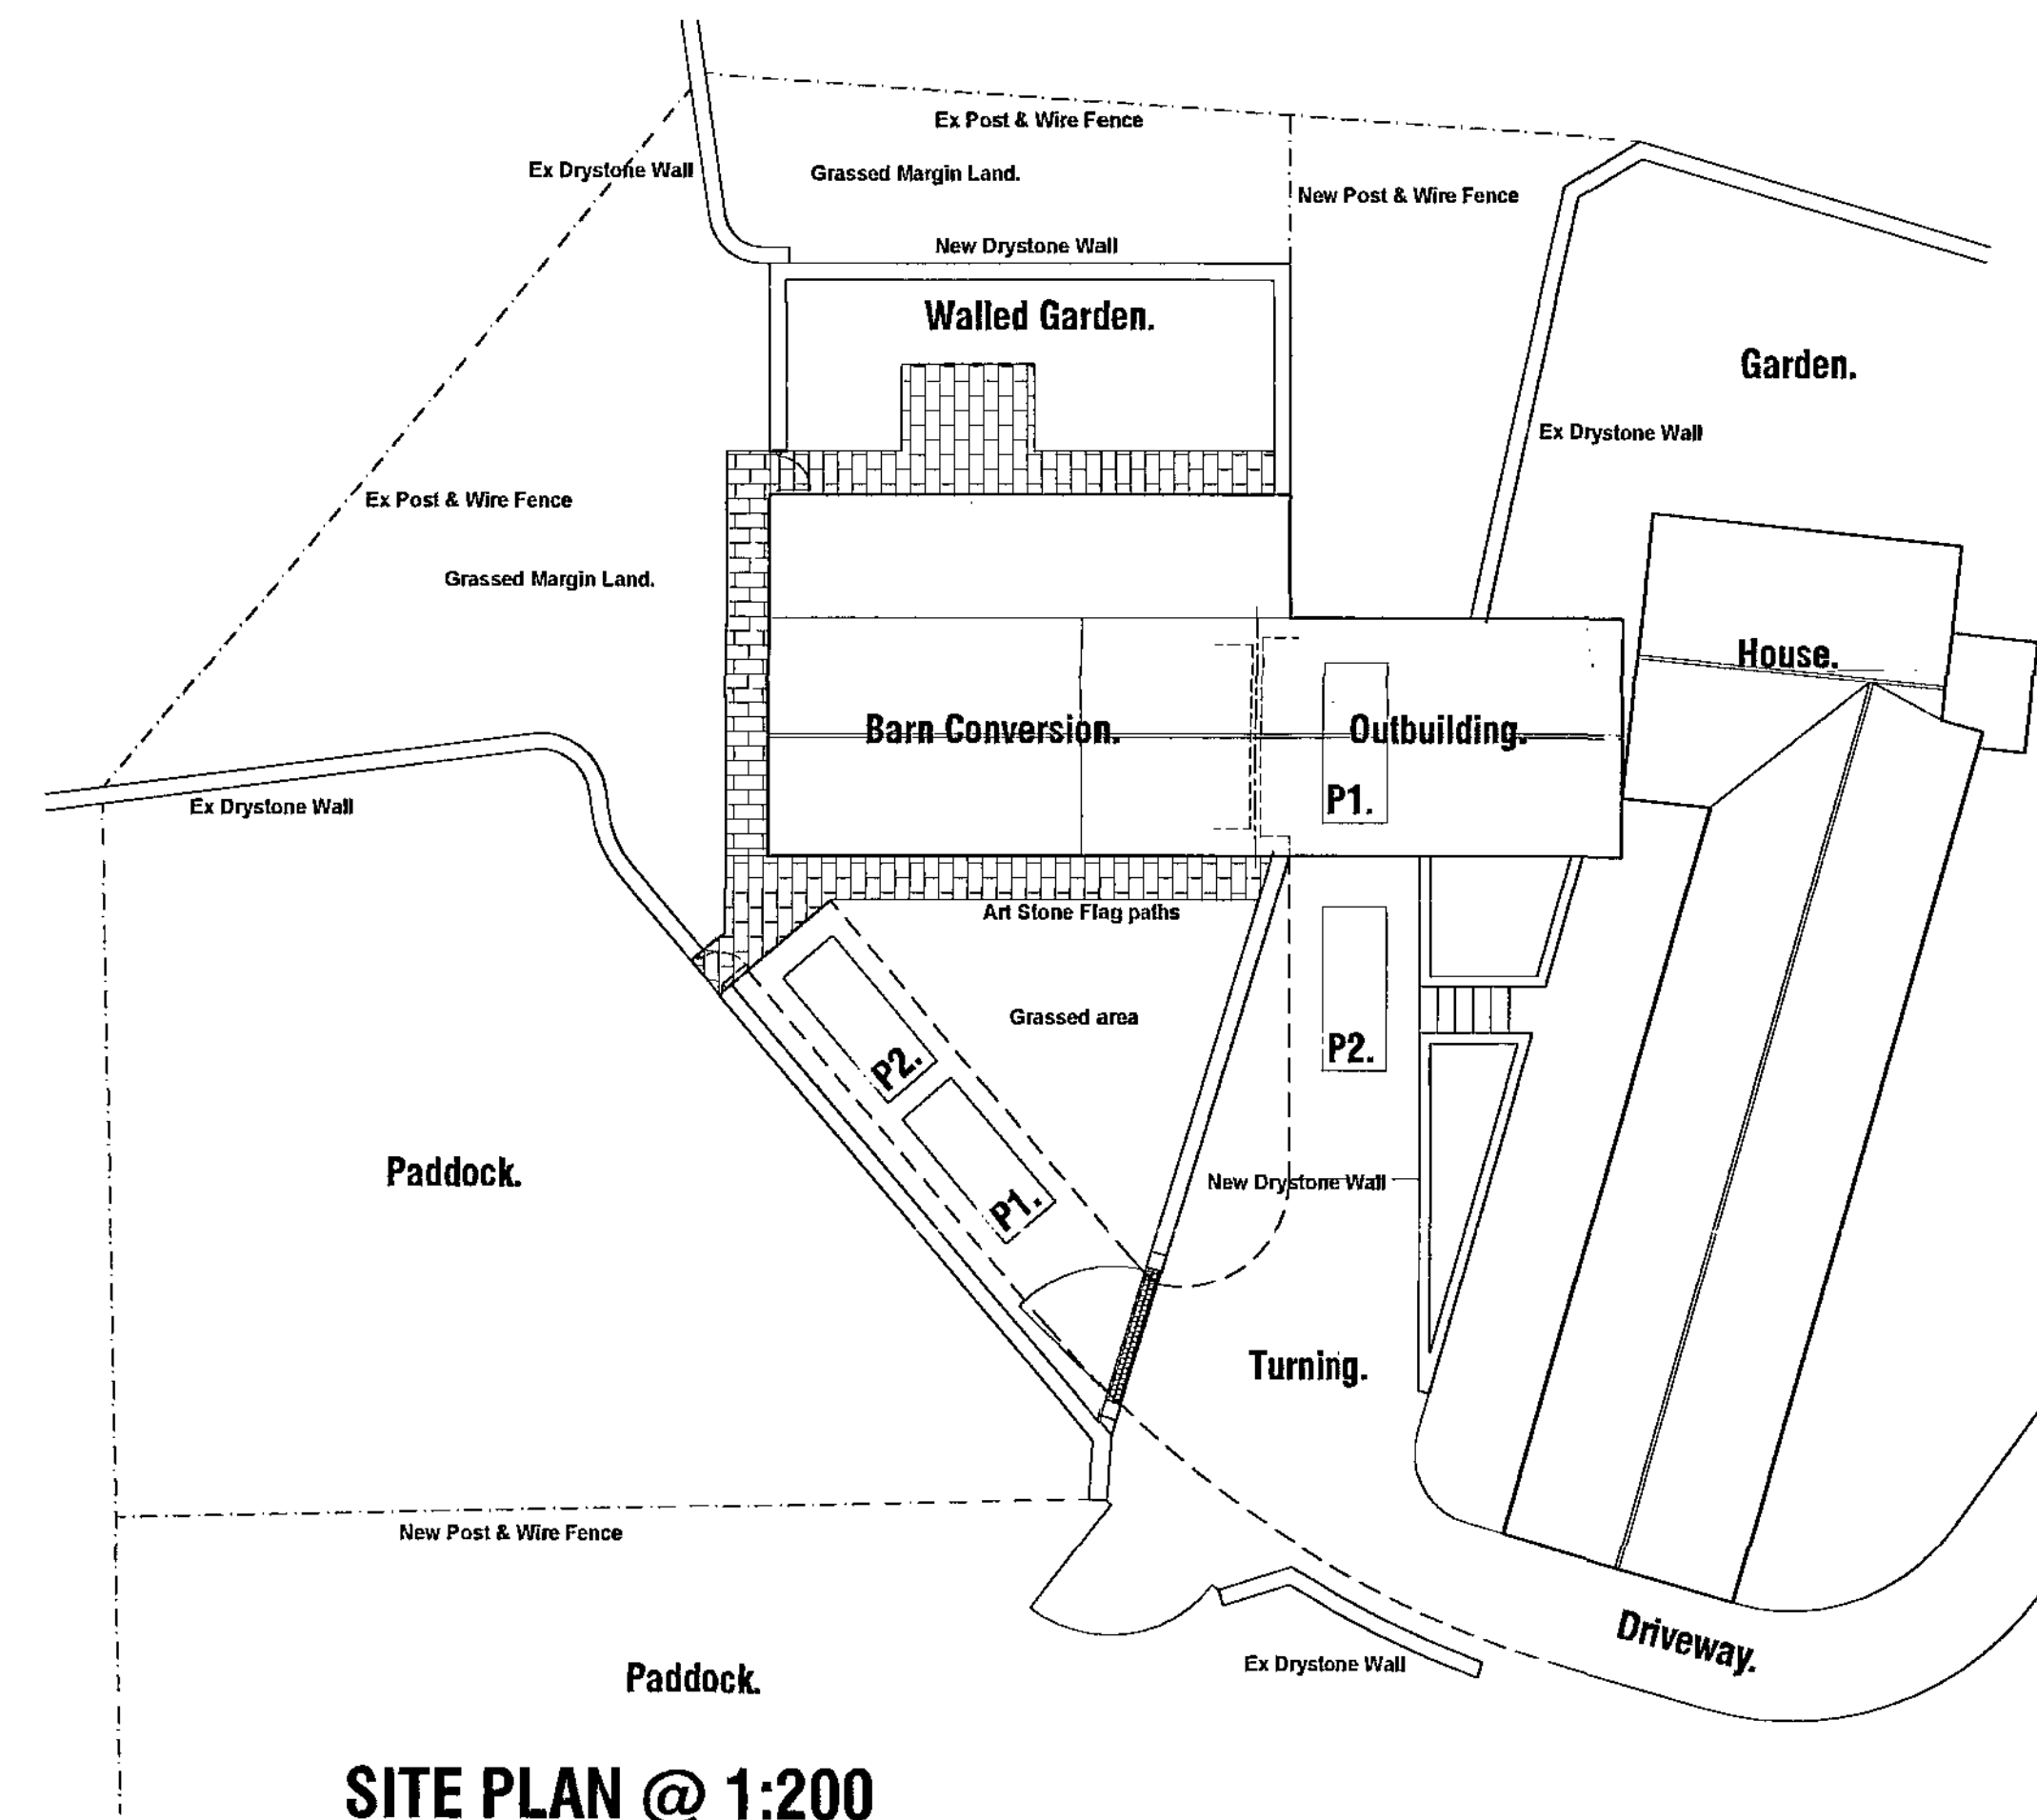

DICK ROYD FARM, BROOK HILL LANE,
CARLECOTES, SHEFFIELD,
S36 4TG.

PROPOSALS

PLANS AND ELEVATIONS

Scales. 1:100 & 1:200

Date. MAR 2010.

Rev. -