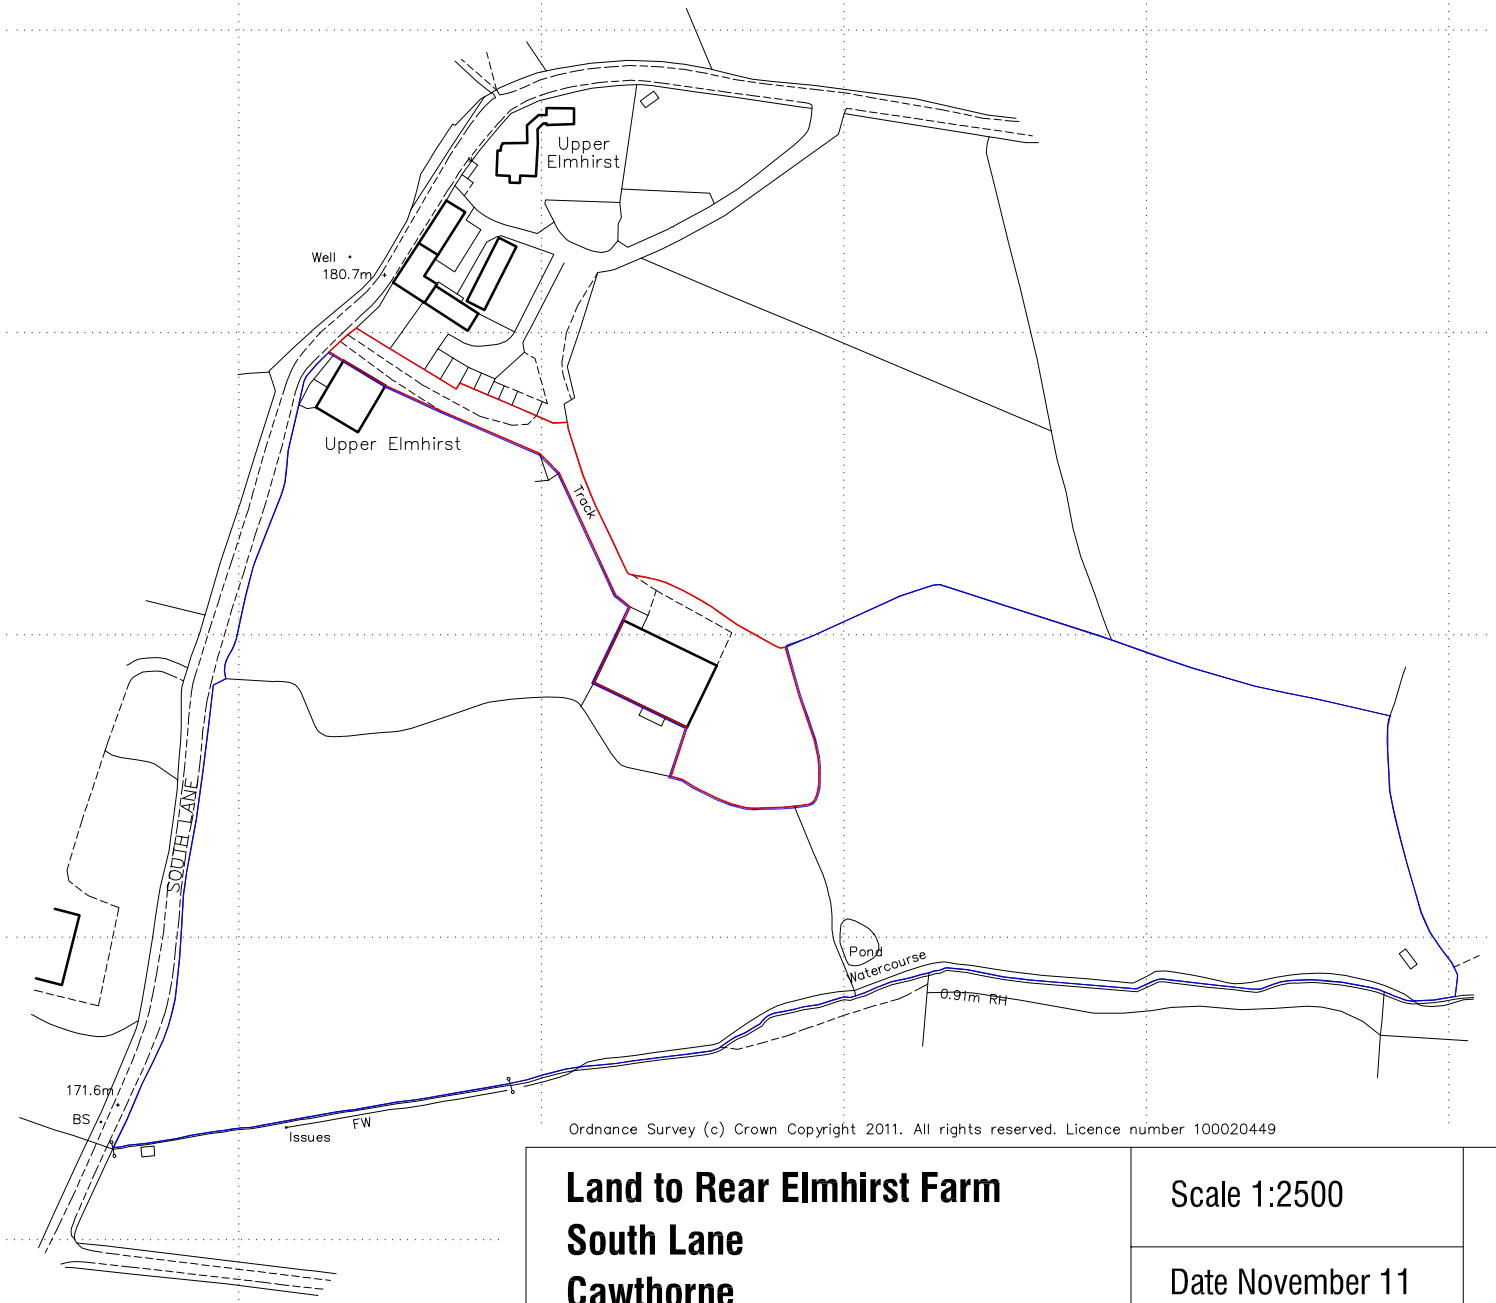


North

Ordnance Survey (c) Crown Copyright 2011. All rights reserved. Licence number 100020449

Land to Rear Elmhirst Farm
South Lane
Cawthorne
Barnsley

LOCATION PLAN

Scale 1:2500

Date November 11

Ref 11.57

Drwg No OS1

mboothdesign
architectural design and building consultants

11 Crowden Walk Barnsley
S75 2LU
T: 01226 286256
M: 07881898300
E: mboothdesign@btconnect.com