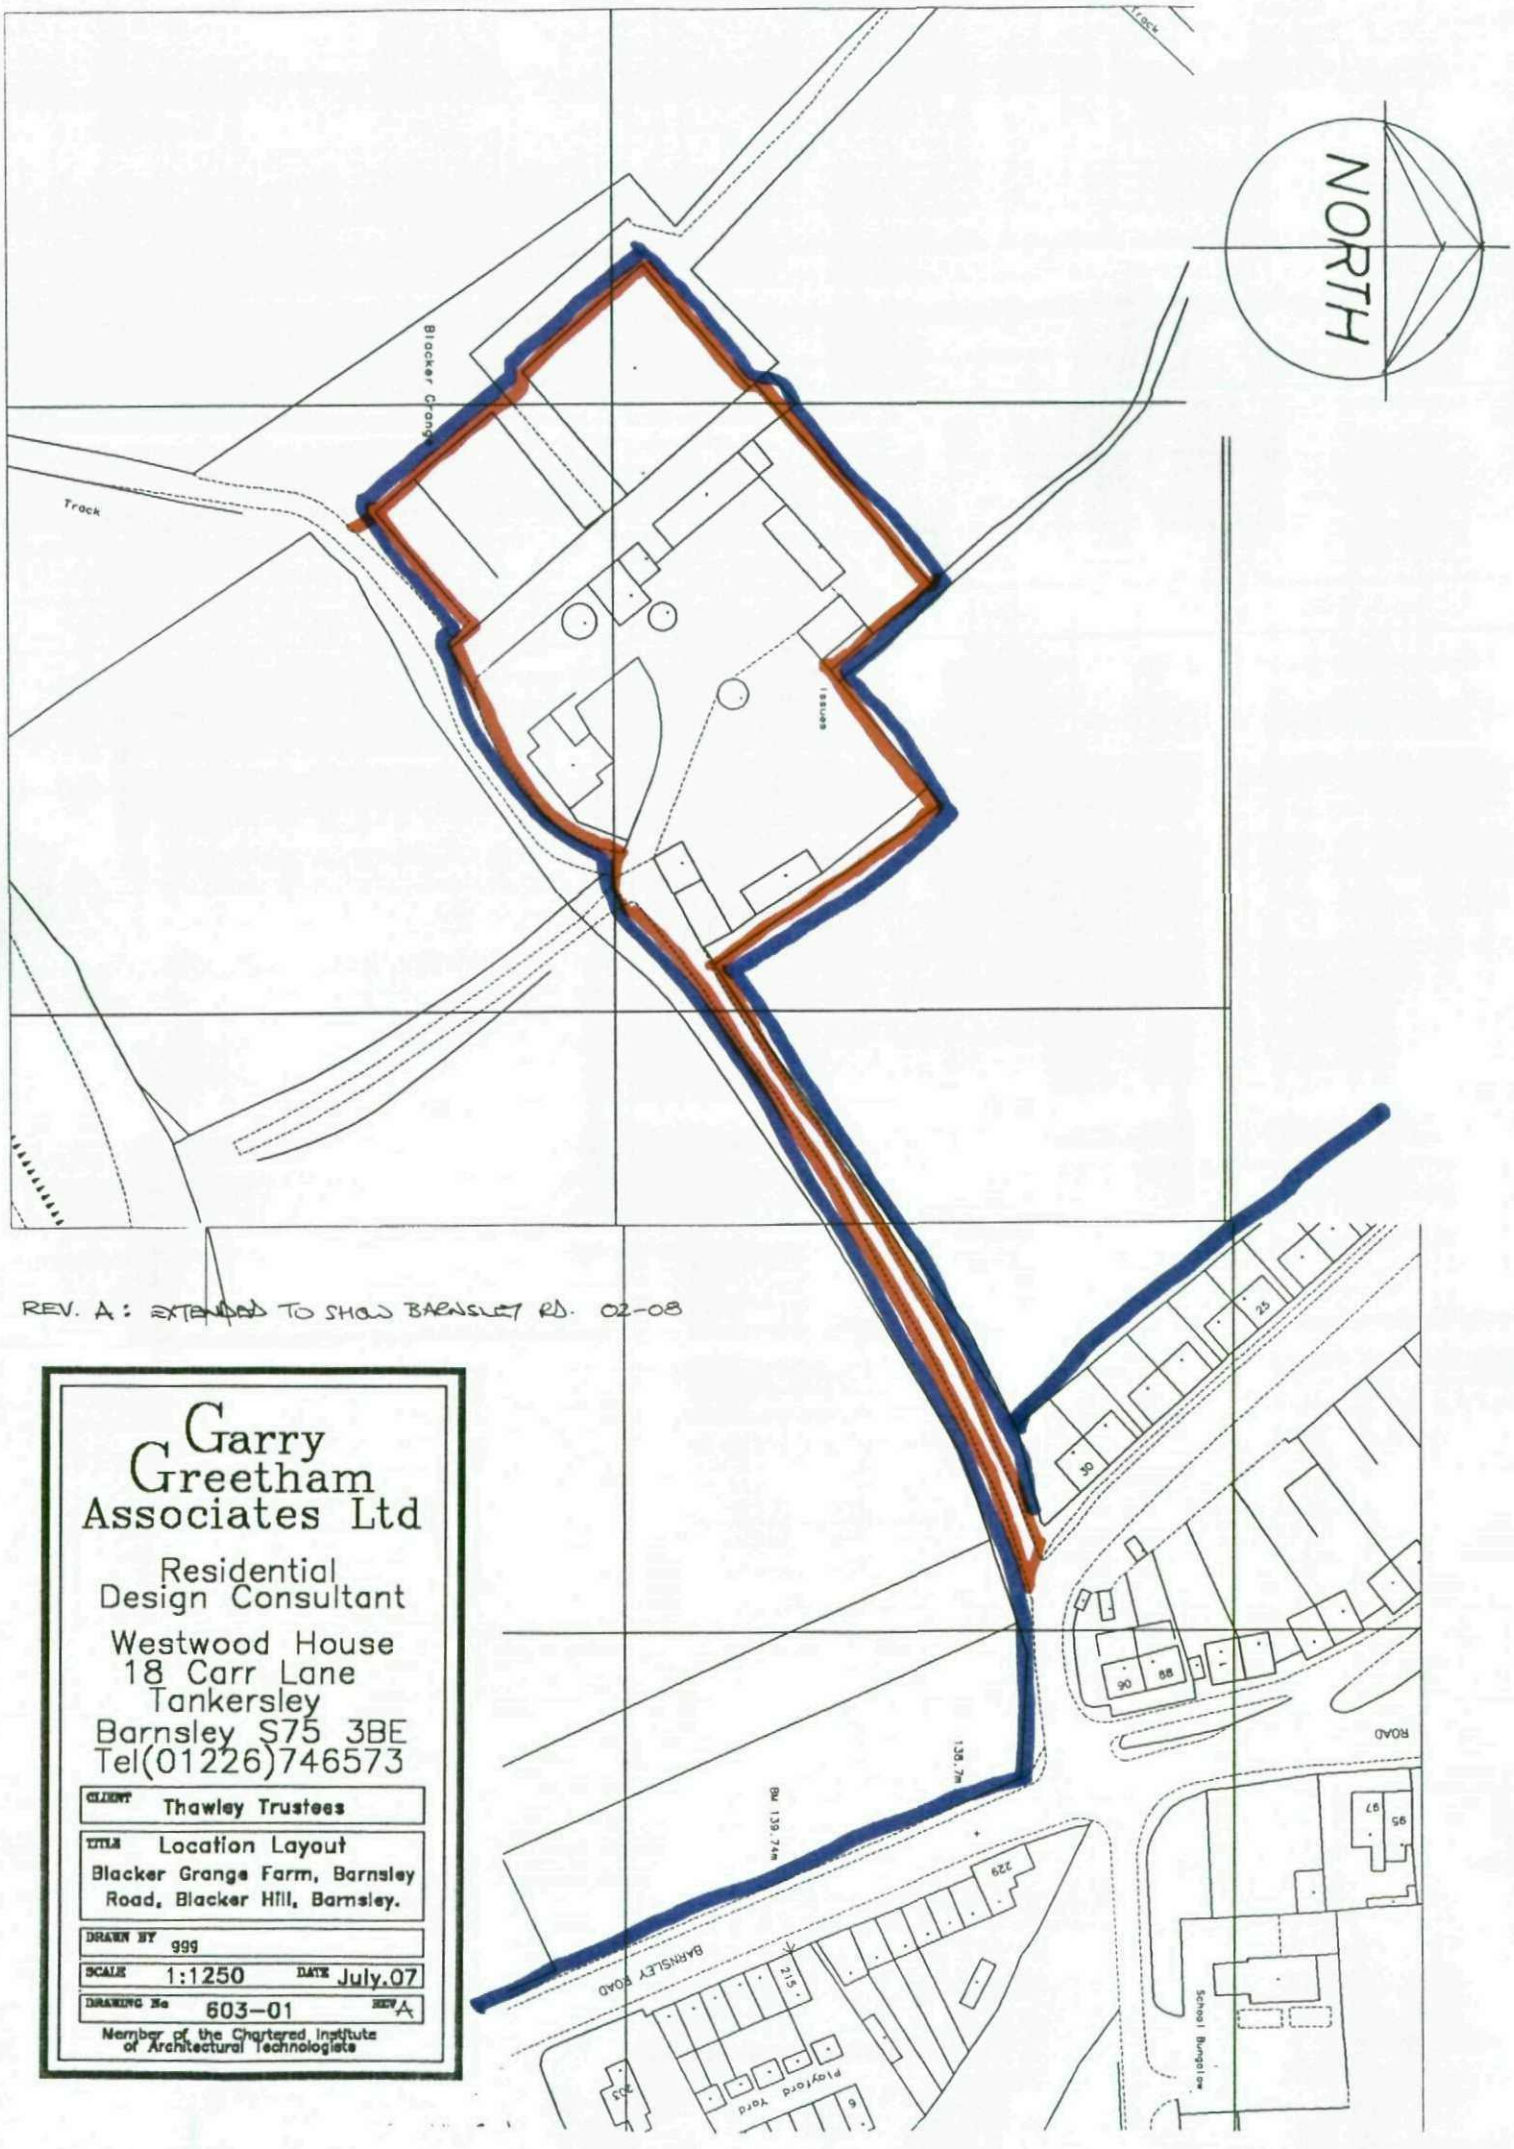


REV. A: EXTENDED TO SHOW BARNSLEY RD. 02-08

Garry Greetham Associates Ltd

Residential Design Consultant

Westwood House
18 Carr Lane
Tankersley
Barnsley S75 3BE
Tel(01226)746573

CLIENT	Thawley Trustees
TITLE	Location Layout Blacker Grange Farm, Barnsley Road, Blacker Hill, Barnsley.
DRAWN BY	ggg
SCALE	1:1250
DATE	July.07
DRAWING No	603-01
REV	A

Member of the Chartered Institute of Architectural Technologists