Ref 1254
Date 22.11.2012

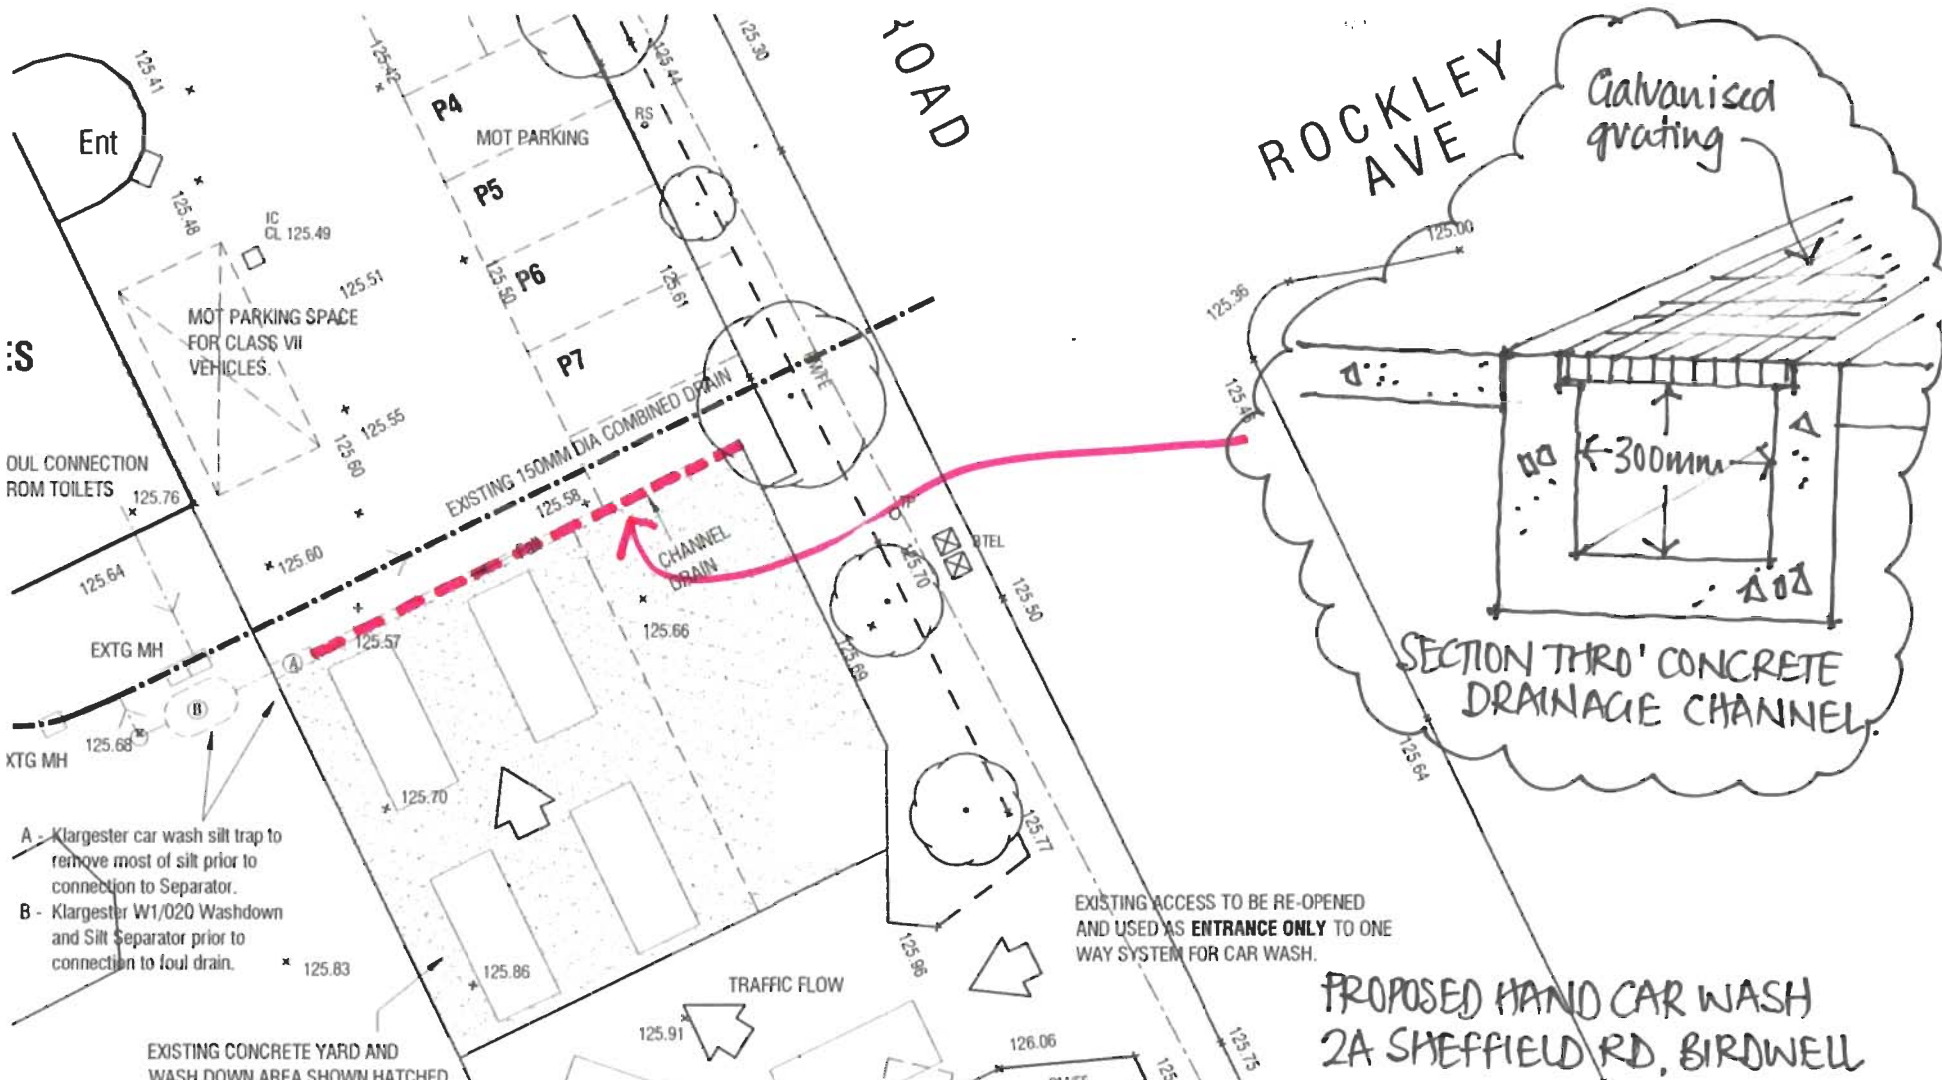

EXTRACT FROM SITE PLAN Ref P1.
1:200

PROPOSED HAND CAR WASH
2A SHEFFIELD RD, BIRDWELL

Drwg No P2.

MBOOTH DESIGN LTD
Fairfield House, Bernesai Close
Barnsley, S70 2FL