
Highways On Site Working Arrangements & Condition Report.

Site: School Street, Bolton Upon Dearne.

Client: Hoober Ltd.

Kepple Ltd.

35 Packman Road, Wath Upon Dearne, South Yorkshire. S63 6AQ

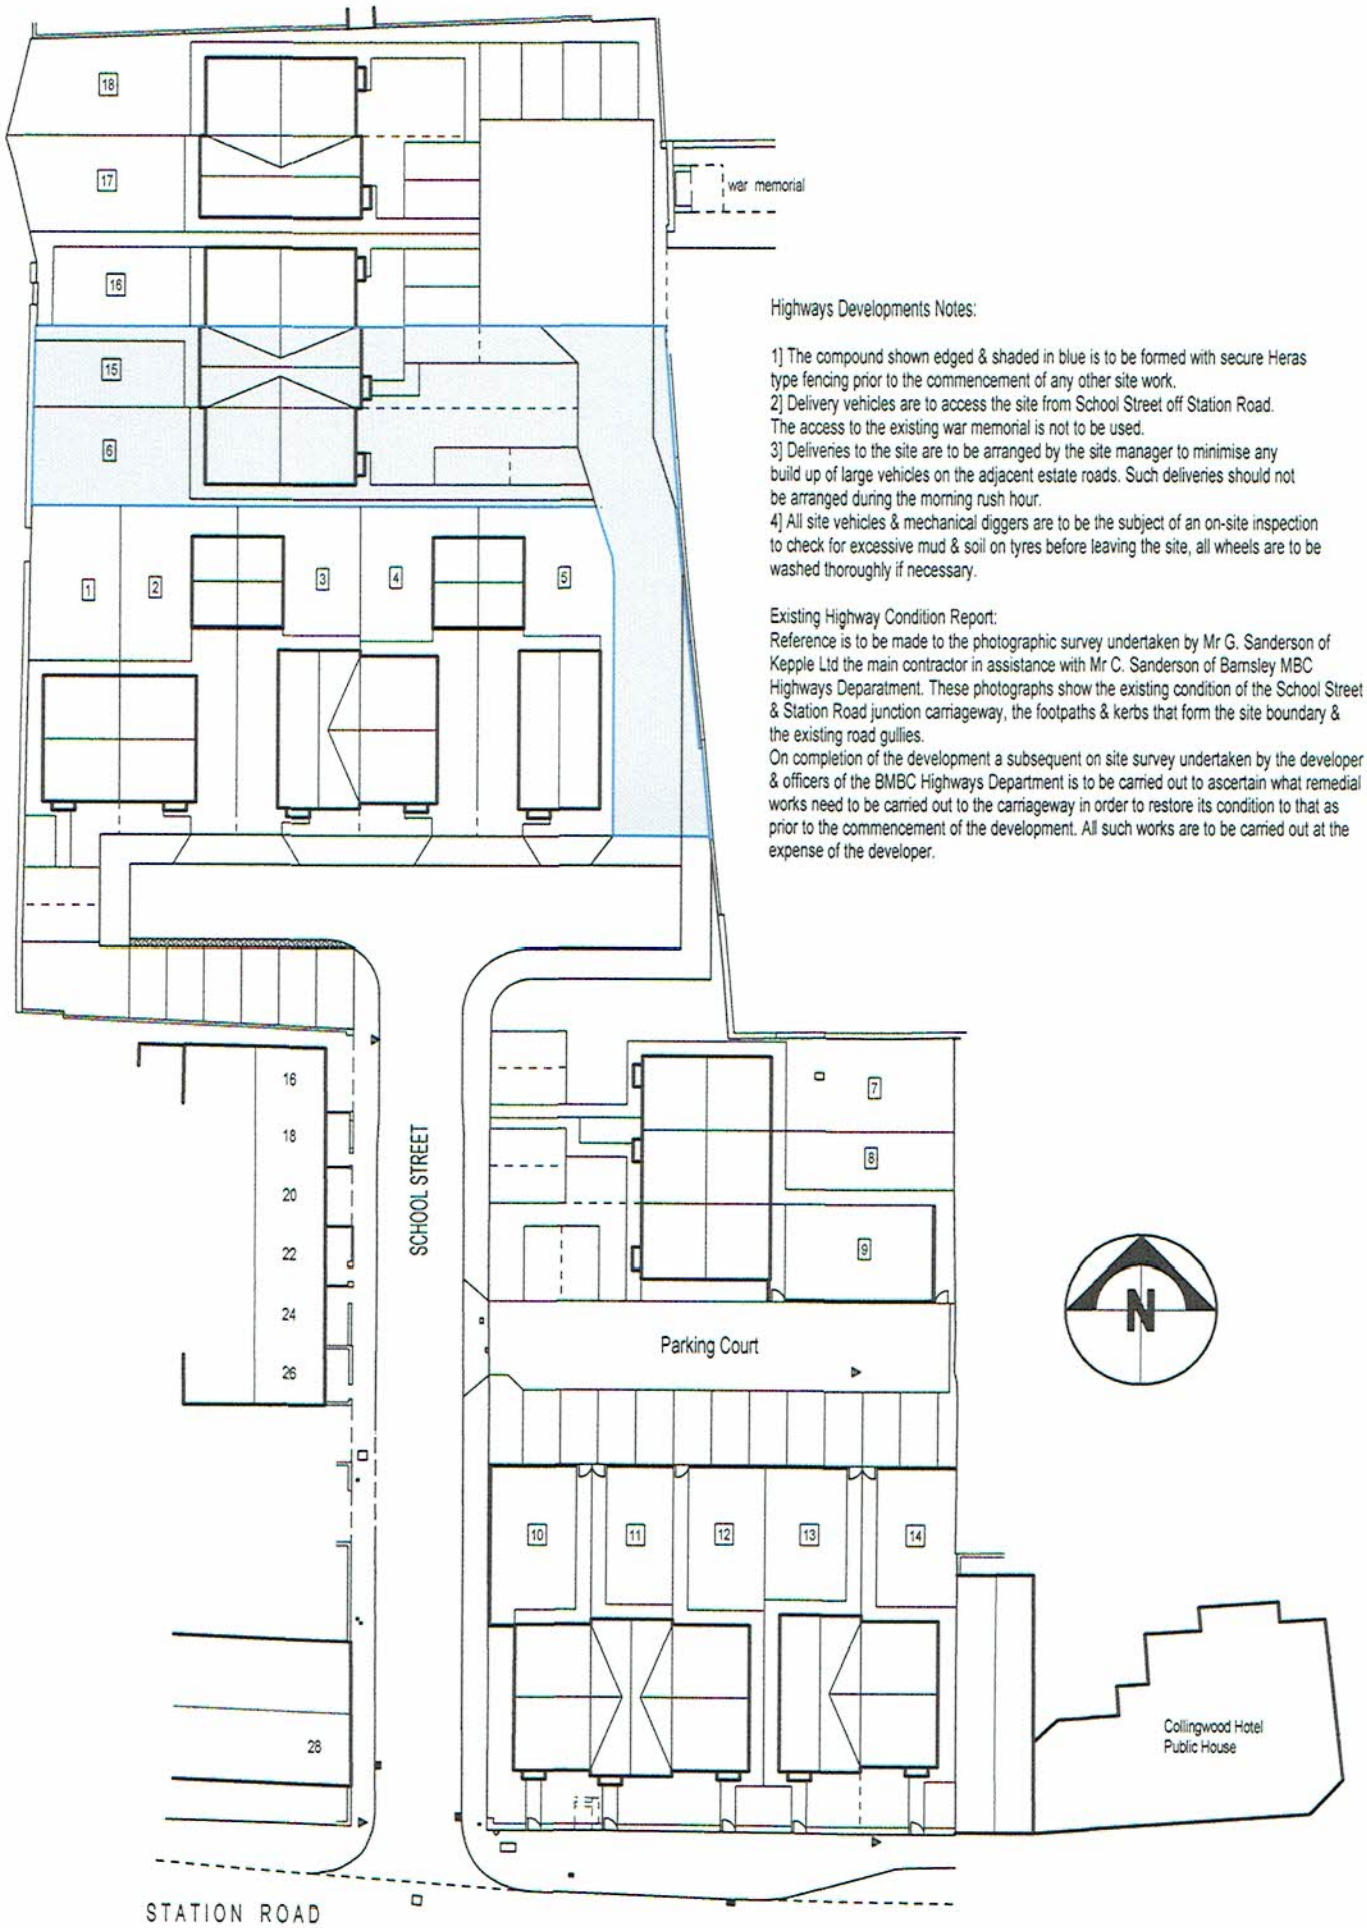

Highways Developments Notes:

1] The compound shown edged & shaded in blue is to be formed with secure Heras type fencing prior to the commencement of any other site work.
2] Delivery vehicles are to access the site from School Street off Station Road. The access to the existing war memorial is not to be used.
3] Deliveries to the site are to be arranged by the site manager to minimise any build up of large vehicles on the adjacent estate roads. Such deliveries should not be arranged during the morning rush hour.
4] All site vehicles & mechanical diggers are to be the subject of an on-site inspection to check for excessive mud & soil on tyres before leaving the site, all wheels are to be washed thoroughly if necessary.

Existing Highway Condition Report:
Reference is to be made to the photographic survey undertaken by Mr G. Sanderson of Kepple Ltd the main contractor in assistance with Mr C. Sanderson of Barnsley MBC Highways Deparatment. These photographs show the existing condition of the School Street & Station Road junction carriageway, the footpaths & kerbs that form the site boundary & the existing road gullies.
On completion of the development a subsequent on site survey undertaken by the developer & officers of the BMBC Highways Department is to be carried out to ascertain what remedial works need to be carried out to the carriageway in order to restore its condition to that as prior to the commencement of the development. All such works are to be carried out at the expense of the developer.

Proposed Residential Development at School Street, Bolton Upon Dearne for Hoober Ltd.

Highways On Site Working Arrangements Plan & Report. Scale - 1/500


NG56 NTU
LABC


NG56 NTU
LABC






NG56 NTU







