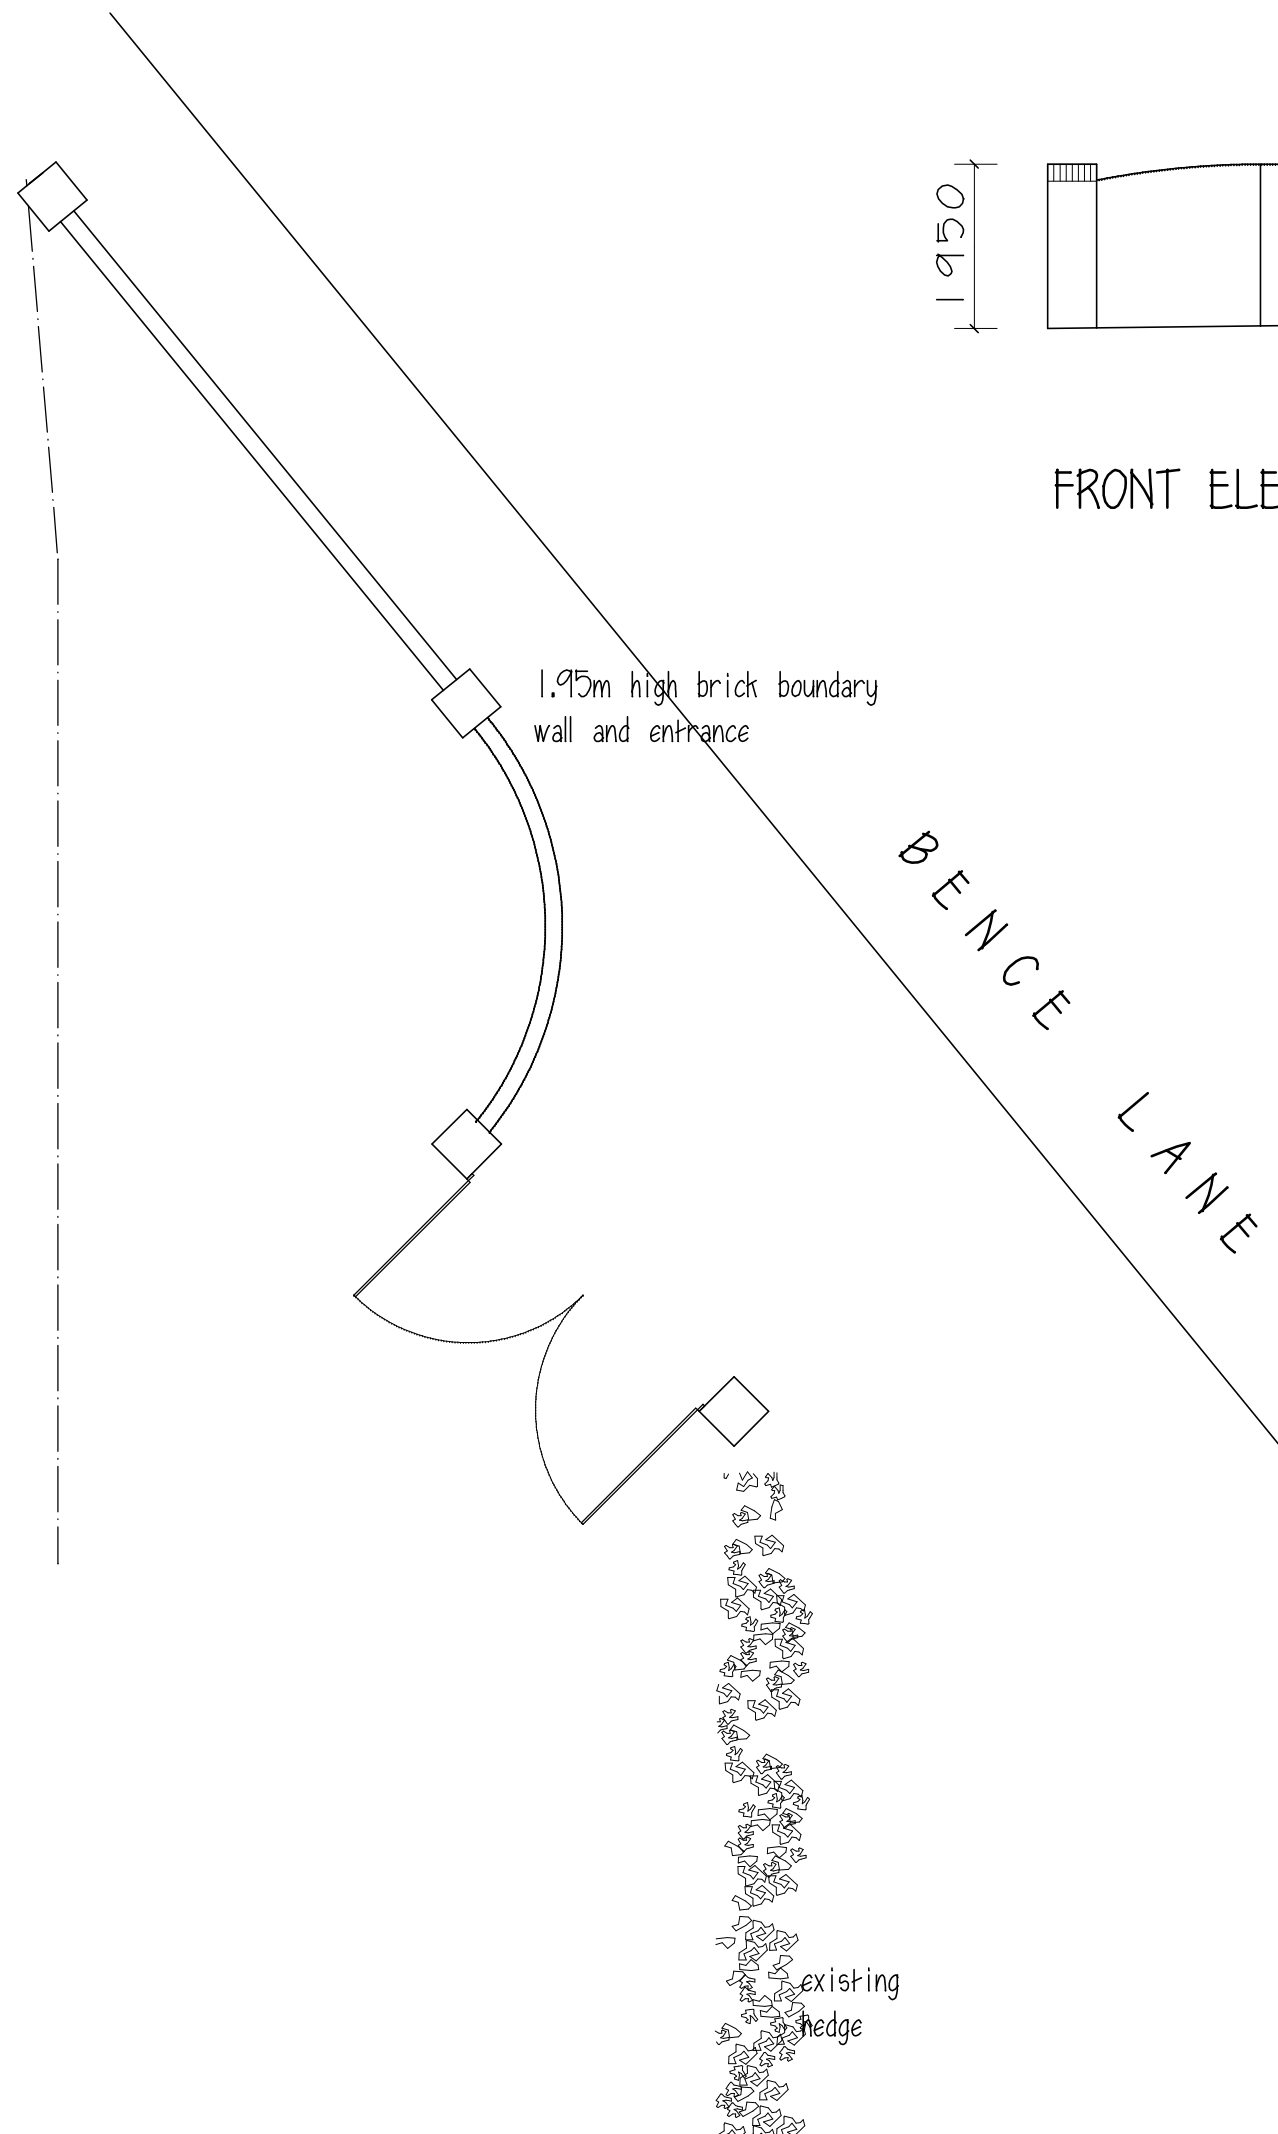


FRONT ELEVATION

Mr & Mrs S BEAUMONT

PROPOSED BOUNDARY WALL
SOUGHLEY HOUSE,
BENCE LANE, KEXBROUGH

PLAN & ELEVATION

1:100@A3 JULY16

Peter Thompson

"Linwood"

Barnsley Road

Dodworth

Barnsley S75 3JR

e-mail peter-thompson@hotmail.co.uk



M.C.I.A.T.

t&f. 01226 201391

m. 07973251730