DO NOT SCALE
All dimensions in millimetres unless specified otherwise and subject to verification on site

PROPOSED LOCATION.

C.
B.
A.

II A.

Access off Wellhouse Lane

Bump Hall

PADDOCK SITE

Nether Mill Cottages


Well House Lane

Barnsley Road

Barnsley Road

# Site Location


SC/01.

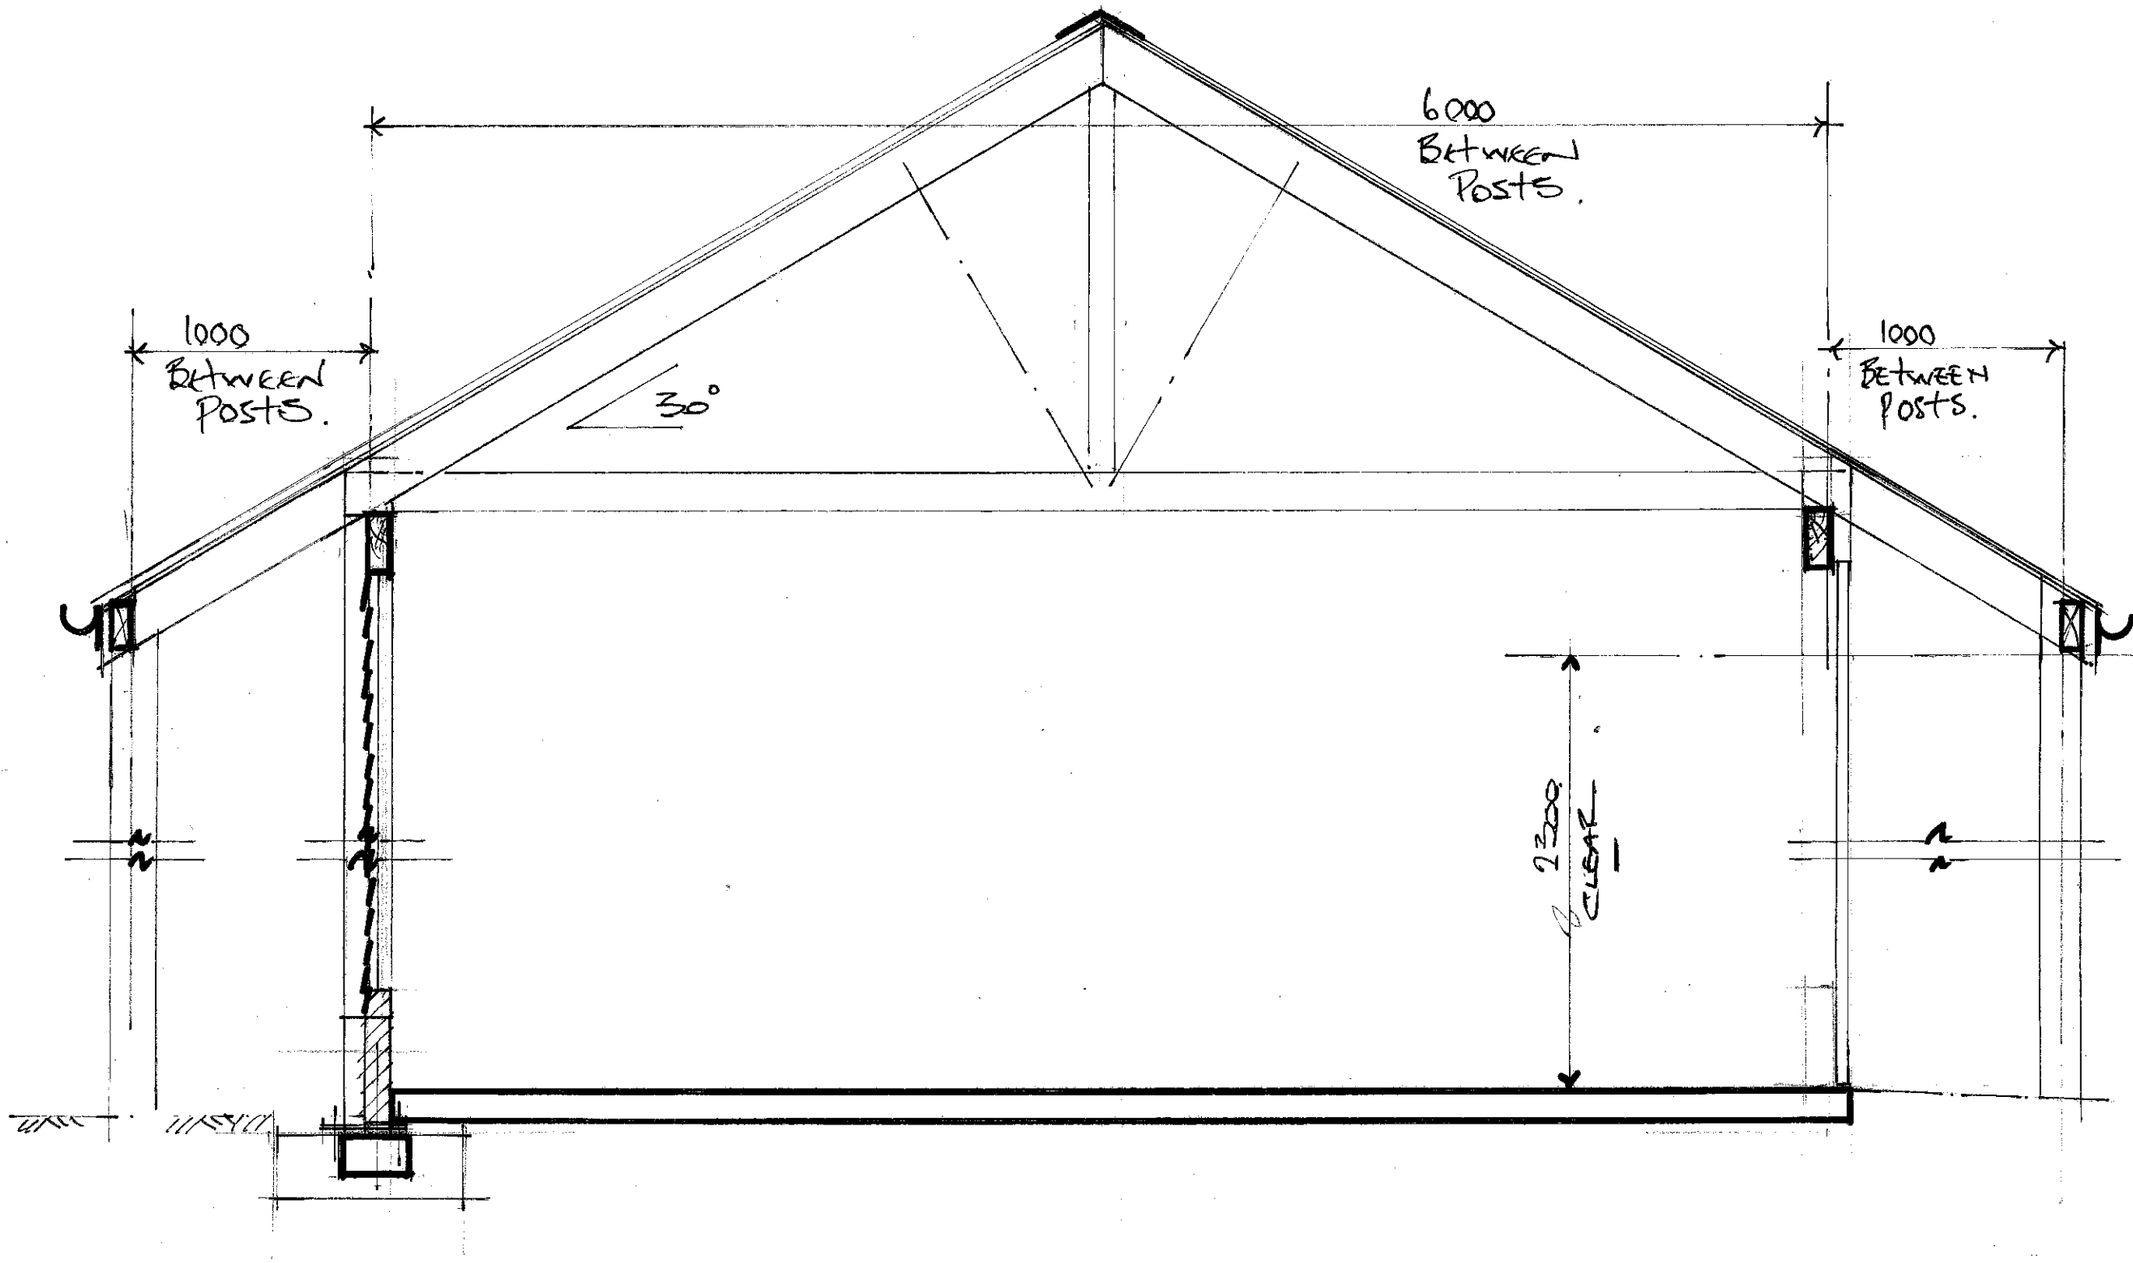


**Typical Section**


1:25

SC/02

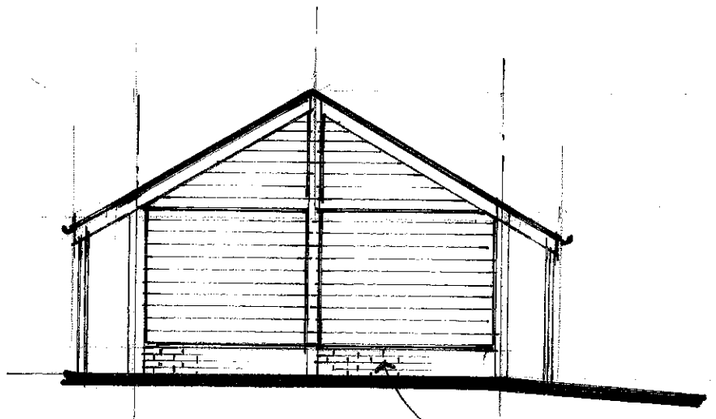

**Elevation On B**
**Opposite side handed**

Brick dwarf wall

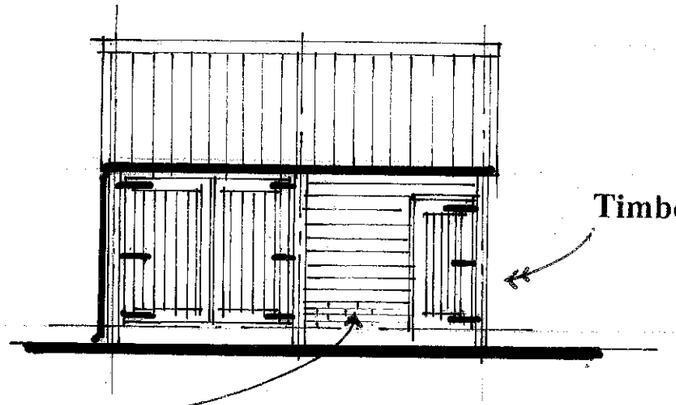


Timber doors

**Elevation On A**

Tiles or profiles sheet cladding.

Timber frame / cladding

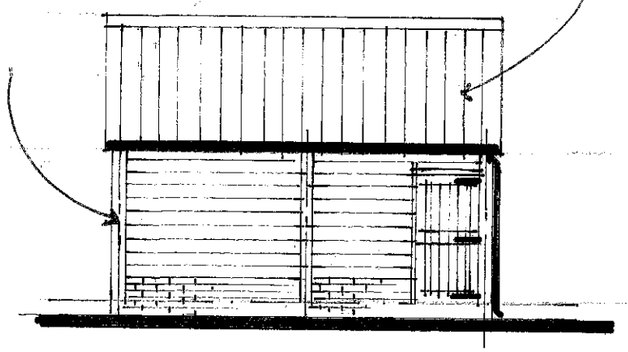


**Elevation On C**

# Proposed Elevations.

1:100

SC/03

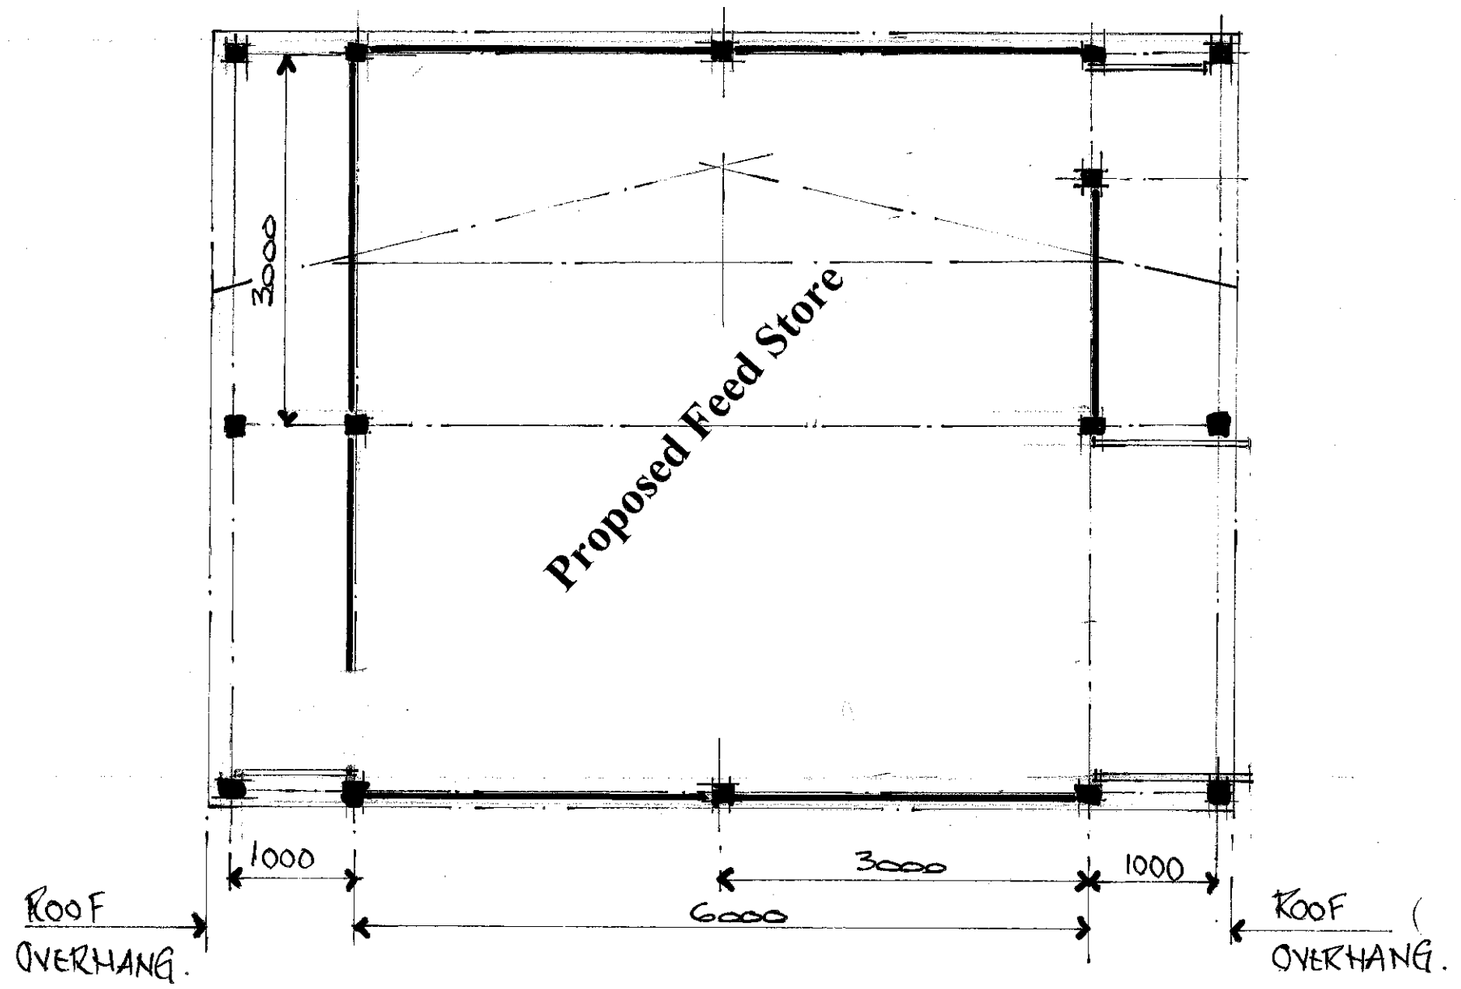


**Floor Plan**

1:50

sc/04.