



SITE

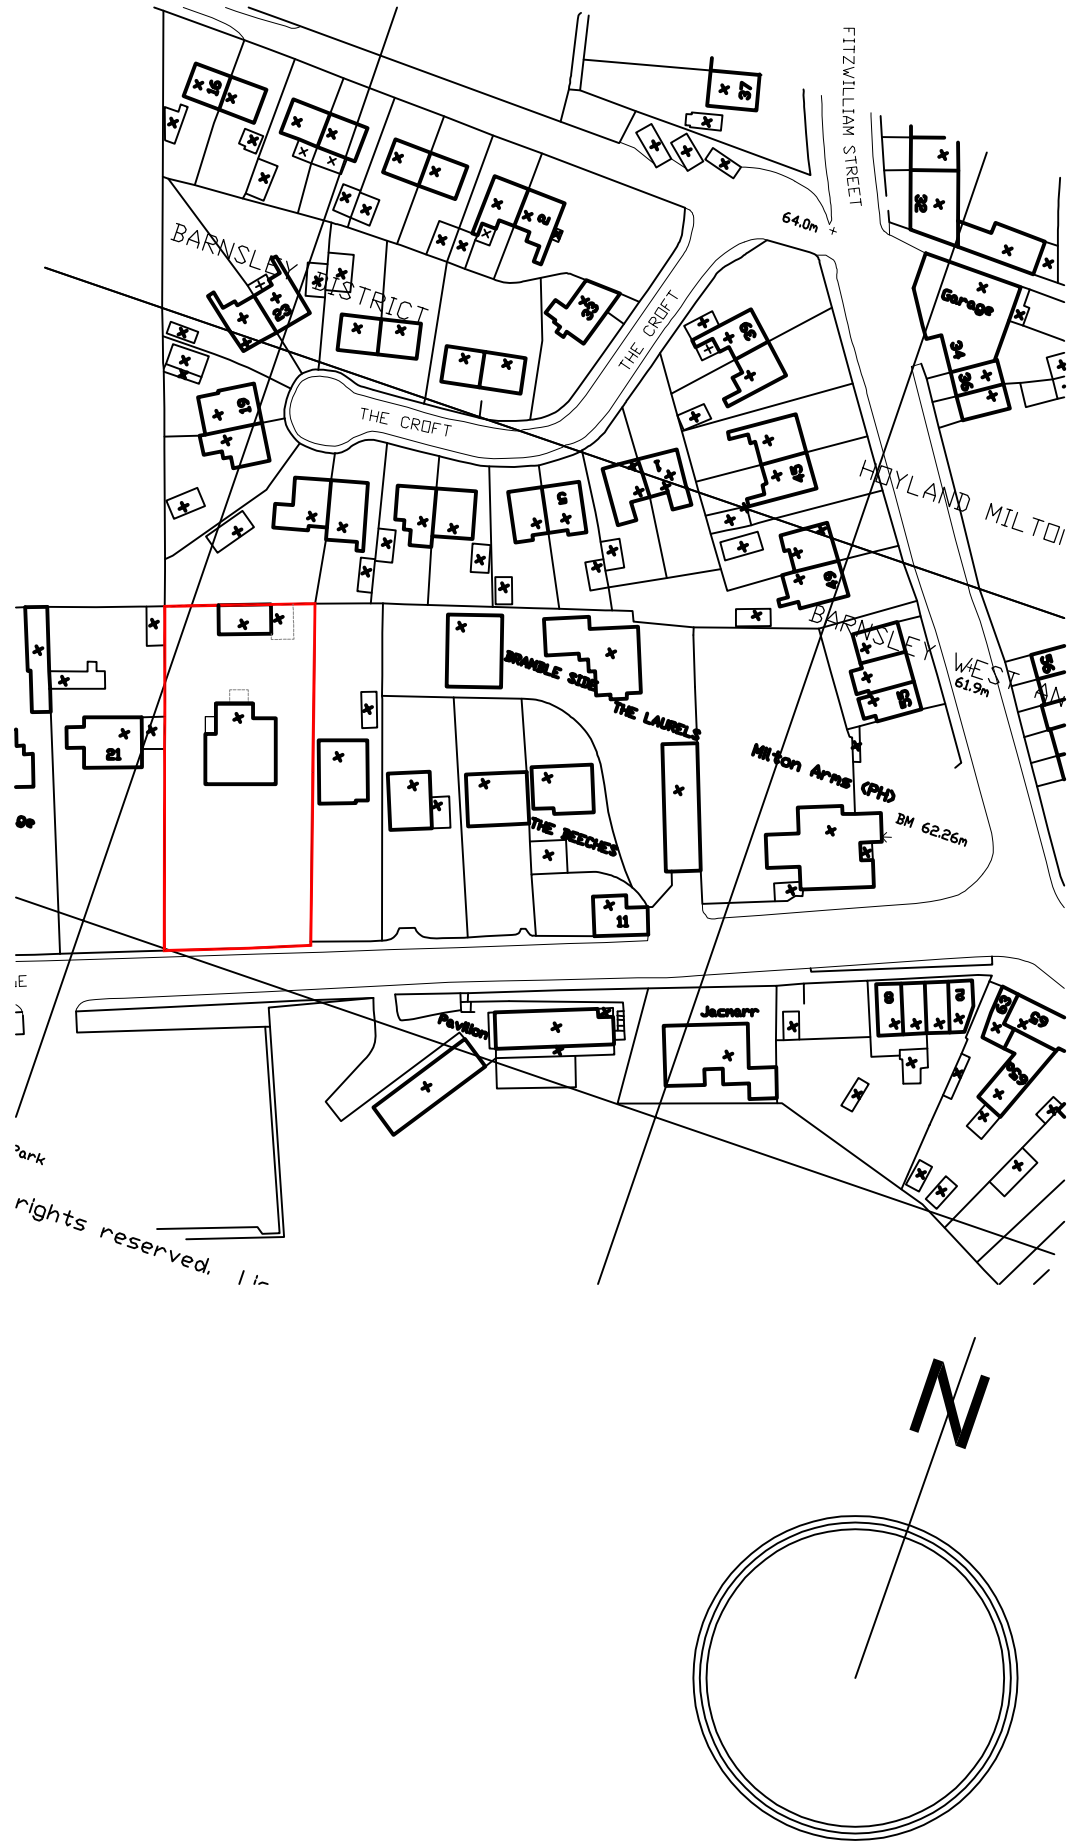


LOCATION PLAN 1:1250

PLANS

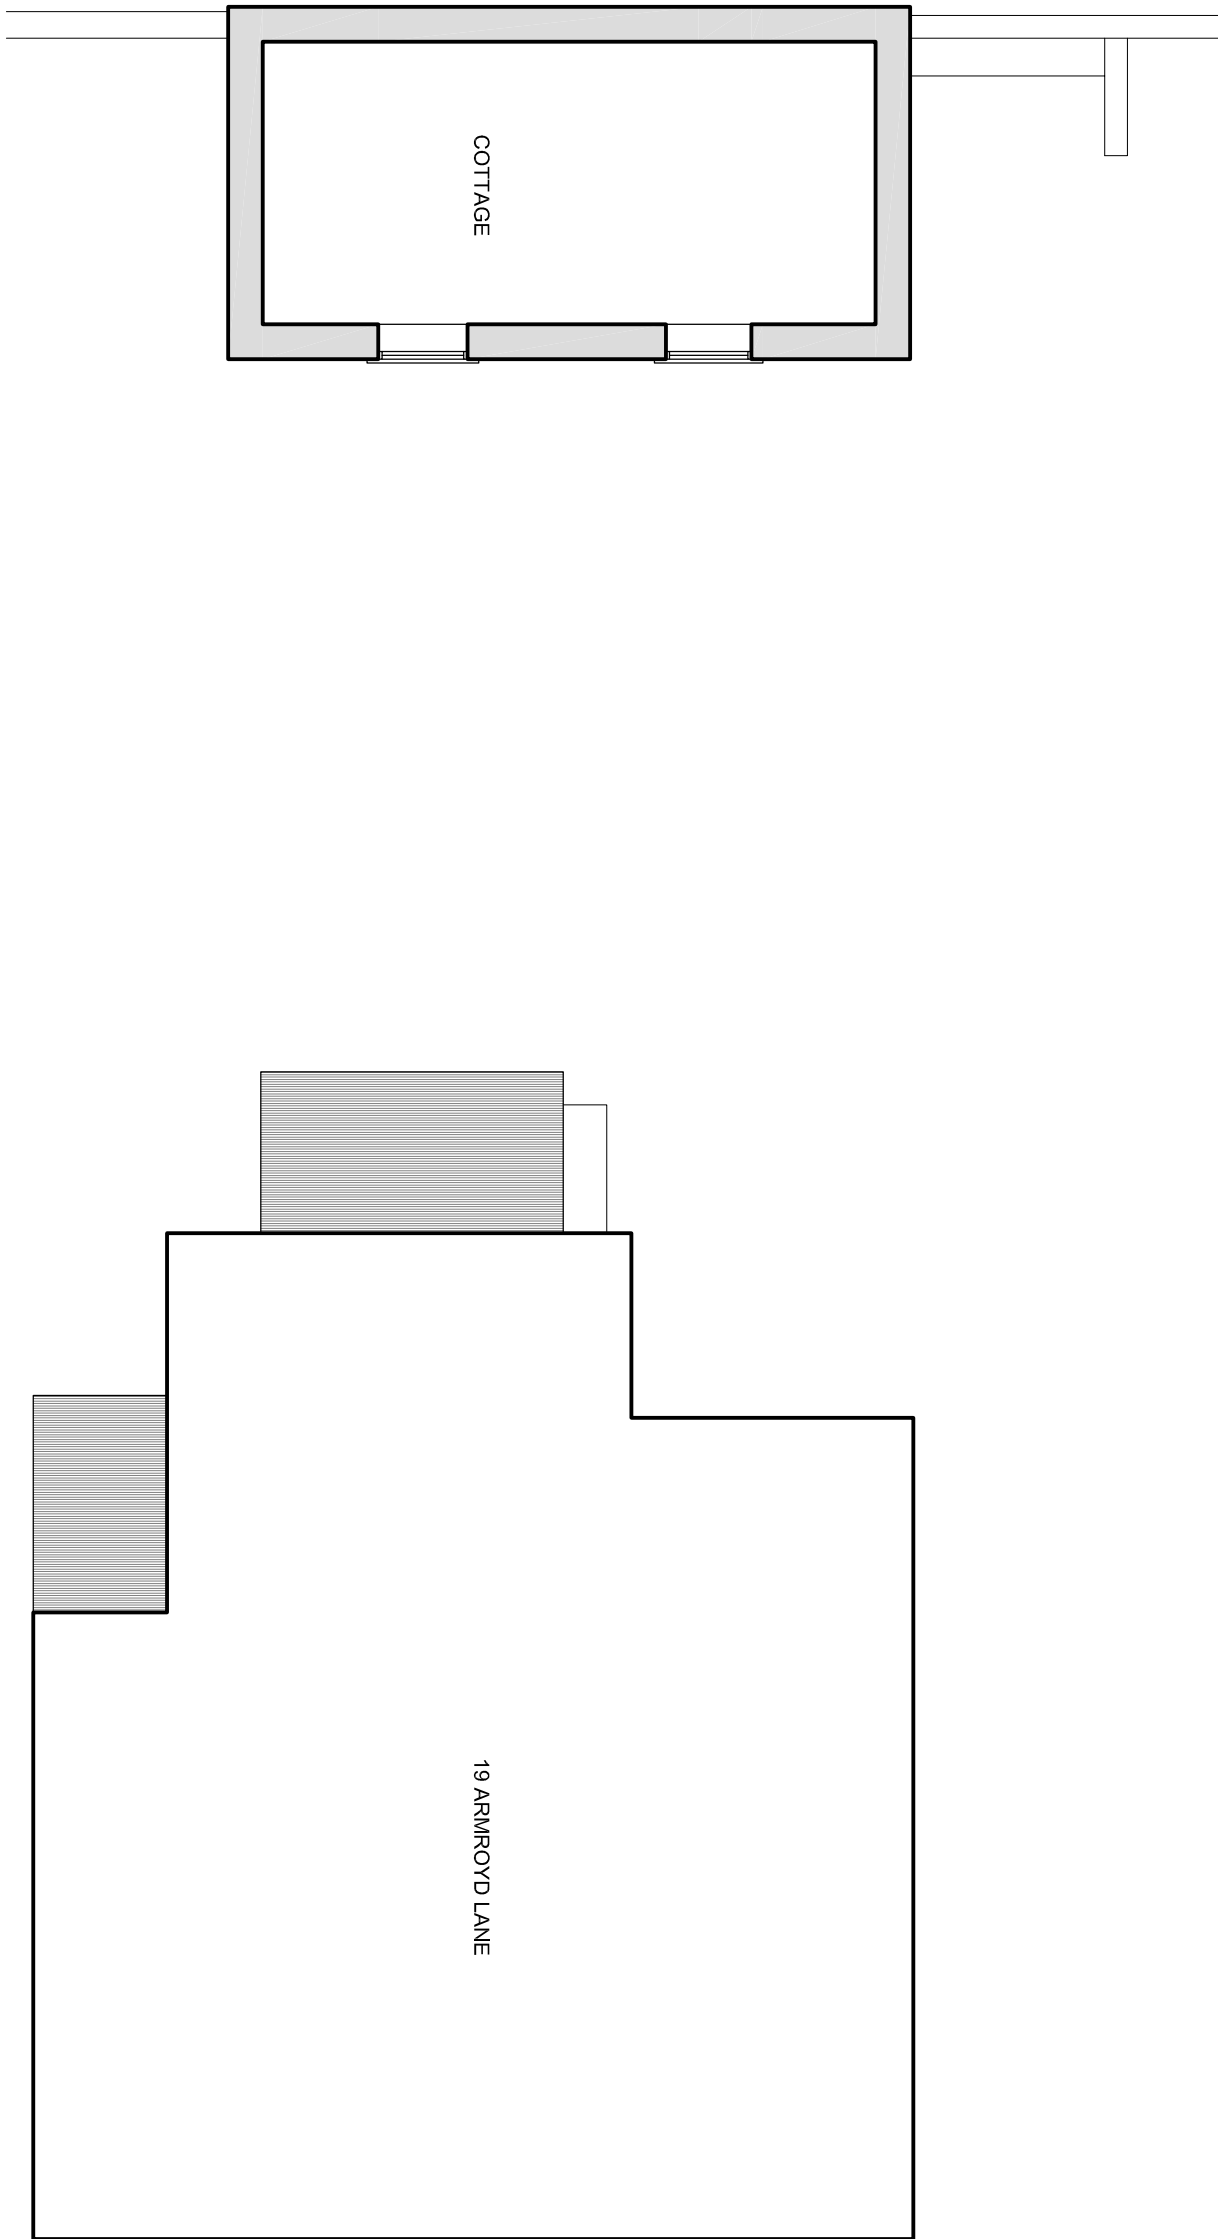


FIRST FLOOR PLAN 1:100

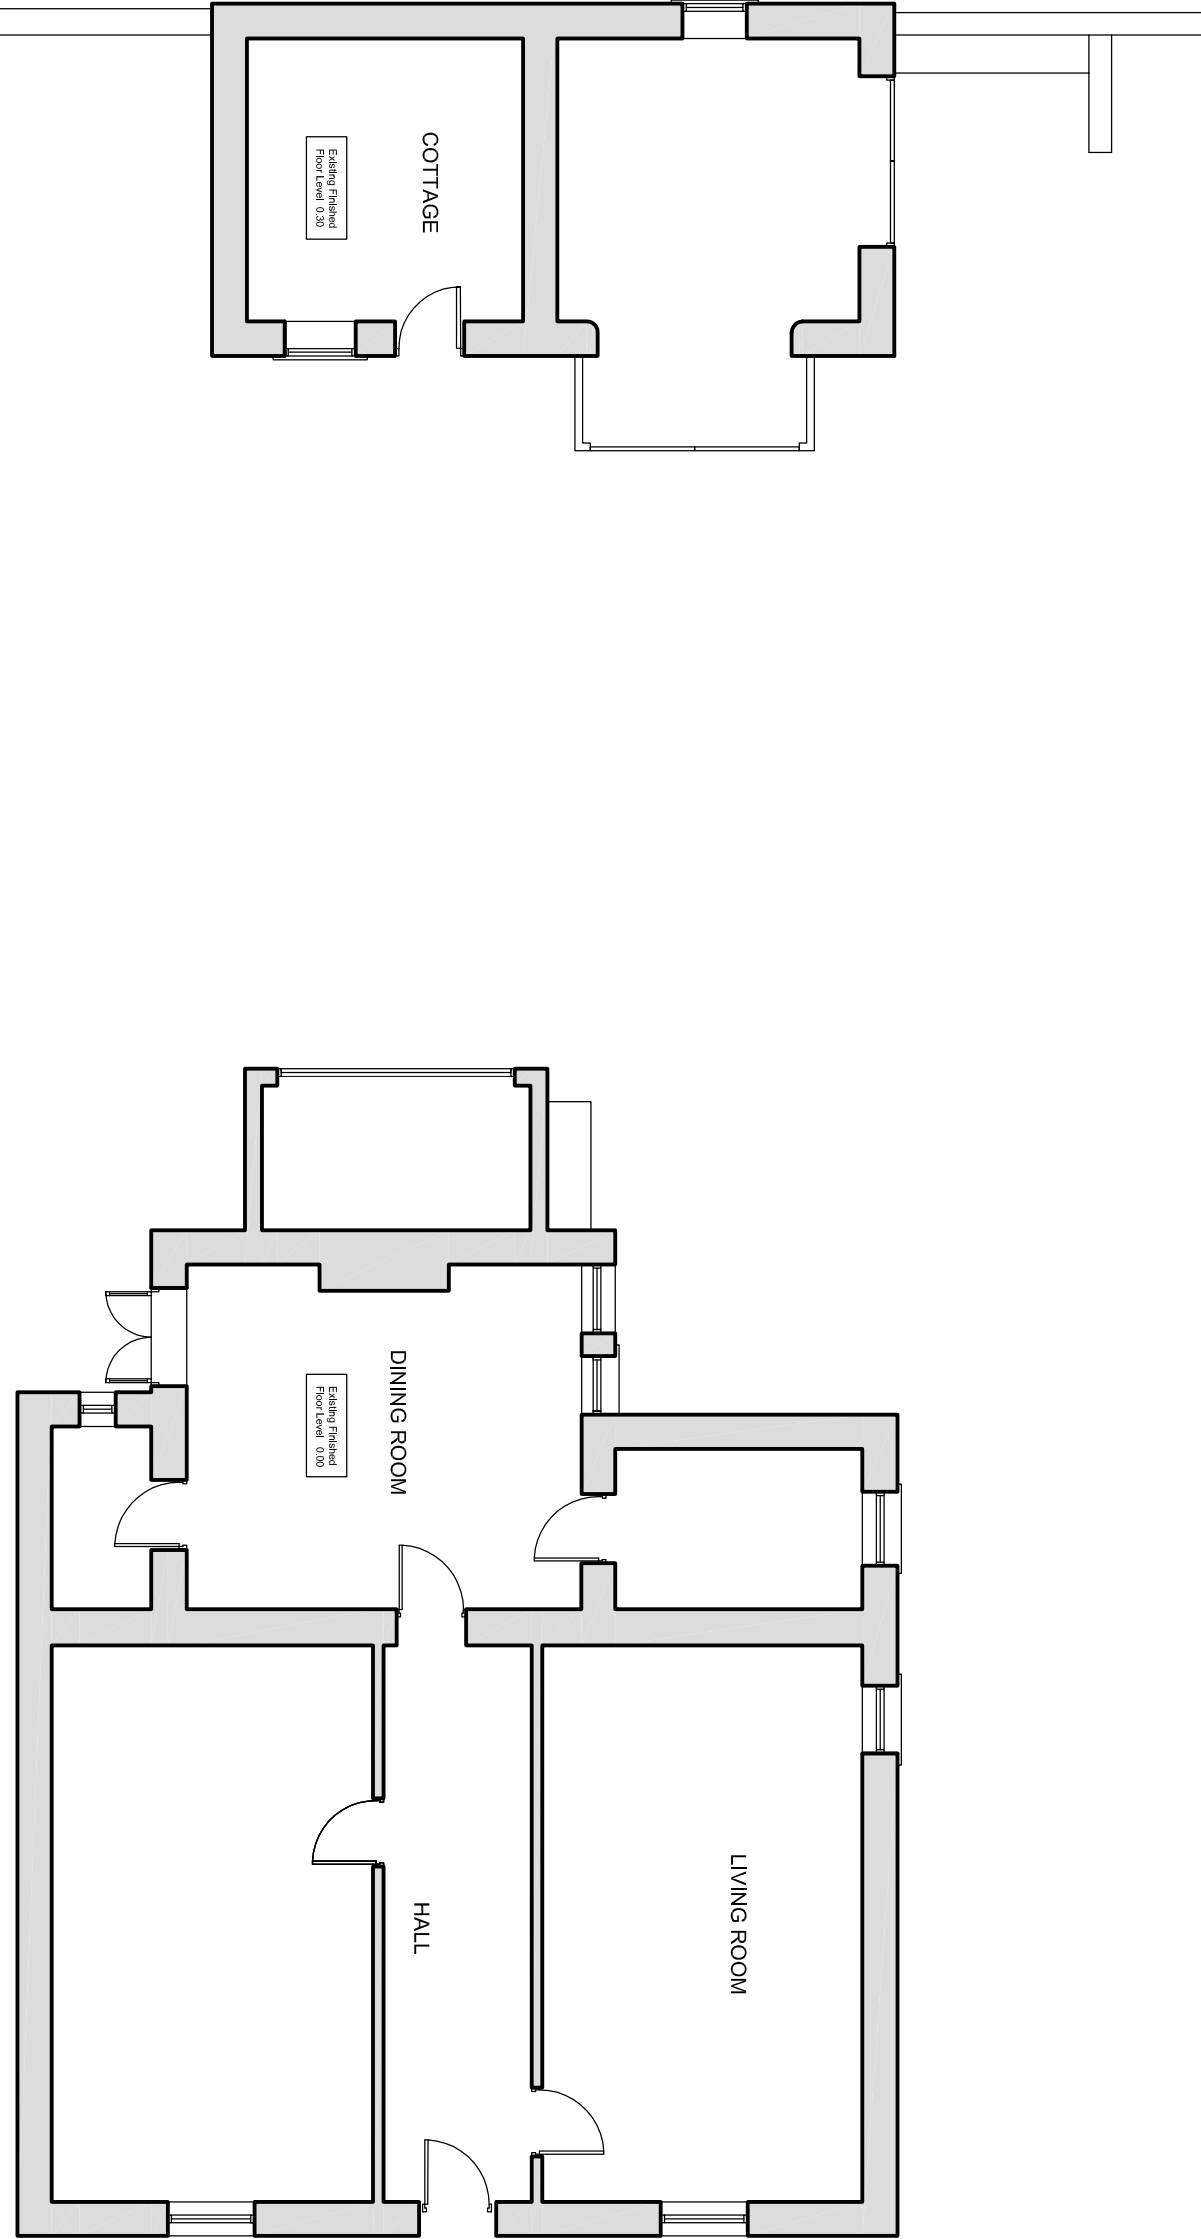


GROUND FLOOR PLAN 1:100


ELEVATIONS - 19 ARMROYD LANE

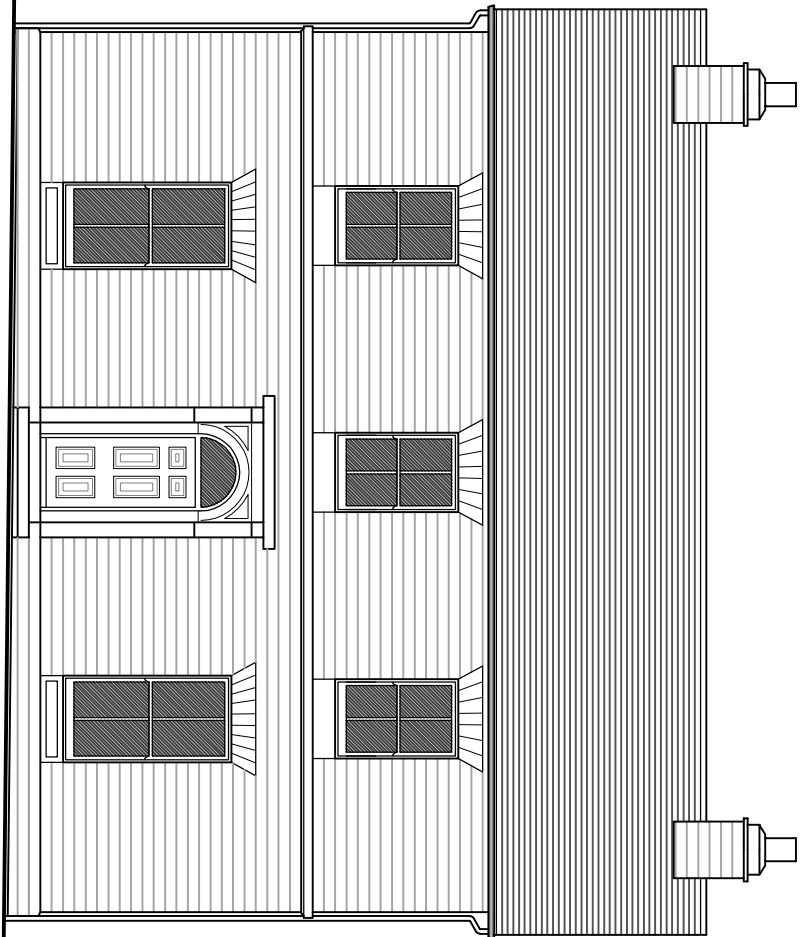


SOUTH ELEVATION 1:100

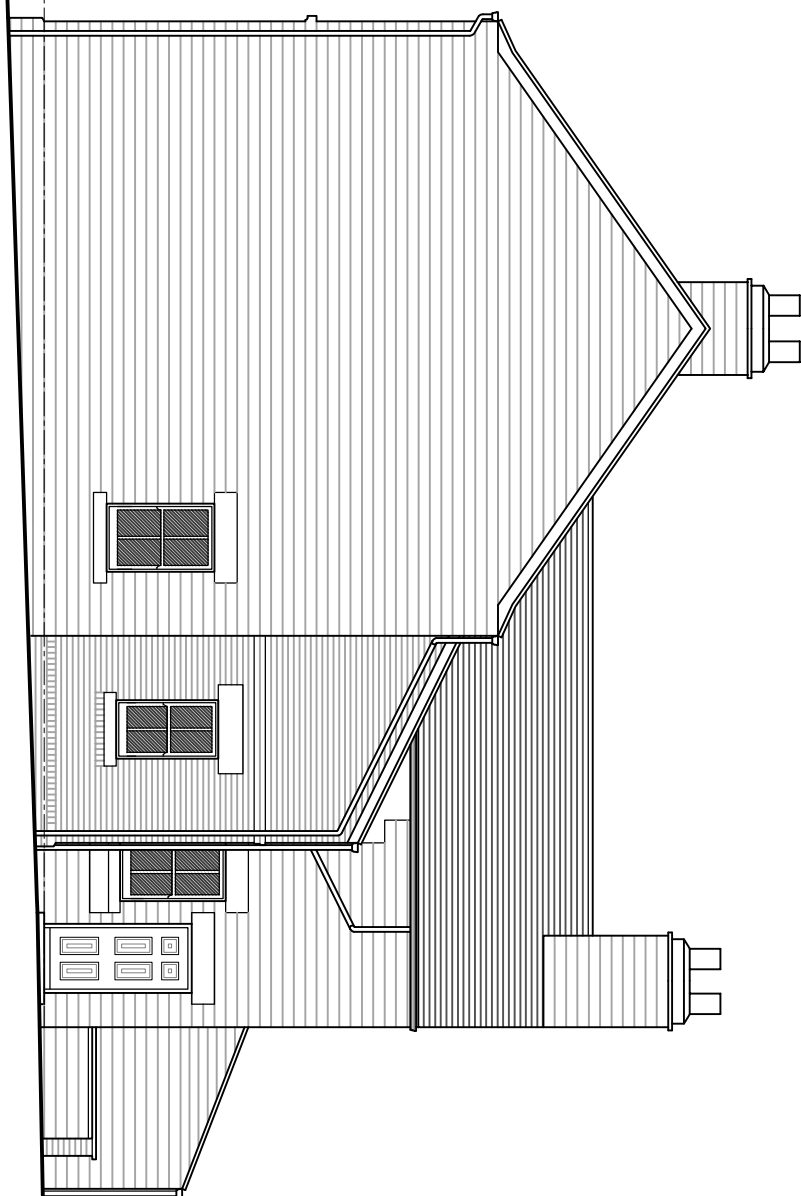

EAST ELEVATION 1:100

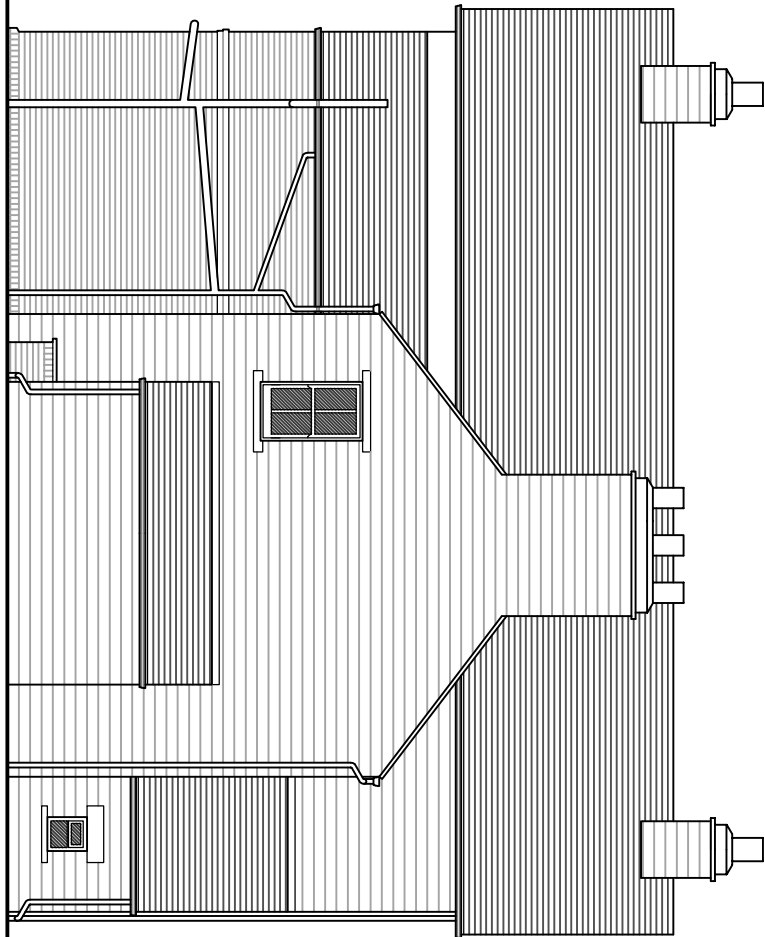


NORTH ELEVATION 1:100

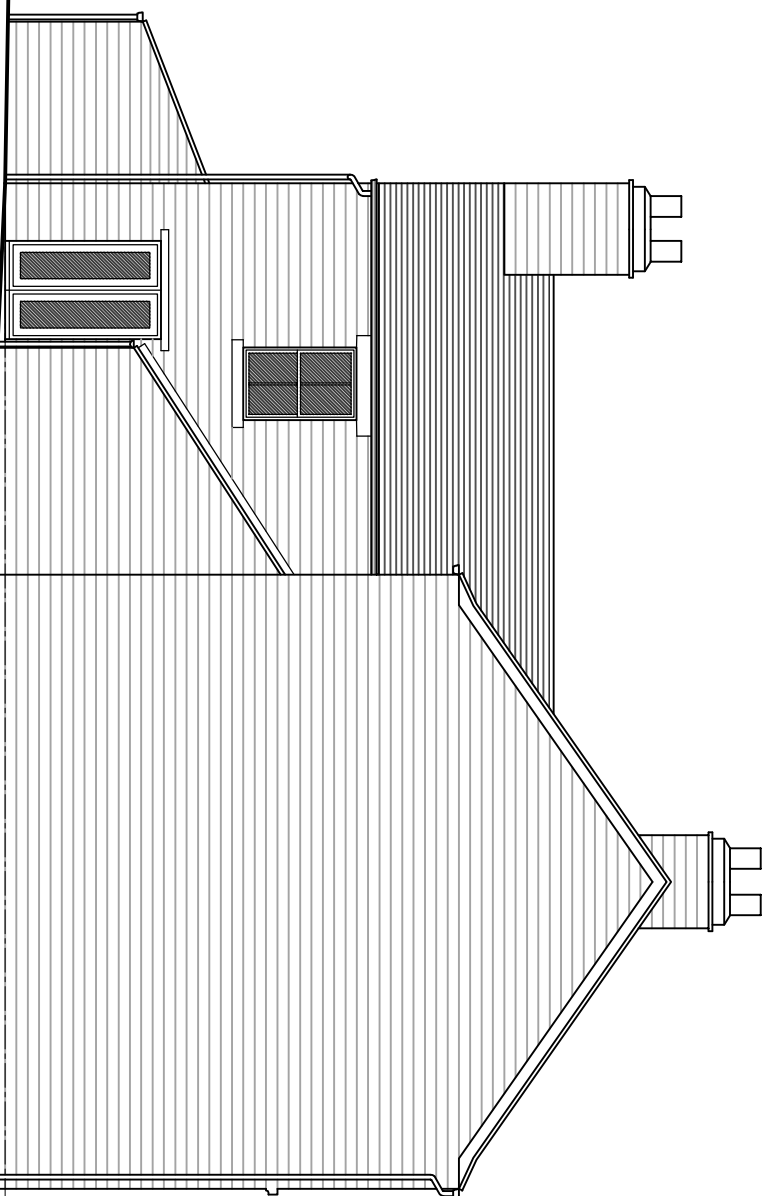


WEST ELEVATION 1:100


ELEVATIONS - THE COTTAGE

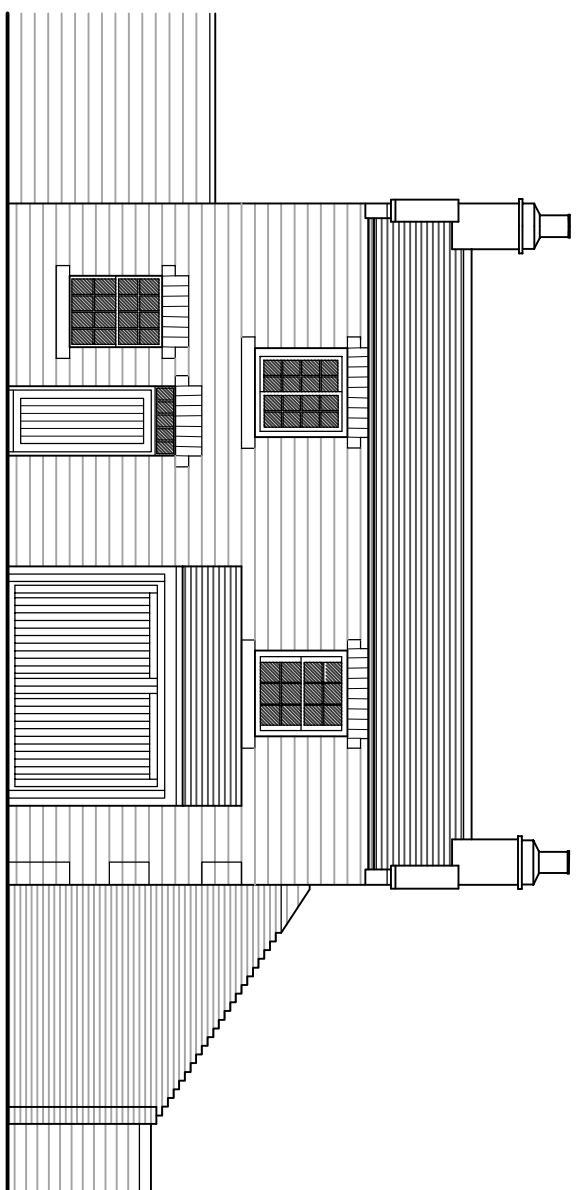


SOUTH ELEVATION 1:100

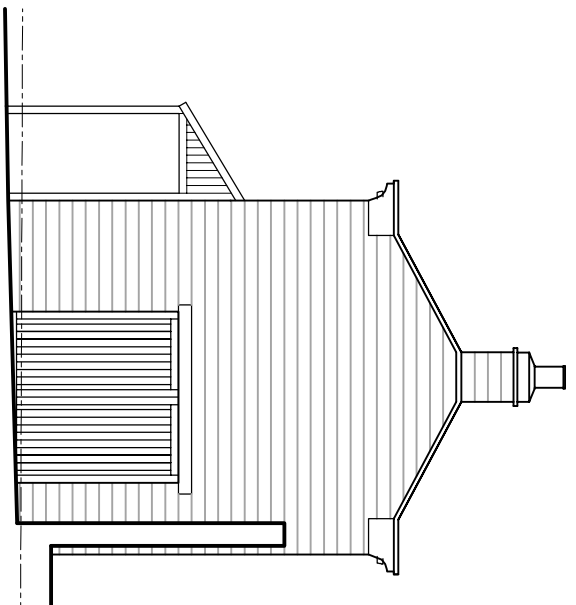

EAST ELEVATION 1:100

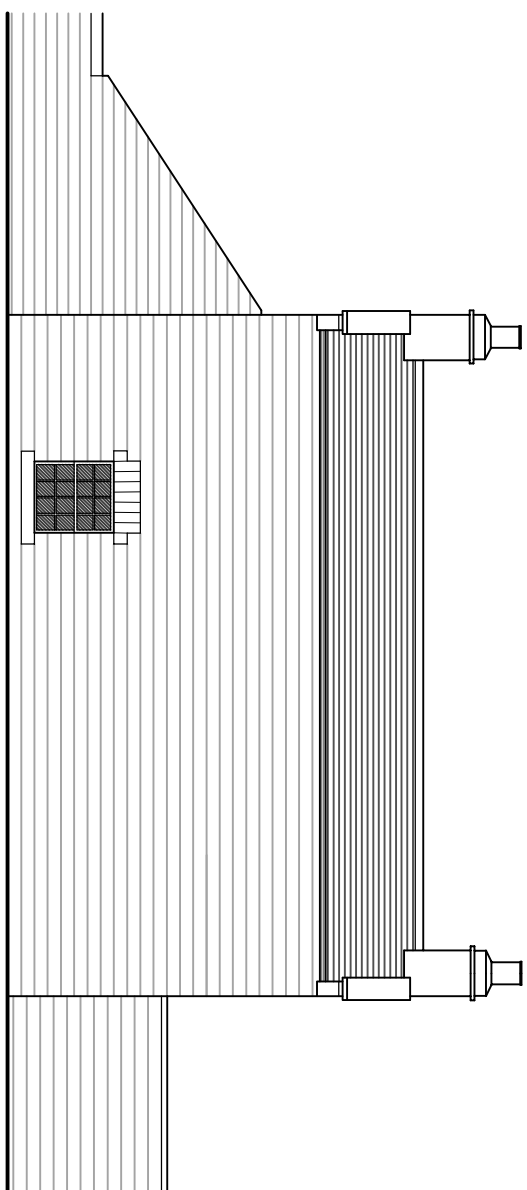

NORTH ELEVATION 1:100

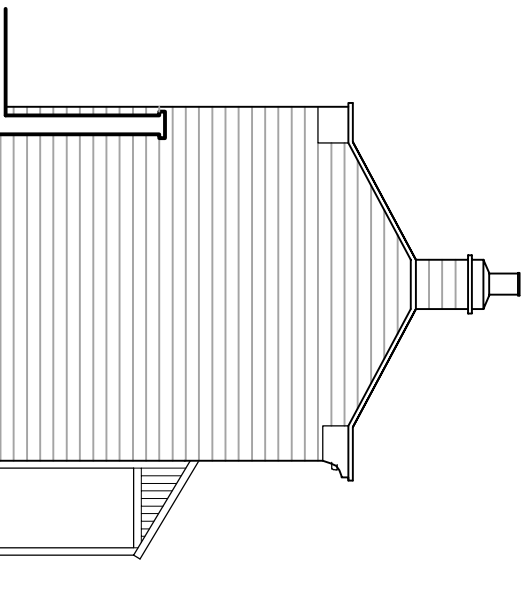

WEST ELEVATION 1:100