85 BRETTAS PARK
MONK BRETTON
BARNSLEY
S71 1XU

OS Mastermap
04 July 2013, ID: BW1-00241203
www.blackwellmapping.co.uk

1:1250 scale print at A4, Centre: 435570 E, 407826 N

©Crown Copyright. Licence no. 100041040

N

Mapping sourced from Ordnance Survey

BLACKWELL'S
www.blackwellmapping.co.uk
TEL: 0114 268 7658
maps.sheffield@blackwell.co.uk

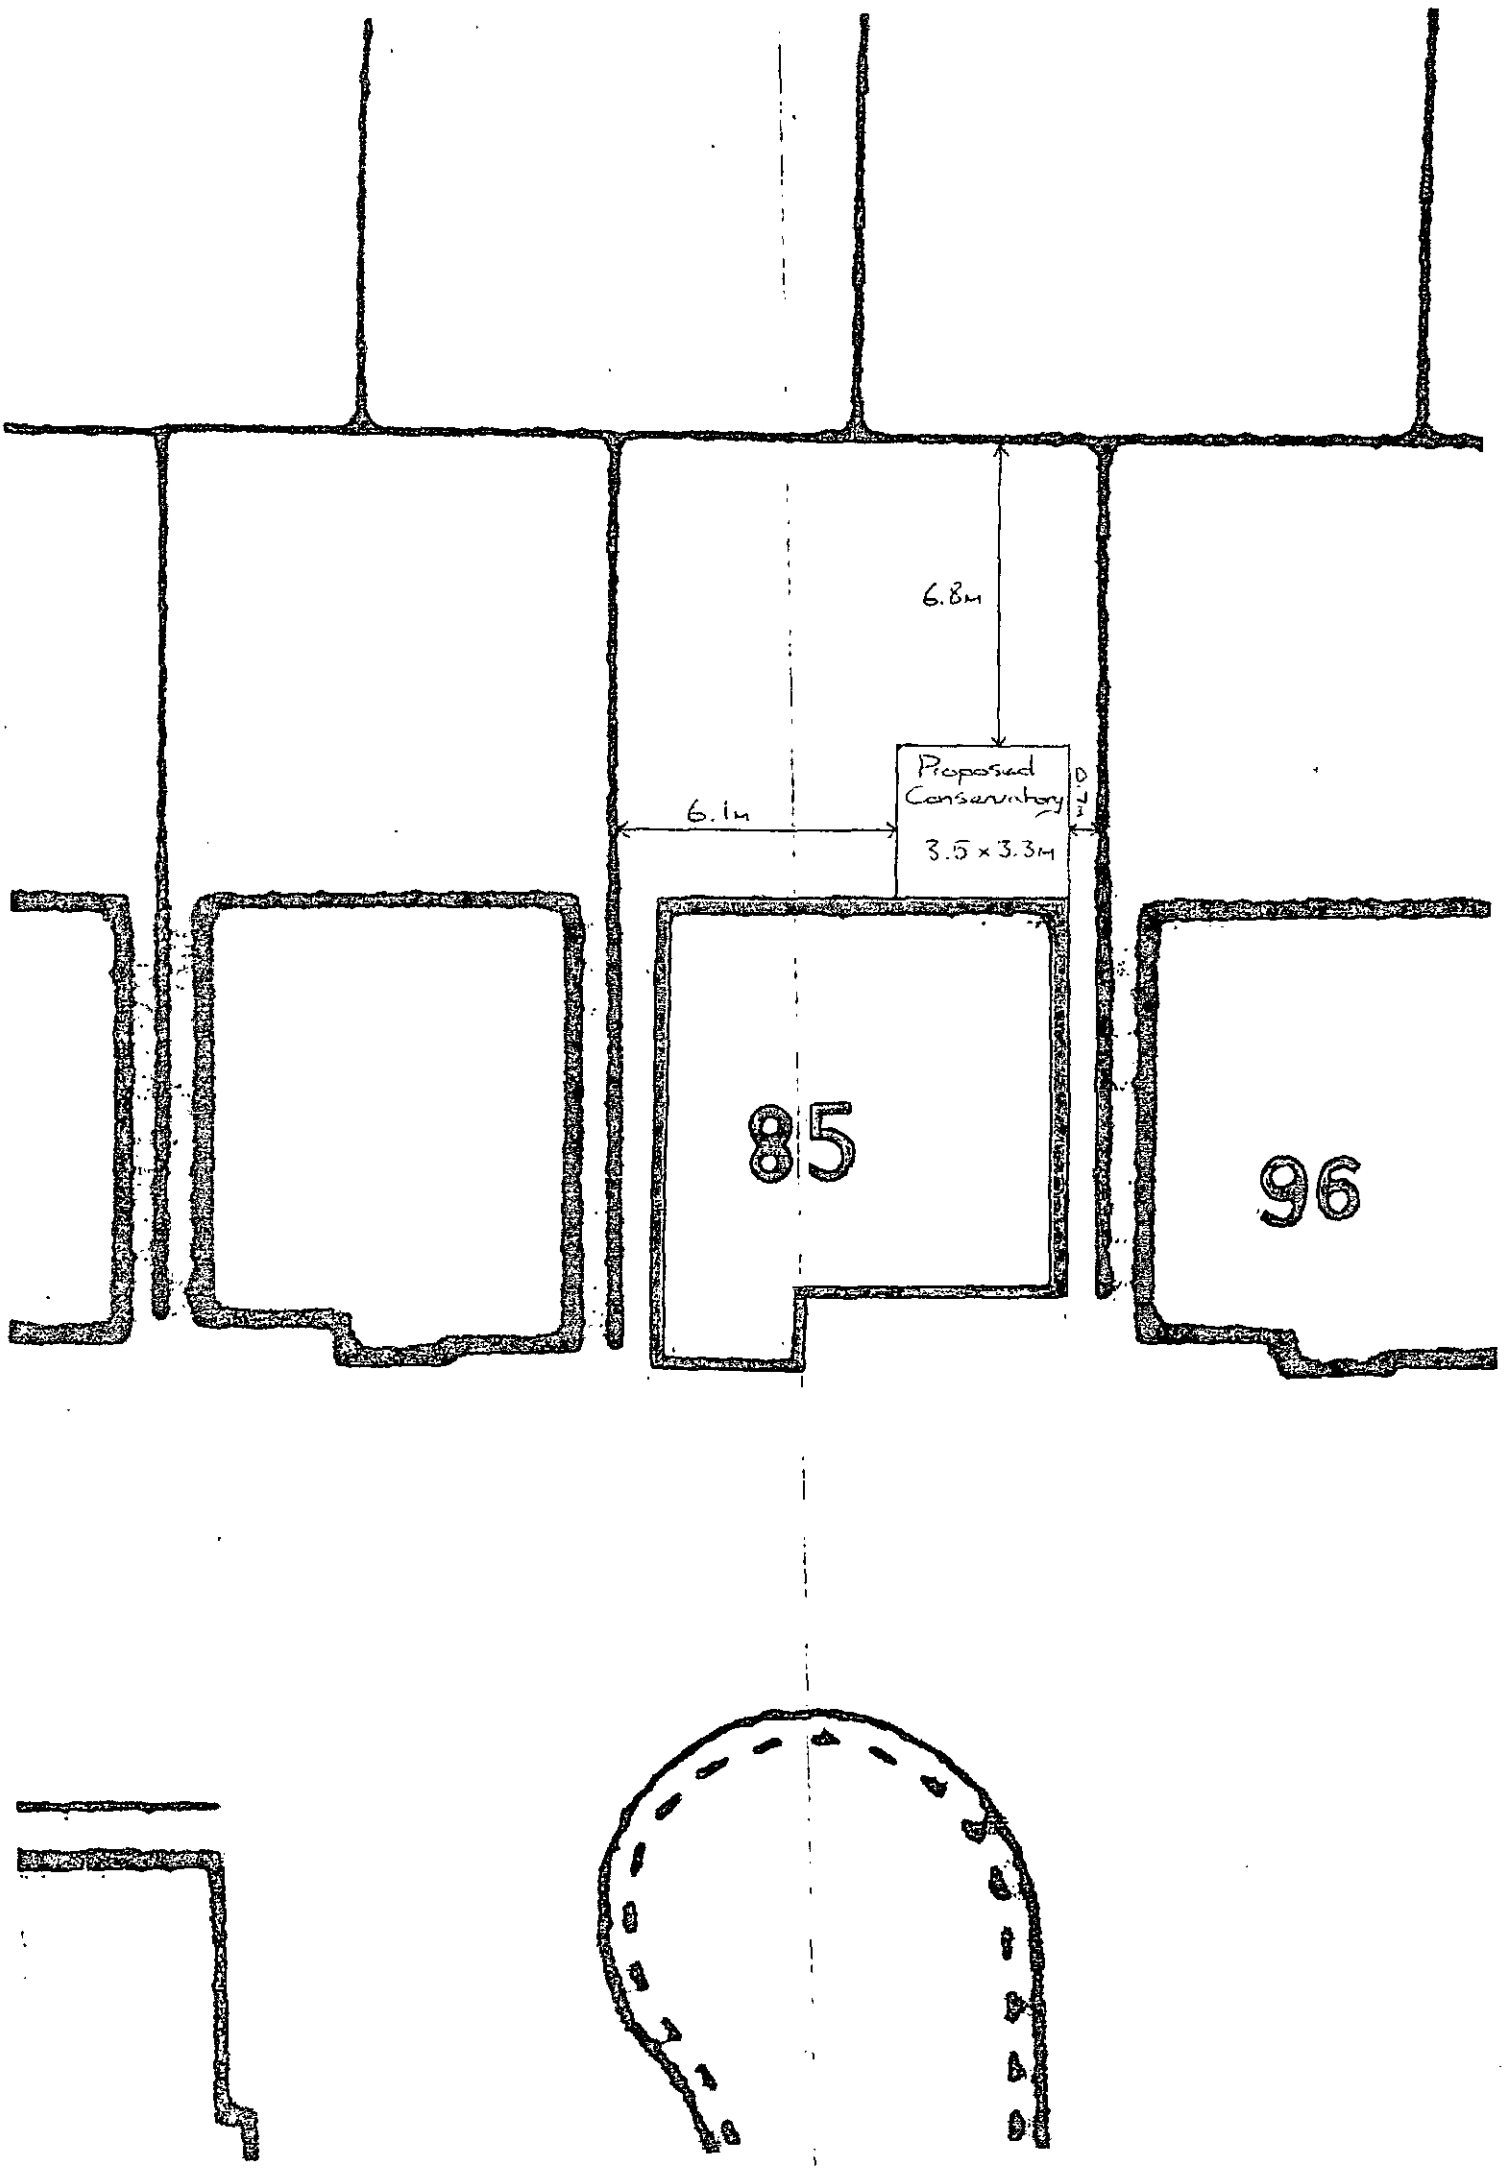
6.8M
Proposed Conservatory
3.5 x 3.3M
6.1M
85
96

Back Elevation

Scale - 1:50

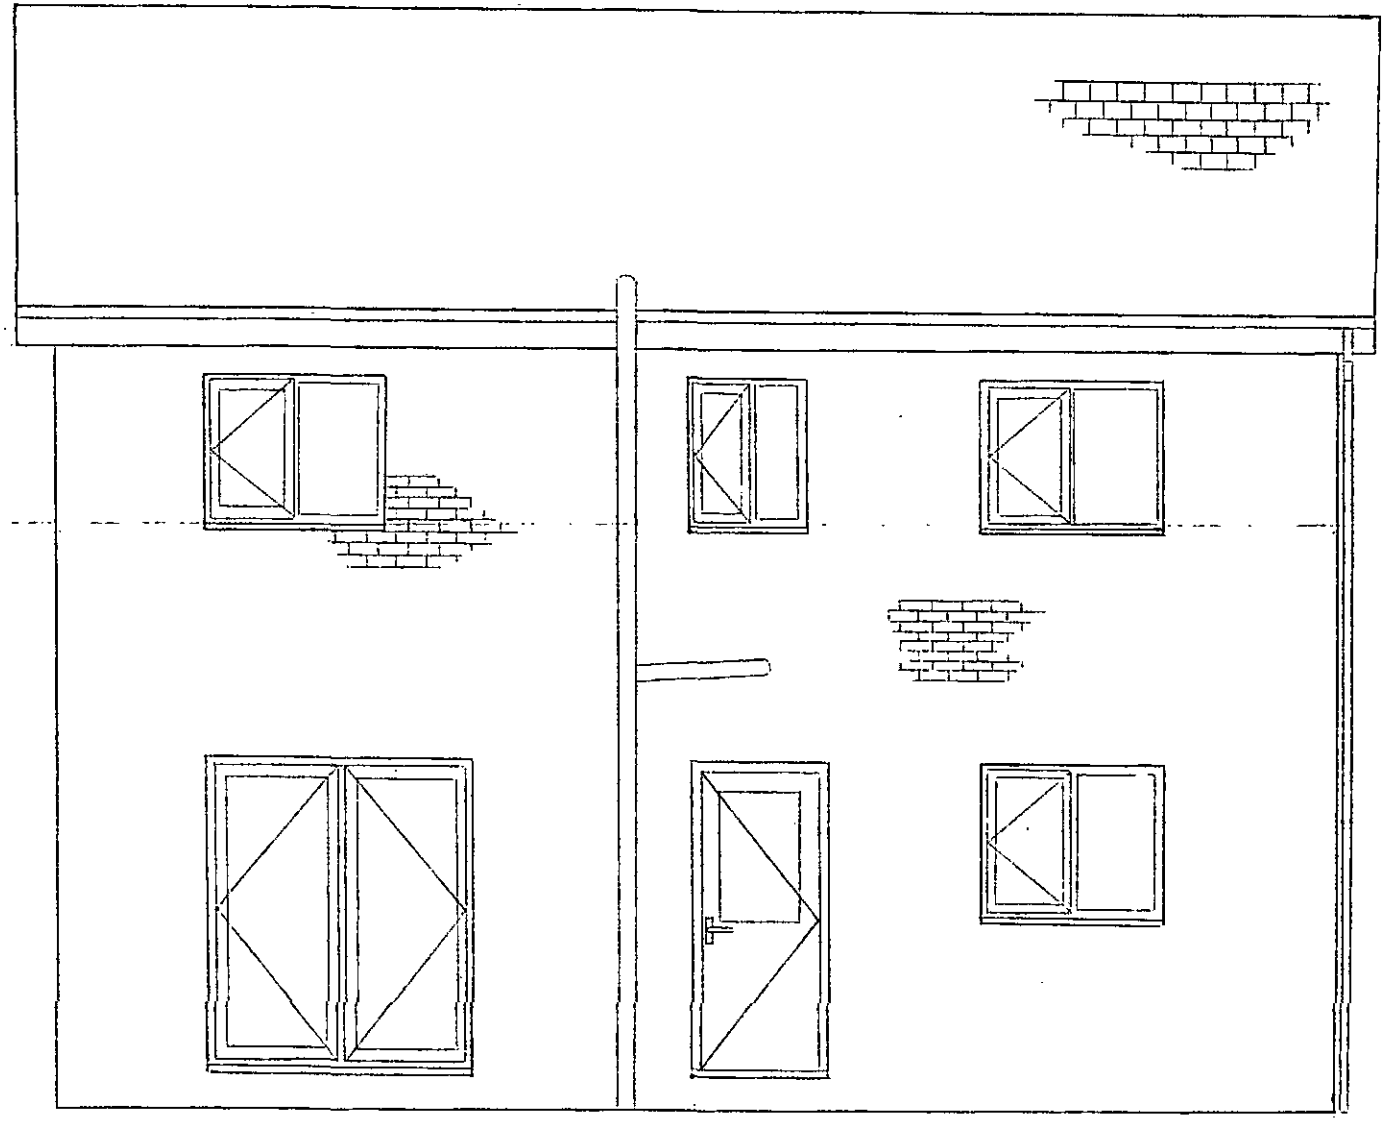

Left Side Elevation

Scale - 1:50

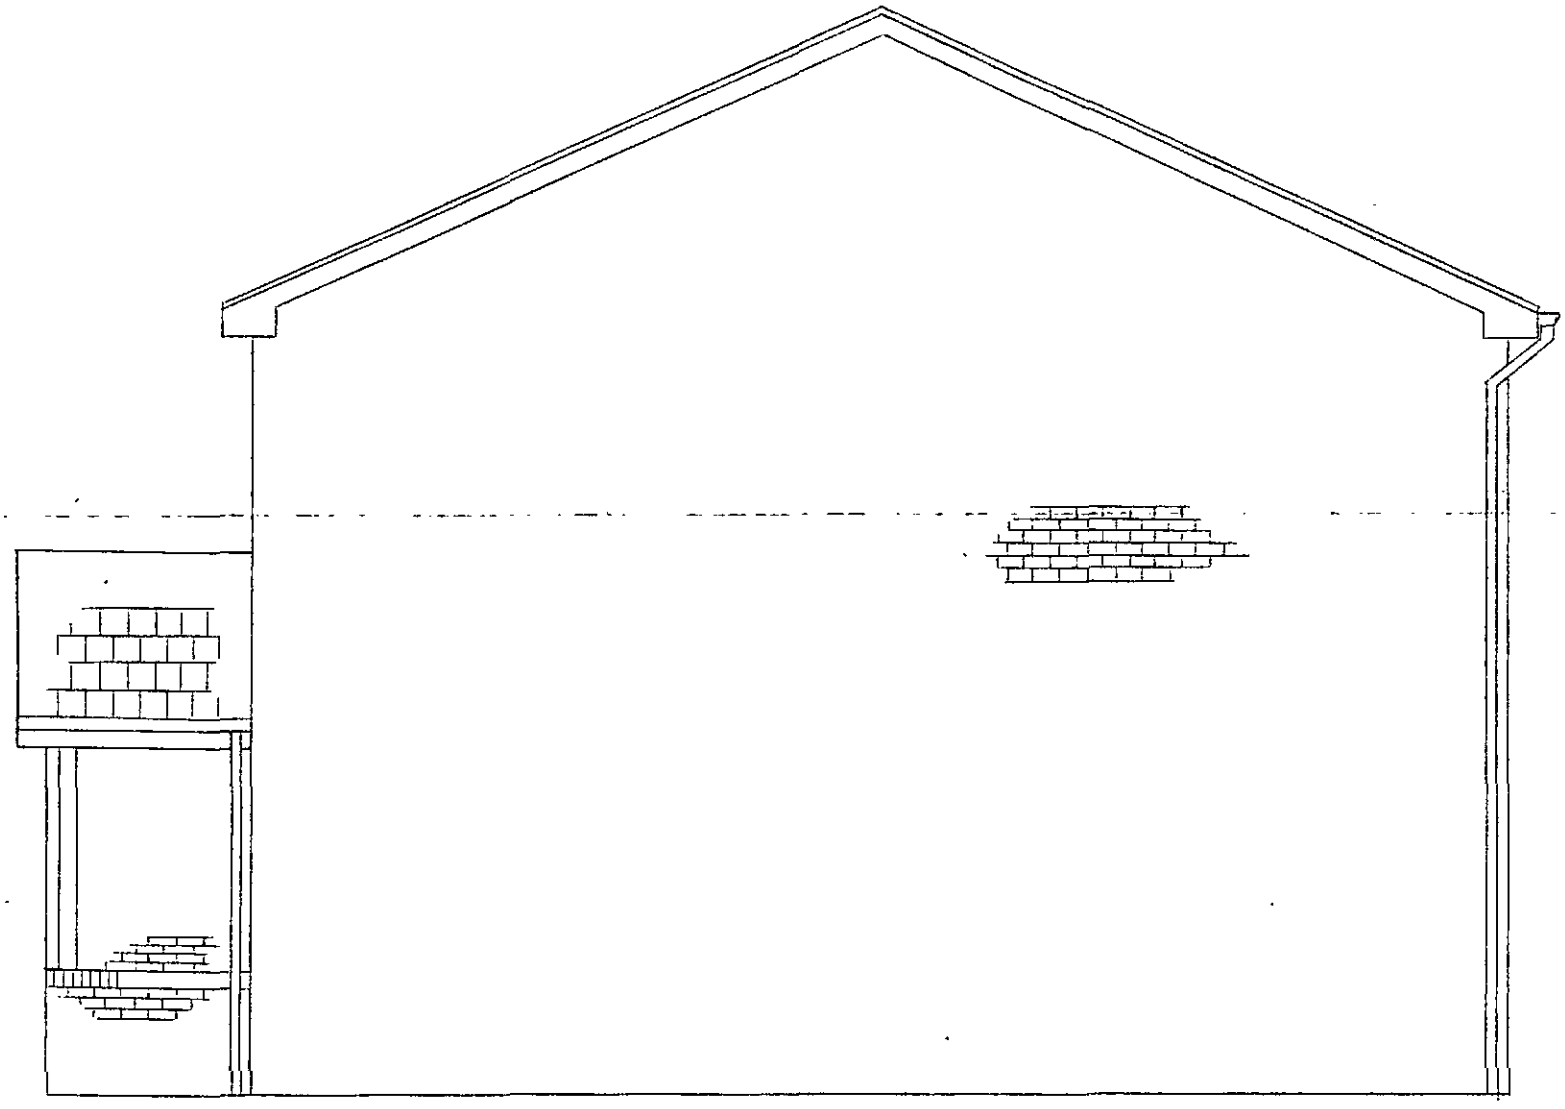

Right Side Elevation
Scale - 1:50

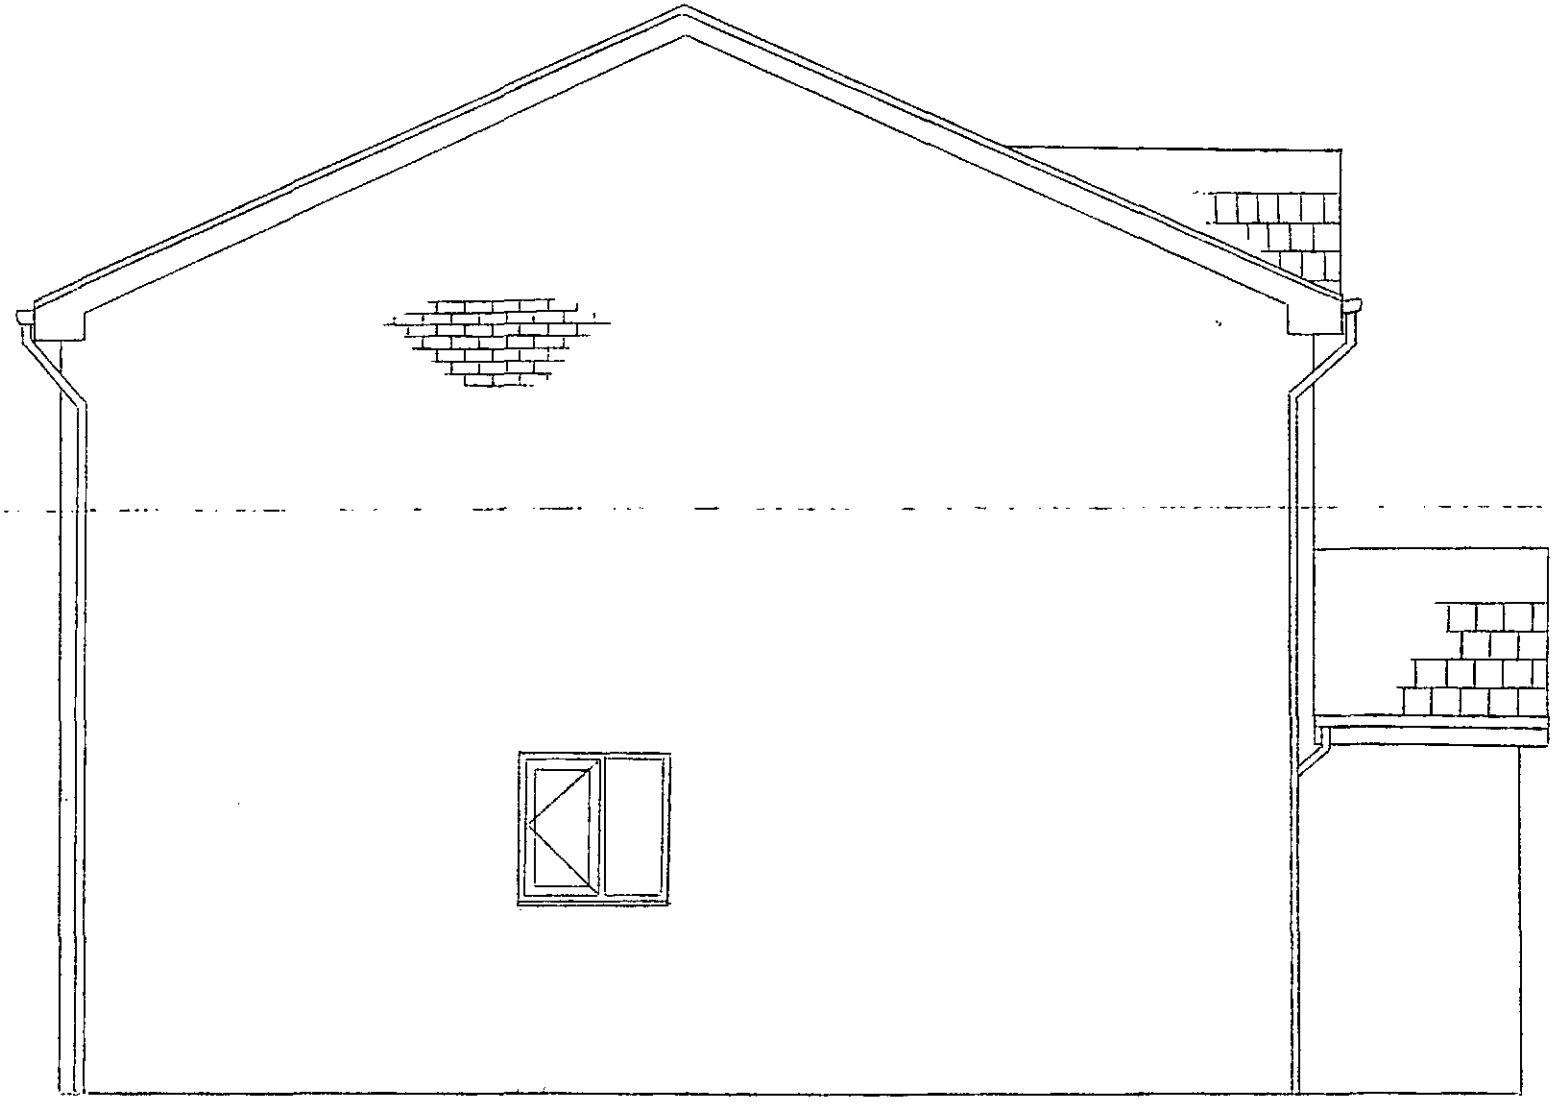

Proposed Back Elevation

Scale - 1:50

Proposed Left Side Elevation

Scale - 1:50

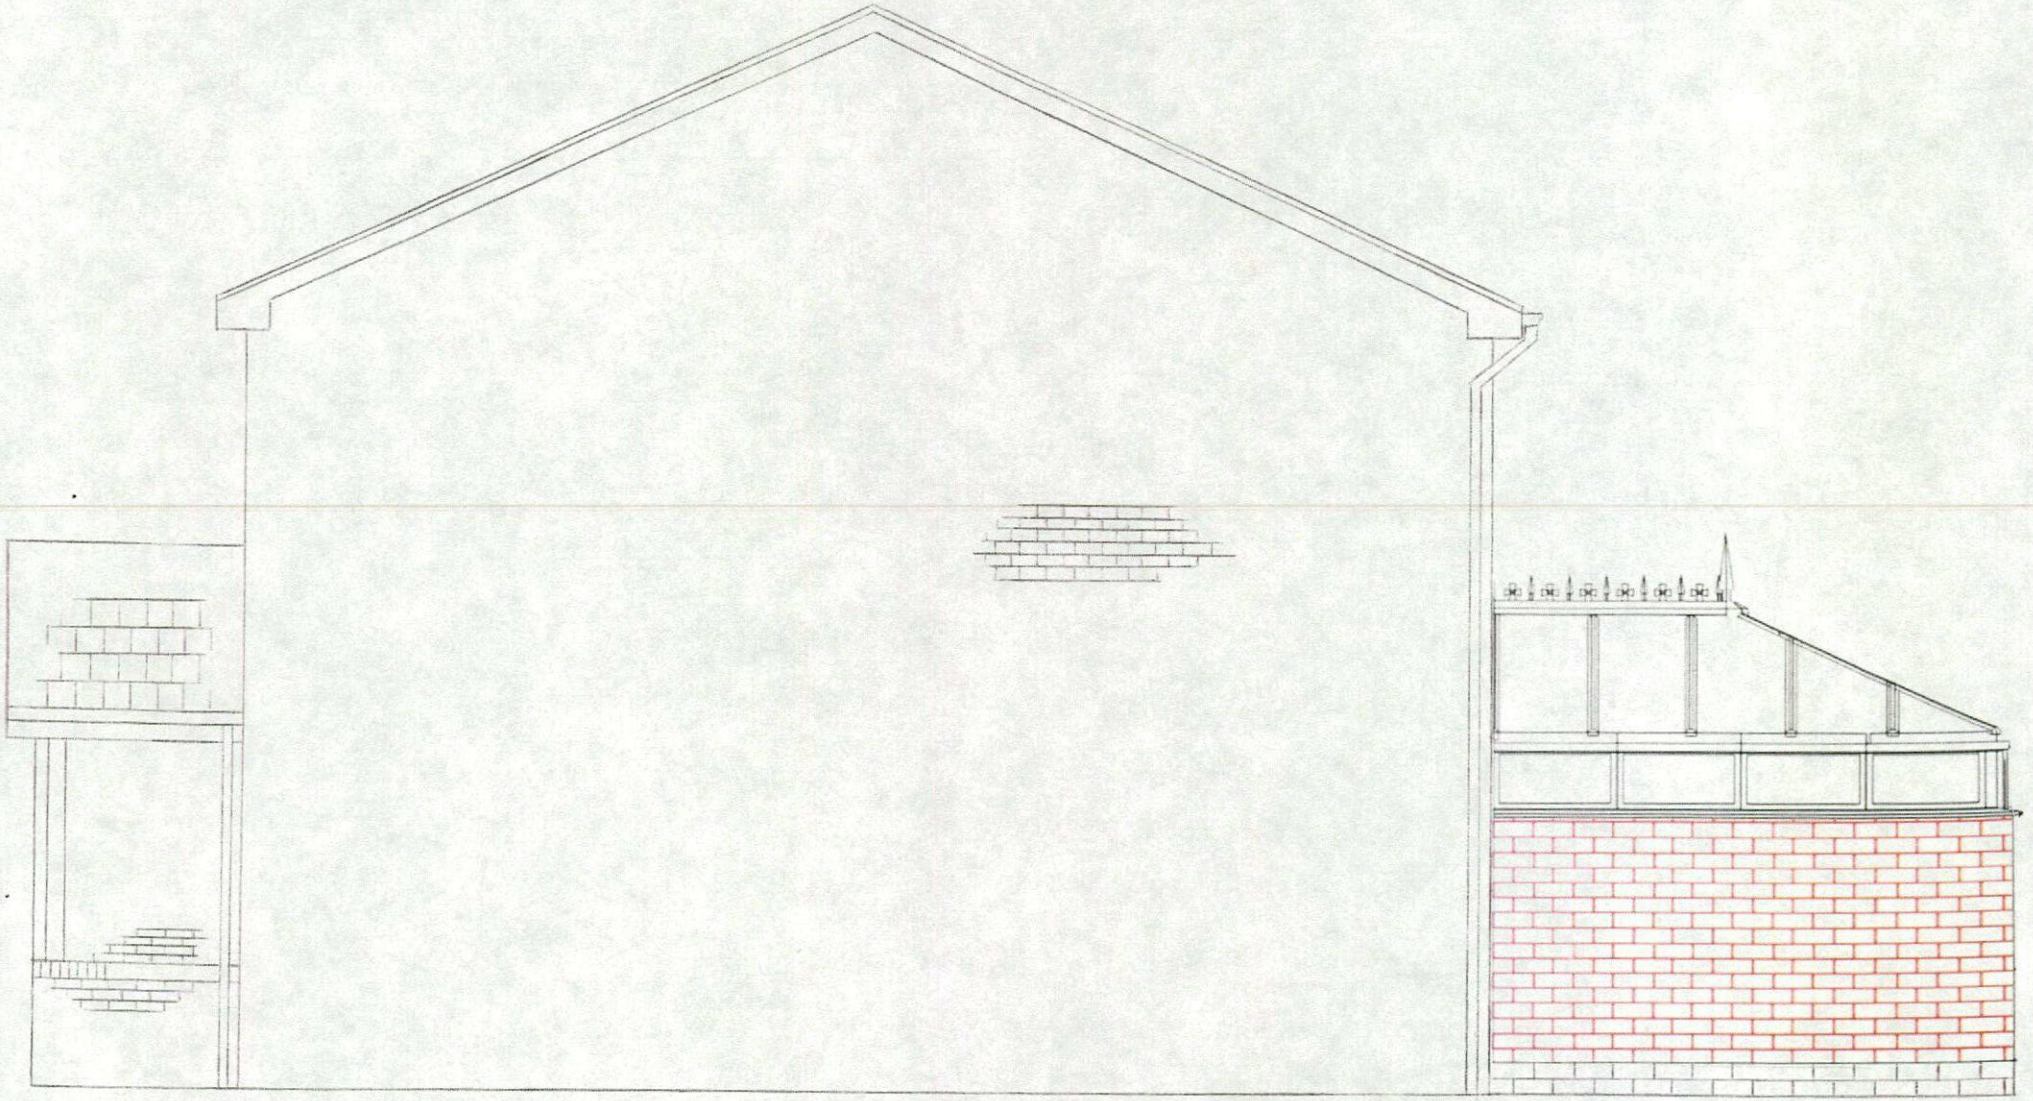

Proposed Right Side Elevation
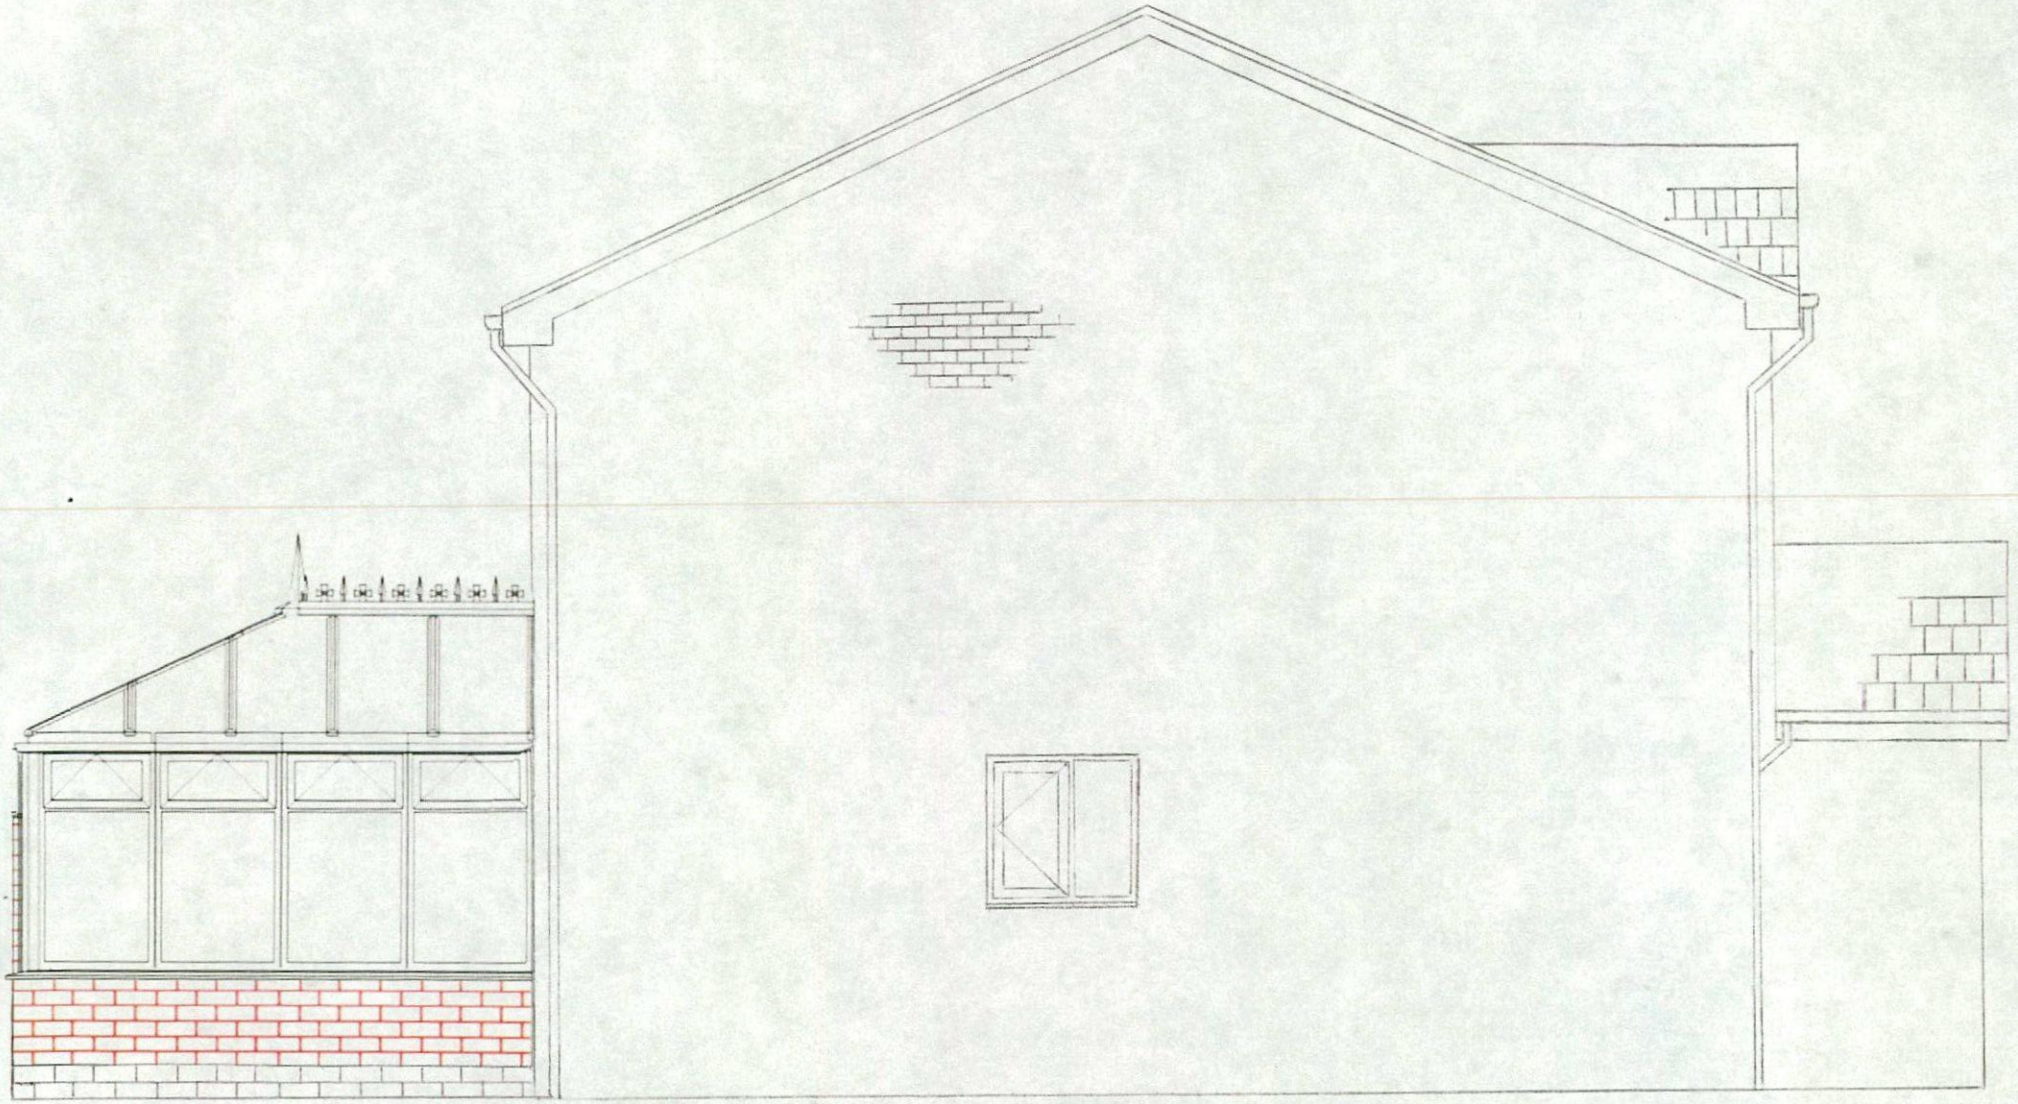
Scale - 1:50