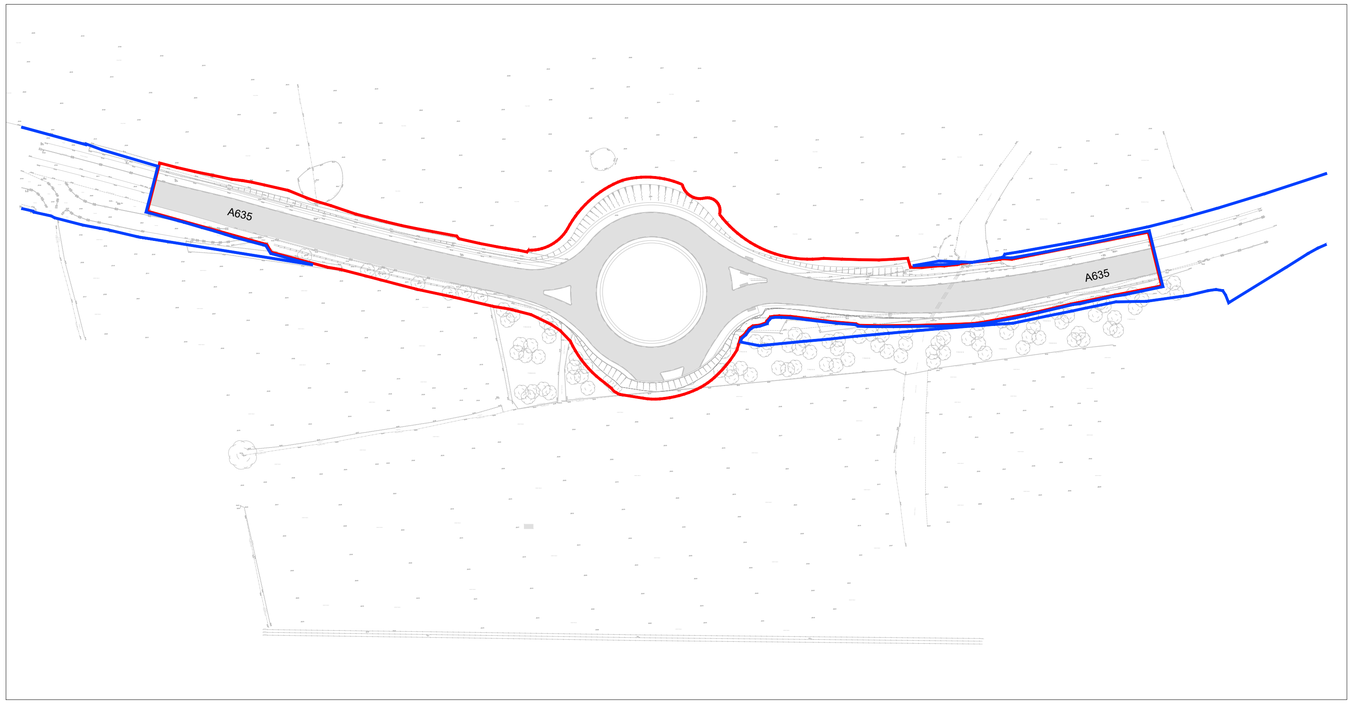

Key:

Planning Application Boundary

Other land owned by the applicant

1
694-002

SITE LOCATION PLAN

1:1250@A1

Project: ES10 GOLDTHORPE ROUNDABOUT		**Client:** BARNSLEY METROPOLITAN BOROUGH COUNCIL	
Title: SITE LOCATION PLAN		**Drawn:** SSt	**Chk'd:** RW / **App'd** SH
Drawing Number: PWP 694 002	**Revision:** P00	**Drawing Scale:** As Drawn @ A1	

Rev	Date	Detail	Made	Chk'd	App'd
P00	13/05/25	Issued for planning	SB	SH	SH

Notes:

1. For planning purposes only
2. Not for construction all dimensions to be confirmed on site
3. Based on Layout Drawing - **HD/A635.69/3000/1 ES10 A635 Goldthorpe Roundabout Easement**
4. Refer to engineers drawings for hard landscape, boundary treatments, site levels and drainage.
5. Build ups/footings to engineers specification.
6. Contractor to be fully satisfied with locations of services prior to excavations.
7. All existing trees to be protected to BS 5837.
8. **Crown copyright and database rights 2022.**

Scale 1:1250

0 25 50 75 100

N

PWP Design Ltd
Unit 1, Whiteley Court
Pool Road
Otley
LS21 1FR

0113 4572508
info@pwpdesign.co.uk

PWP DESIGN