

A1 : 594 x 841

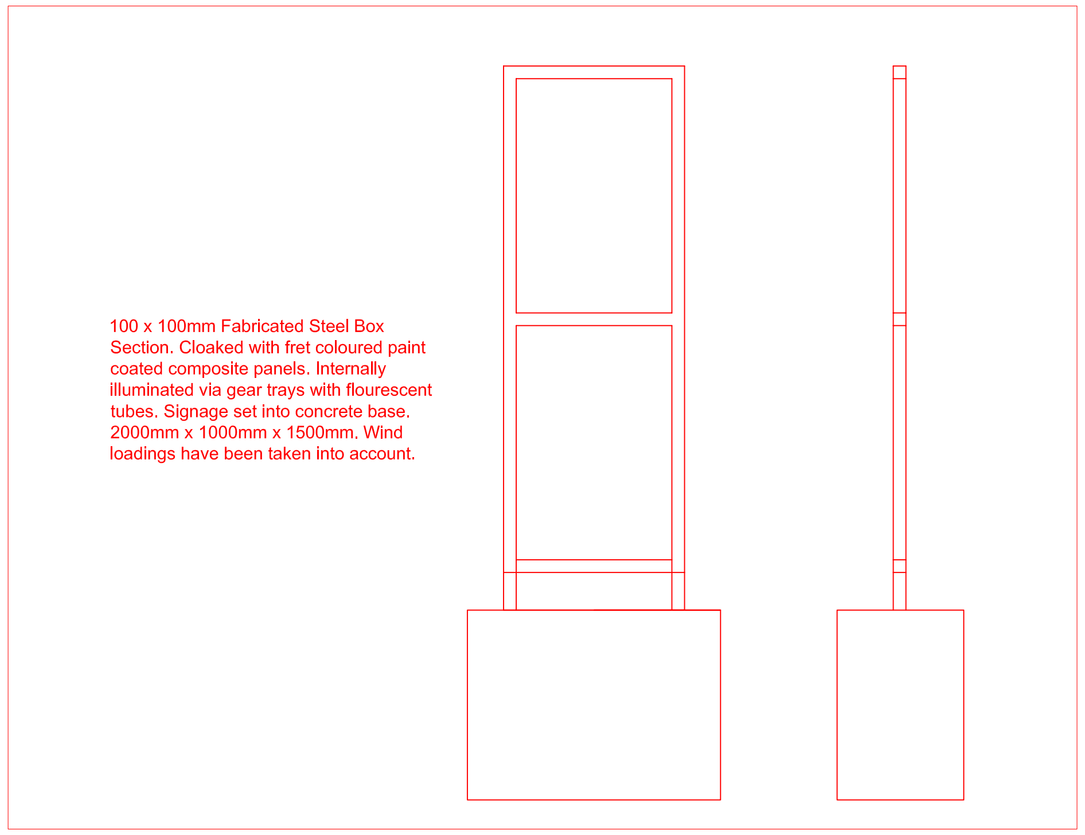

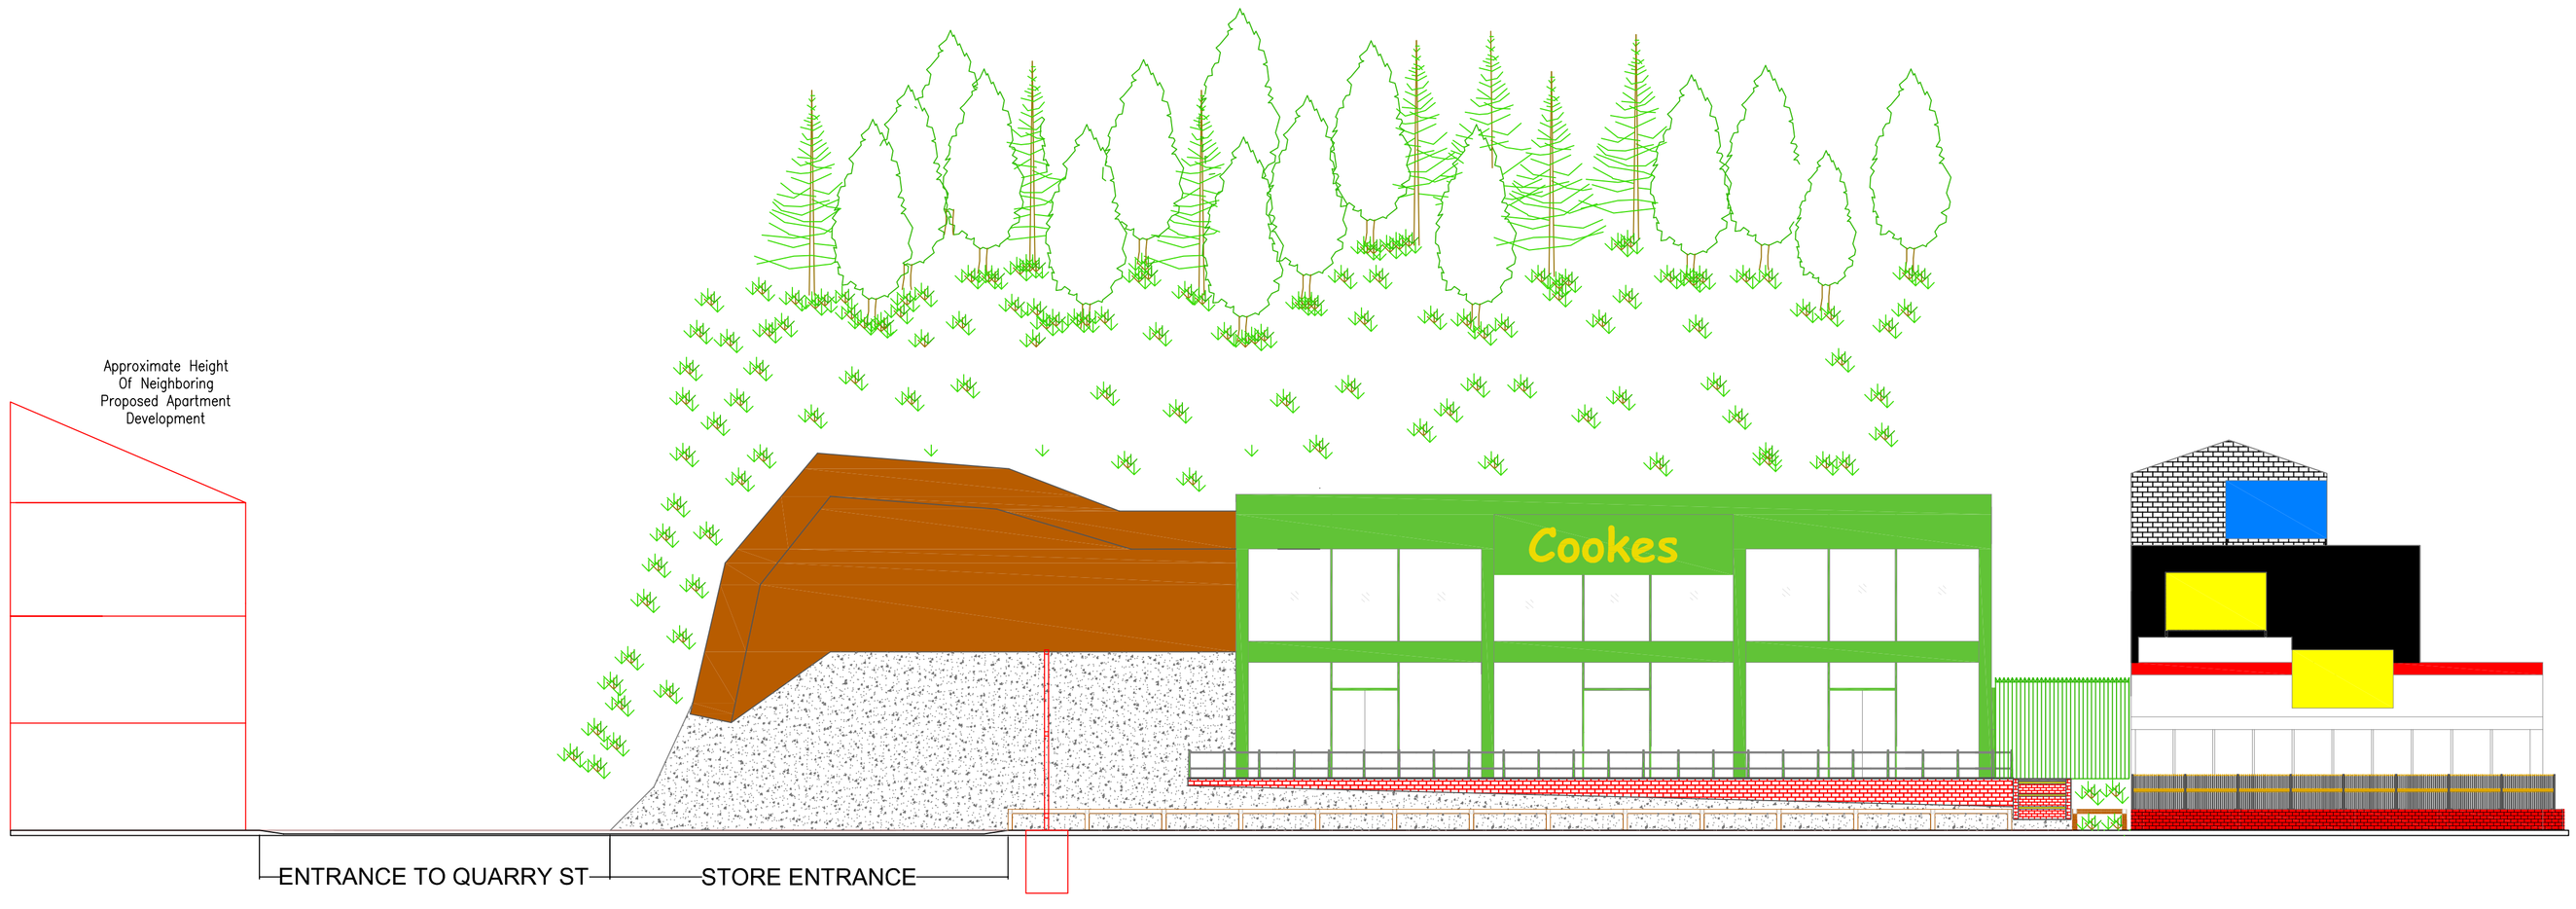

NOTES:

1. DO NOT SCALE FROM THIS DRAWING. USE FIGURED DIMENSIONS ONLY.
2. ALL DIMENSIONS ARE IN MILLIMETERS UNLESS STATED OTHERWISE.
3. THE CONTRACTOR IS TO CHECK DRAWINGS AND TO VERIFY ALL DIMENSIONS ON SITE BEFORE COMMENCING ANY WORK OR MAKING ANY SHOP DRAWINGS.
4. ALL WORK IS TO BE CARRIED OUT IN ACCORDANCE WITH THE CURRENT BUILDING REGULATIONS AND ALL ASSOCIATED BRITISH STANDARDS.
5. ALL WORKS ARE SUBJECT TO STATUTORY APPROVALS AND DETAILED SITE SURVEYS.

REVISIONS:

REV	DATE	REVISION	INITIALS
	21/02/2014	INITIAL ISSUE	MAL


PURPOSE OF DRAWING:
CONSTRUCTION


CLIENT NAME:
Donald Cooke Ltd


PROJECT NAME:
Wakefield Road
Barnsley

DWG TITLE:
Totem detail

DWG NO:	541	REVISION:	A
SCALE:	1:200 @A1	DATE CREATED:	8/06/2014
DRAWN BY:		CHECKED BY:	

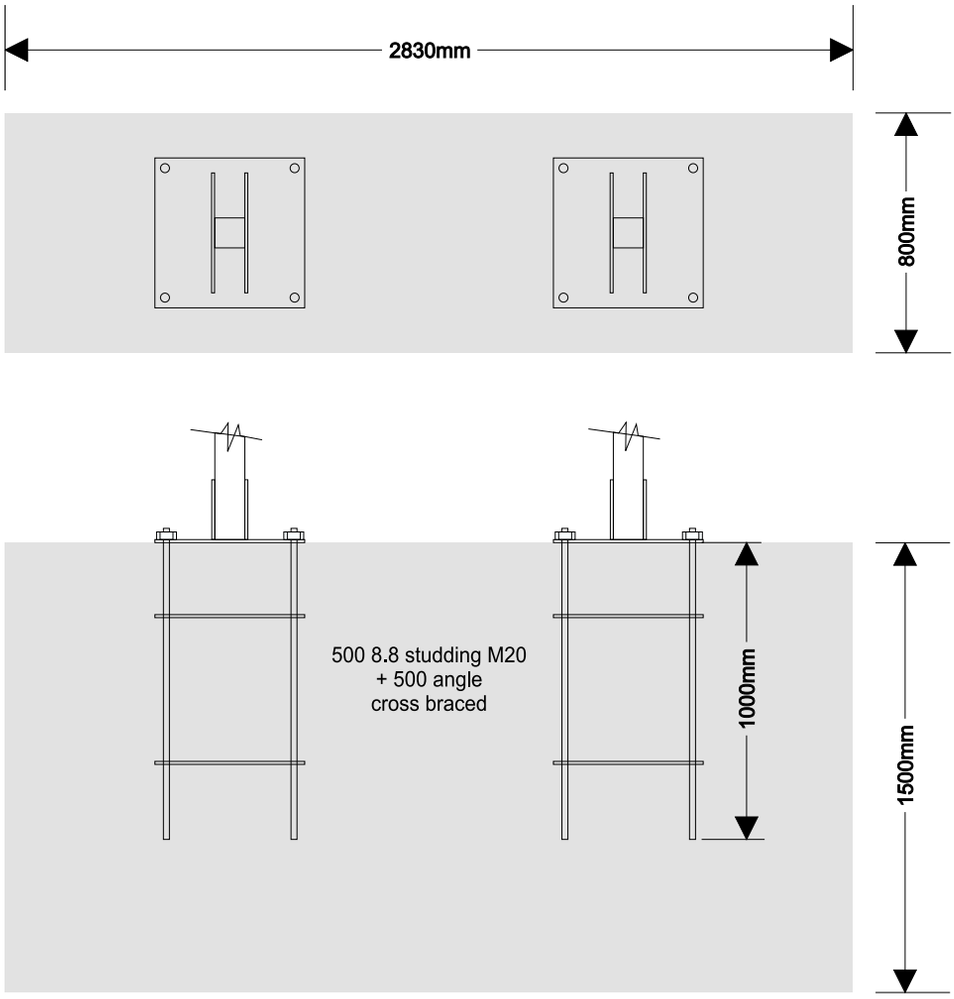

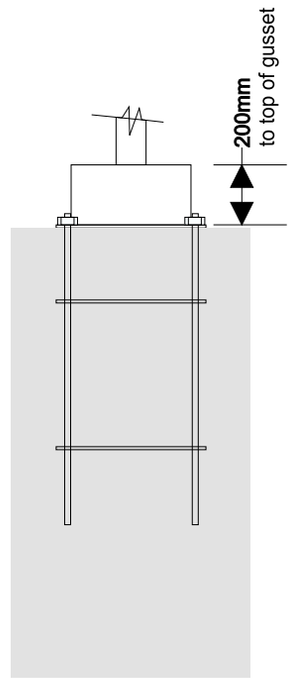

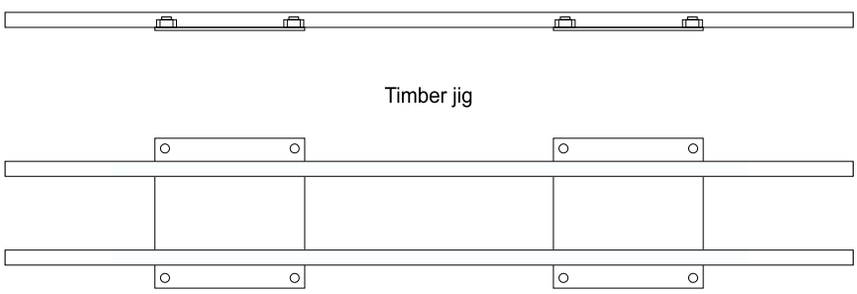


Timber jig

Timber jig provided, set up with 8.8 high tensile studding, pre spaced with 50mm thread showing above ply for adjustment if needed. The jig needs positioning & leveling with supports screwed to the timber lengths for support when pouring concrete.

The finished level of concrete needs to be flush with the underside of the ply wood for the base plate, so when the timber jig is removed, the steel base plates of the sign sit on the finished concrete with minimal / no packing.

The highest point of the concrete needs to be 220mm below the lowest point of the kerb so that when the tarmac is finished the gusset does not show.


Concrete to be ST5, pokered to remove air pockets.

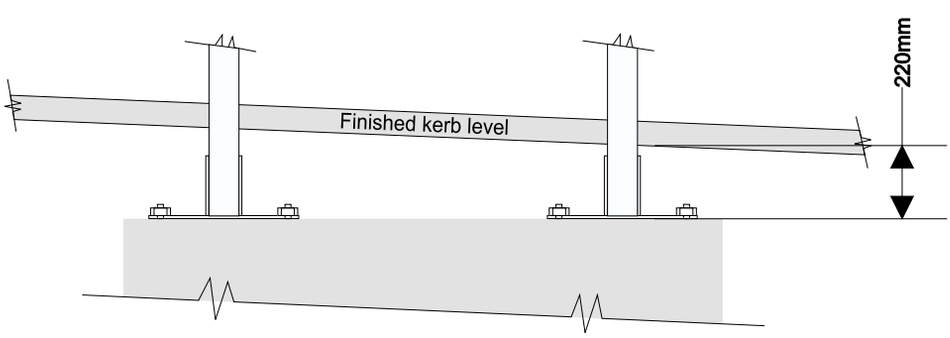

PROJECT	Cookes - Barnsley
DRAWING	Totem sign base details
DATE	29.05.2014
SCALE	1:25@A4
REVISION	B


Cookes
PET SUPPLIES
Est. 1920
PUPPY & KITTEN
DOG
CAT
WILD BIRD
SMALL PET
ANGLING
FISH
POND
REPTILE
CAGE BIRD

A1 : 594 x 841

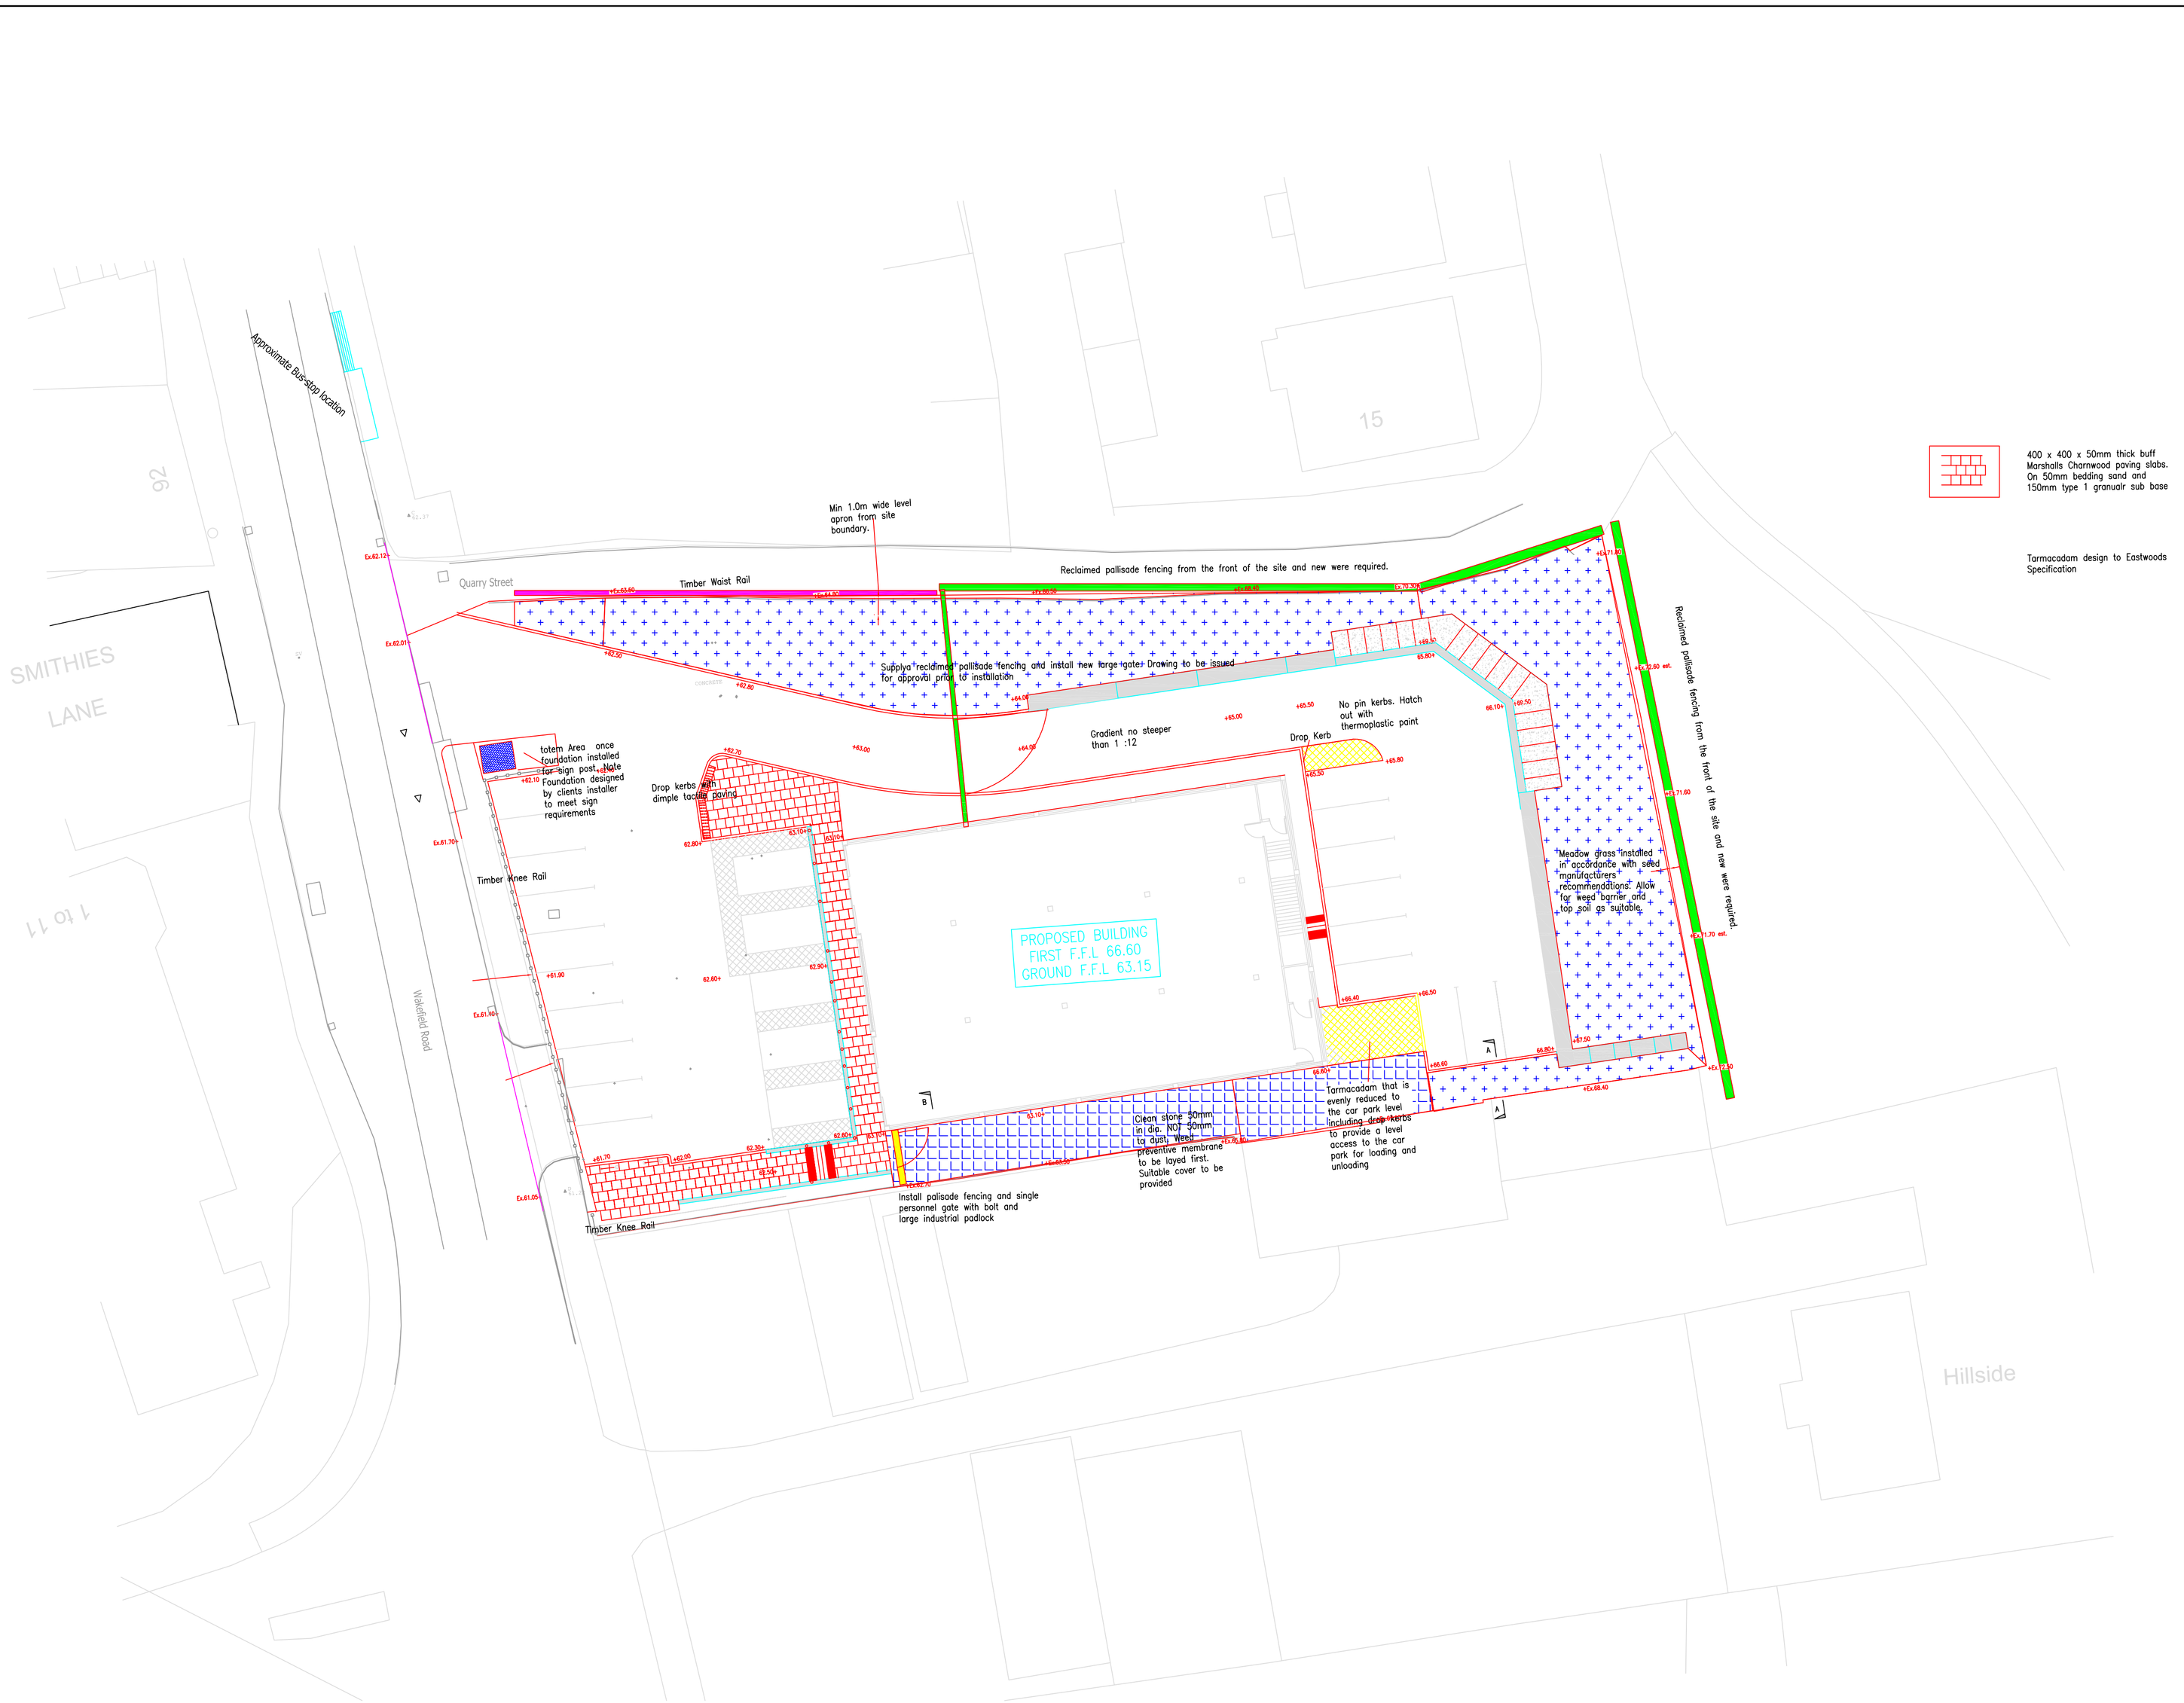

NOTES:

1. DO NOT SCALE FROM THIS DRAWING. USE FIGURED DIMENSIONS ONLY.
2. ALL DIMENSIONS ARE IN MILLIMETERS UNLESS STATED OTHERWISE.
3. THE CONTRACTOR IS TO CHECK DRAWINGS AND TO VERIFY ALL DIMENSIONS ON SITE BEFORE COMMENCING ANY WORK OR MAKING ANY SHOP DRAWINGS.
4. ALL WORK IS TO BE CARRIED OUT IN ACCORDANCE WITH THE CURRENT BUILDING REGULATIONS AND ALL ASSOCIATED BRITISH STANDARDS.
5. ALL WORKS ARE SUBJECT TO STATUTORY APPROVALS AND DETAILED SITE SURVEYS.

REVISIONS:

REV	DATE	REVISION	INITIALS
	21/02/2014	INITIAL ISSUE	MAL

PURPOSE OF DRAWING:

CONSTRUCTION

CLIENT NAME:

Donald Cooke Ltd

PROJECT NAME:

Wakefield Road
Barnsley

DWG TITLE:

External Landscaping

DWG NO:	542	REVISION:	A
SCALE:	1:200 @A1	DATE CREATED:	8/06/2014
DRAWN BY:		CHECKED BY:	