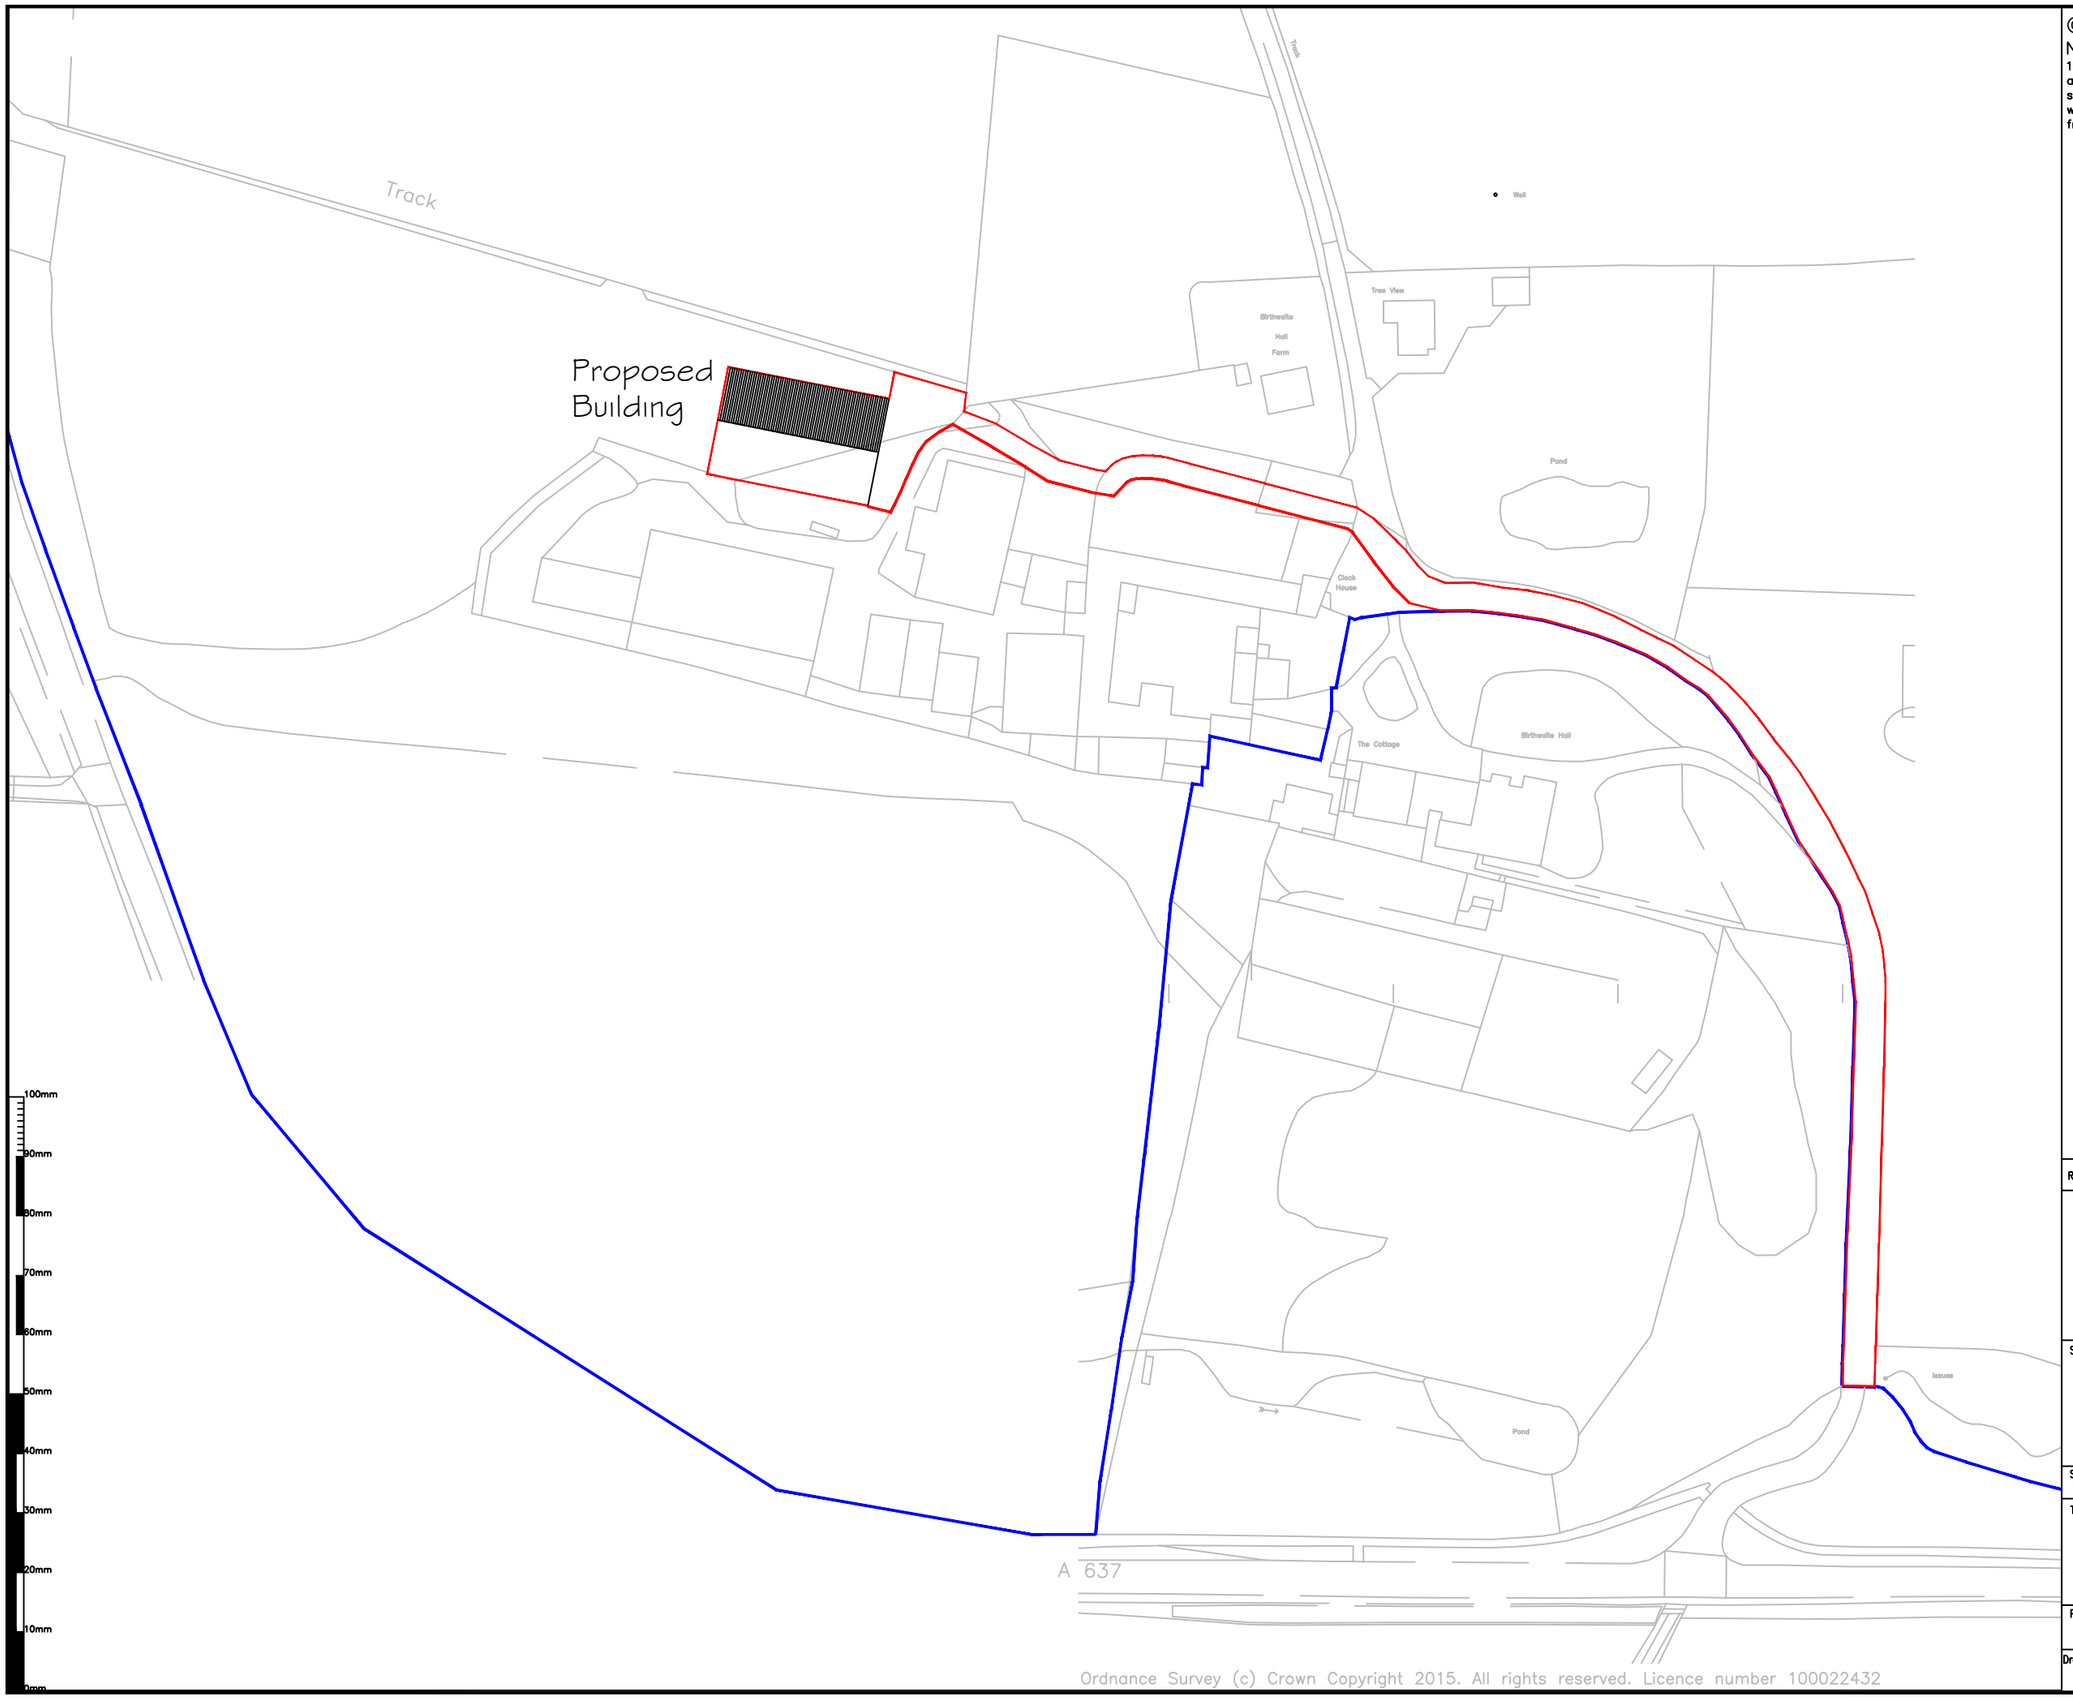


© Stamford Geomatics Ltd 2015

Notes:

1. The accuracy and content of this drawing are dependent on the surveyed scale and survey specification, care should be taken when working with other plotted scales or from CAD.

Rev	Description of revision	Date

Stamford Geomatics Ltd
LAND SURVEYING AND VOLUMETRICS
Office 4, The Rear Walled Garden
The Nostell Estate
Nostell
WF4 1AB
Tel: 01924 862643, 07710 349592
email: surveys@stamfordgeomatics.co.uk

Site Name:

Birthwaite Hall Farm,
Darton,
South Yorkshire.

Surveyed:	Drawn:	Checked:
RS	CSm	CSm

Title

Site Location Plan.

Plotted Scale:	Date:	Sheet Size:
1:1250	02 April 15	A3

Drawing No.	Revision
1830/003	a

Ordnance Survey (c) Crown Copyright 2015. All rights reserved. Licence number 100022432